

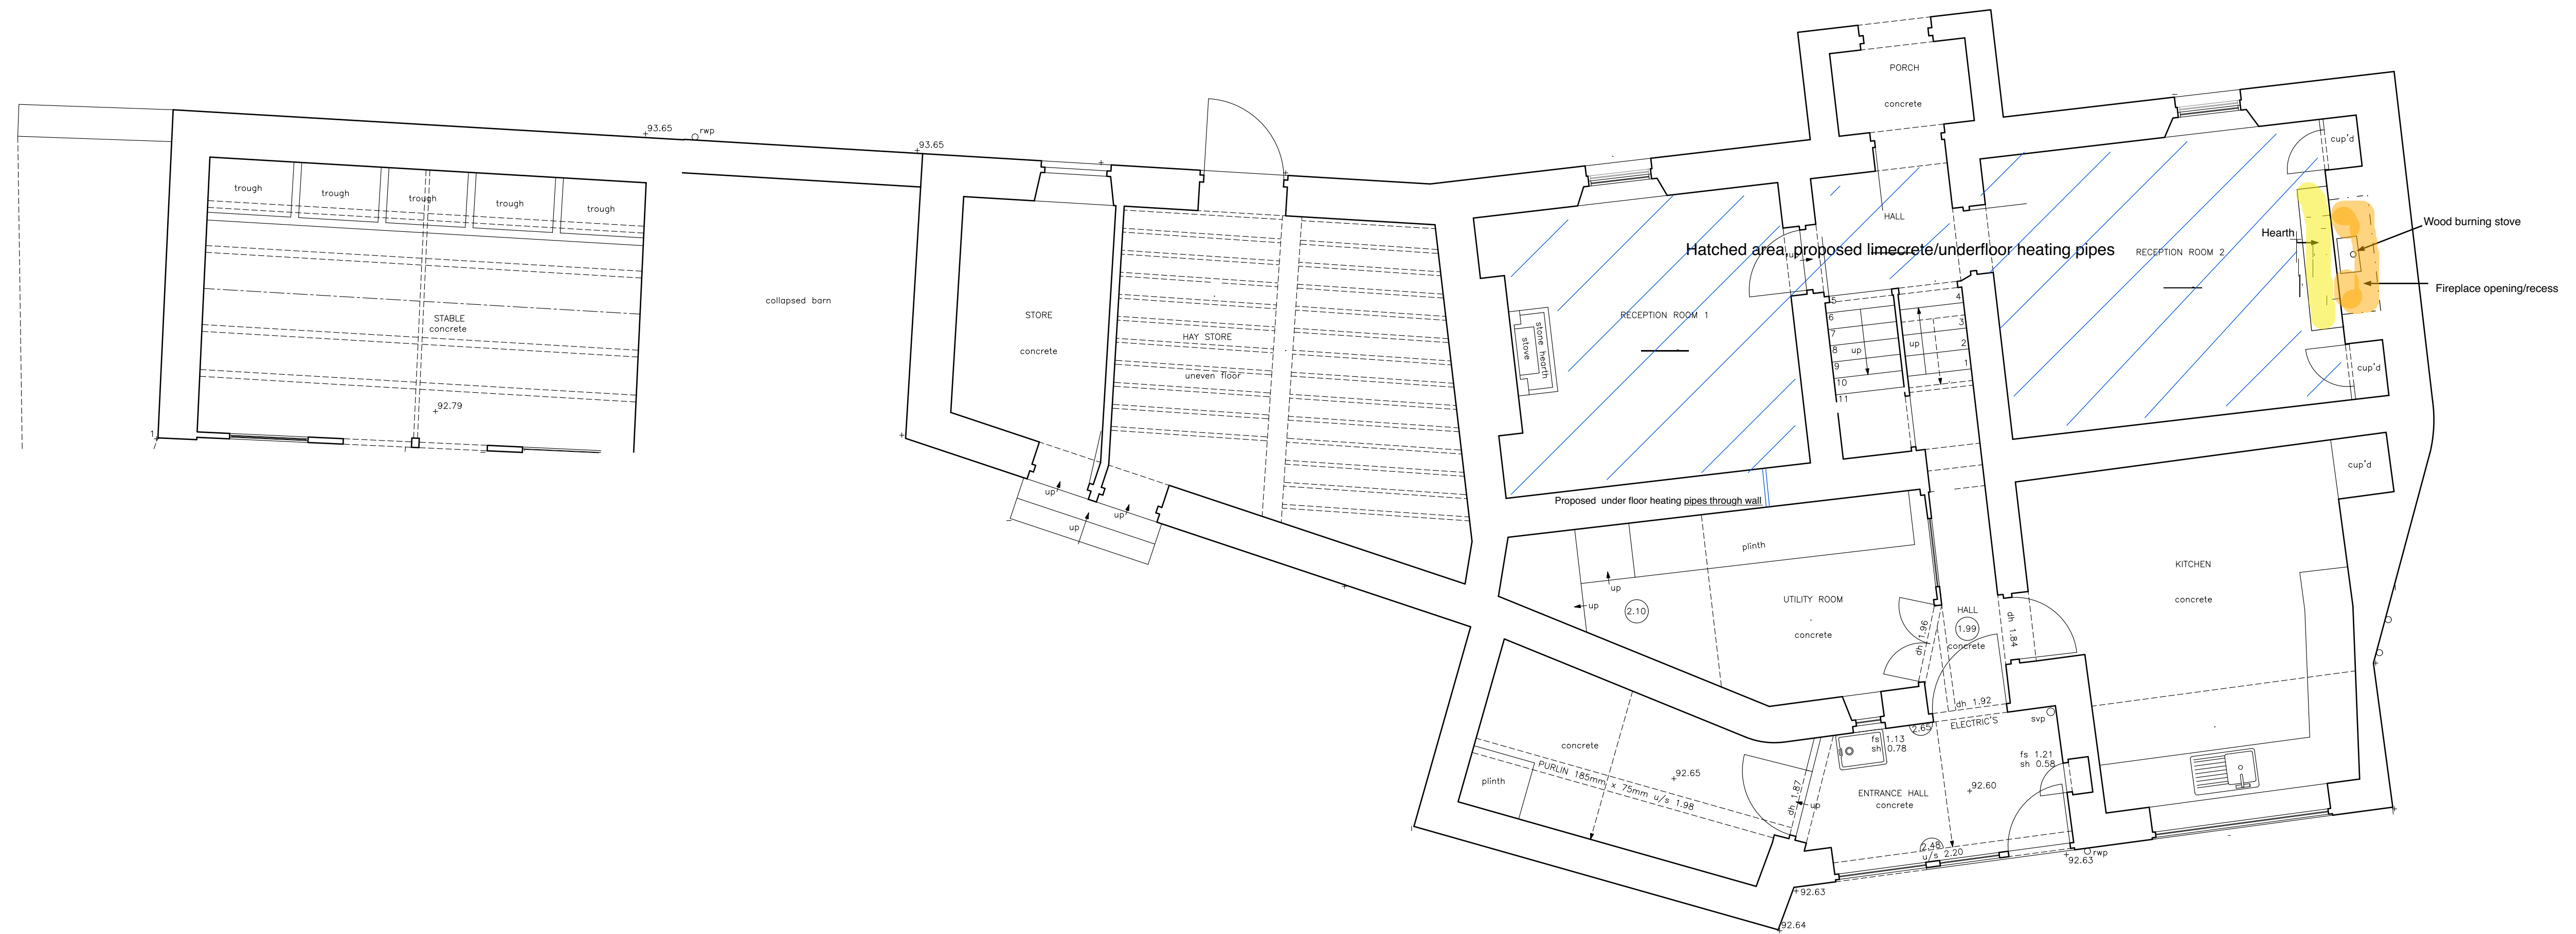


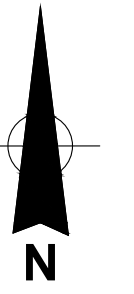

GROUND FLOOR PLAN

92.63

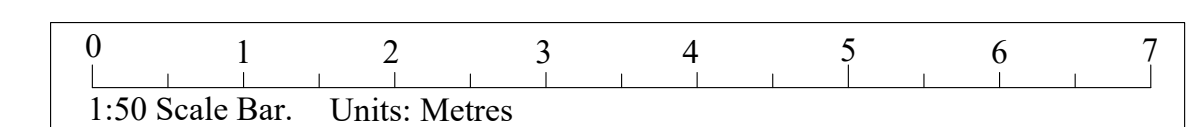

The Three Magpies
Meysey Hampton
Cirencester
CLIENT:
Mr & Mrs Shipway
DRAWING:
Survey Drawing
Ground Floor Plan
DRAWING NUMBER:
570/02

SCALE
1:50 @ A1L
DATE
October 2023

DRAWN
SB

SJB Surveying Ltd
07967605089
sam@sjbssurveying.co.uk