

GENERAL NOTES:
THIS DRAWING MUST NOT BE REPRODUCED IN PART OR WHOLE OR USED FOR THE EXECUTION OF WORKS WITHOUT THEIR PERMISSION.
ALL DIMENSIONS TO BE CHECKED ON SITE PRIOR TO COMMENCEMENT OF ANY CONSTRUCTION WORKS.

NO DEVIATION FROM THIS DRAWING WILL BE PERMITTED WITHOUT THE EXPRESS CONSENT OF PROJECT MANAGER
ALL WORKS ARE TO COMPLY WITH THE CURRENT EDITION OF THE BUILDING REGULATIONS AND BRITISH STANDARDS.
IT IS THE CONTRACTORS RESPONSIBILITY TO CHECK ALL DIMENSIONS AND QUANTITIES ON SITE PRIOR SUBMITTING HIS TENDER FOR THE WORKS.


CONSTRUCTION DESIGN AND MANAGEMENT (CDM) REGULATIONS 2015, RISK ASSESSMENT:

BUILDING REGULATIONS
TO BUILDING REGULATION AND BRITISH STANDARD, REQUIREMENTS IN ALL RESPECTS.
TO FIRE OFFICER REQUIREMENTS IN ALL RESPECTS.
THE BUILDING CONTRACTOR MUST INCLUDE FOR ALL WORKS REQUIRED BY THE M&E CONTRACTORS.



HEALTH & SAFETY
REFER TO DESIGNERS RISK ASSESSMENT AND PCI DOCUMENTATION.

STATUS:ISSUE FOR APPROVAL



STAGE:RIBA 3

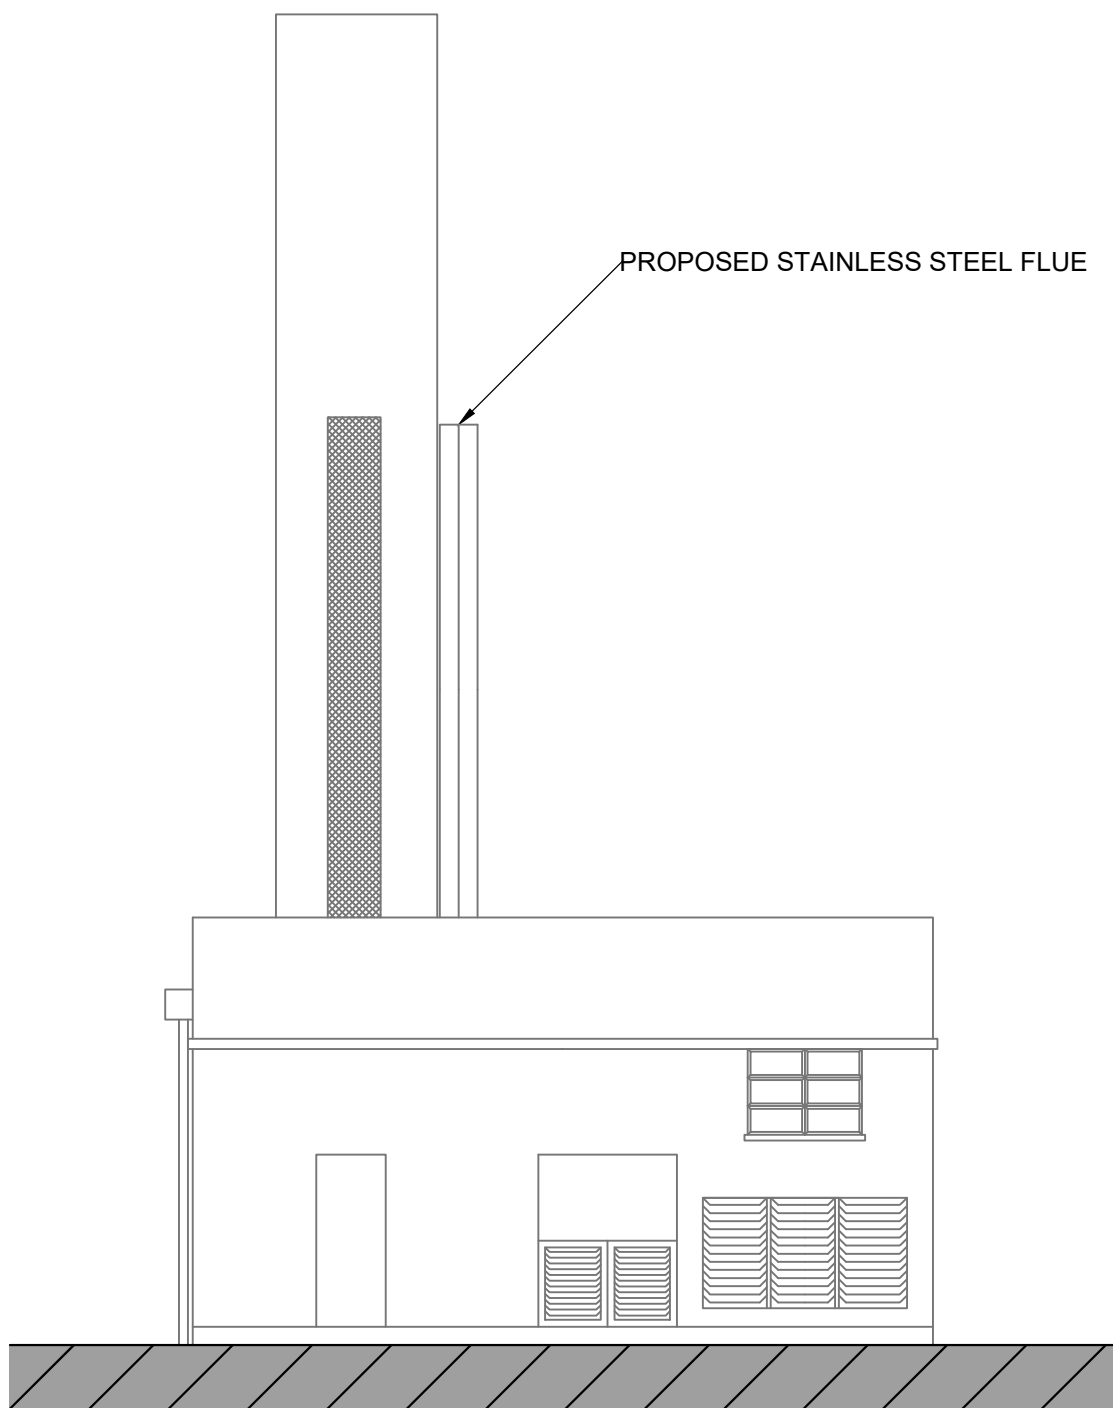


2 PROPOSED SOUTH WEST ELEVATION

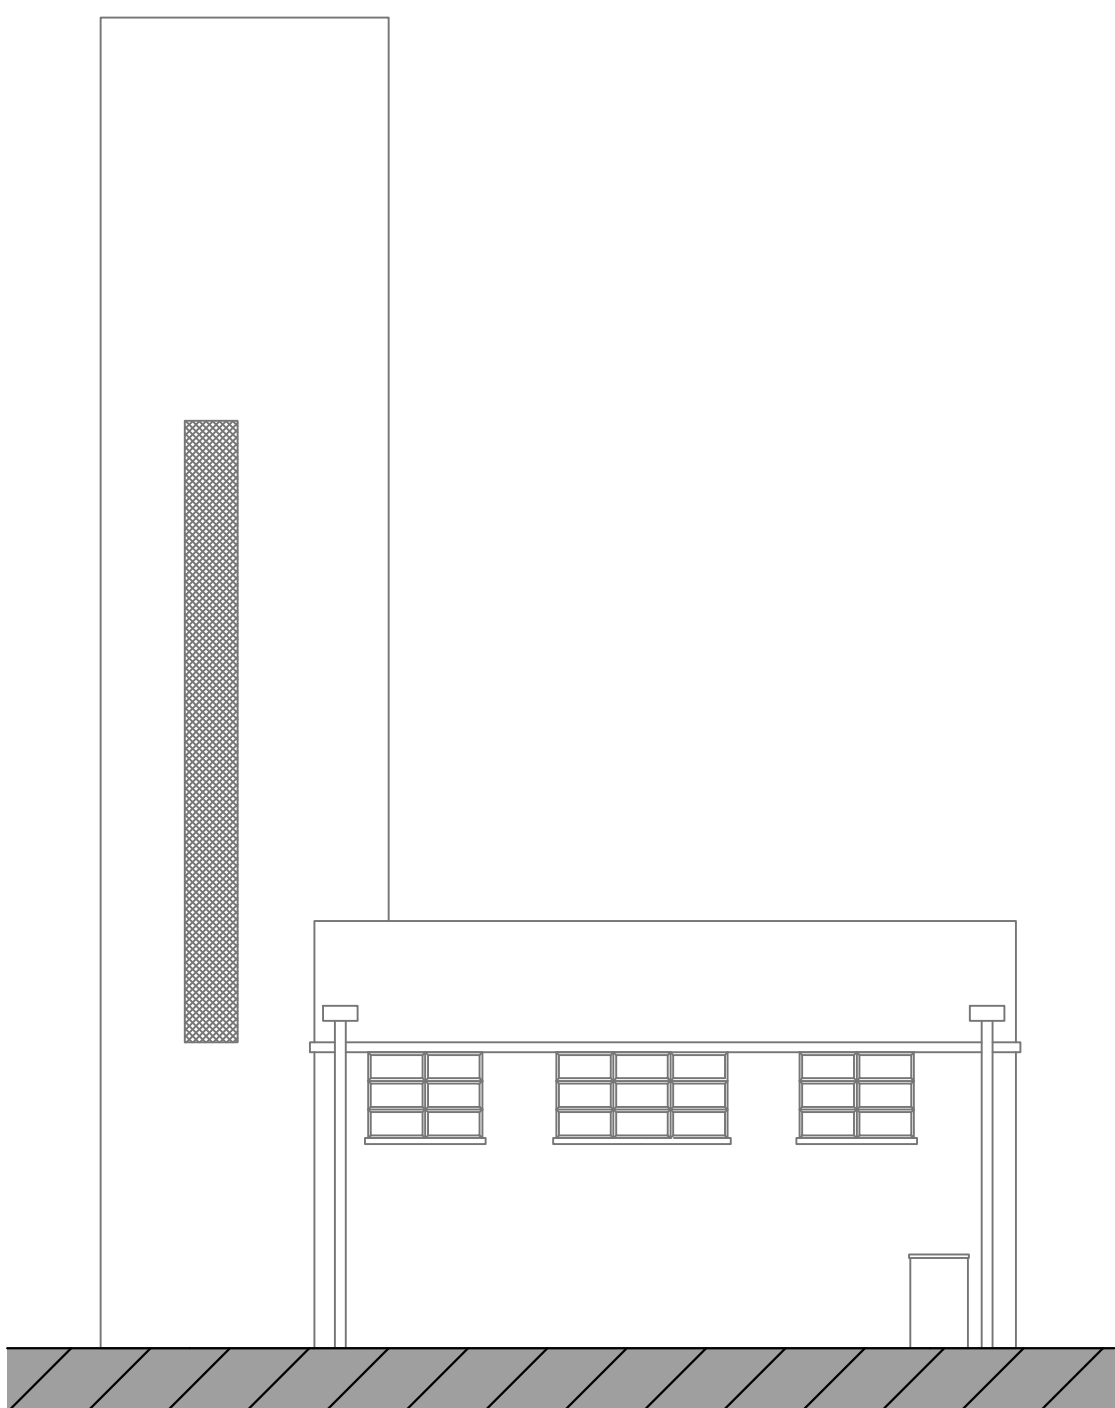 

4 PROPOSED SOUTH EAST ELEVATION

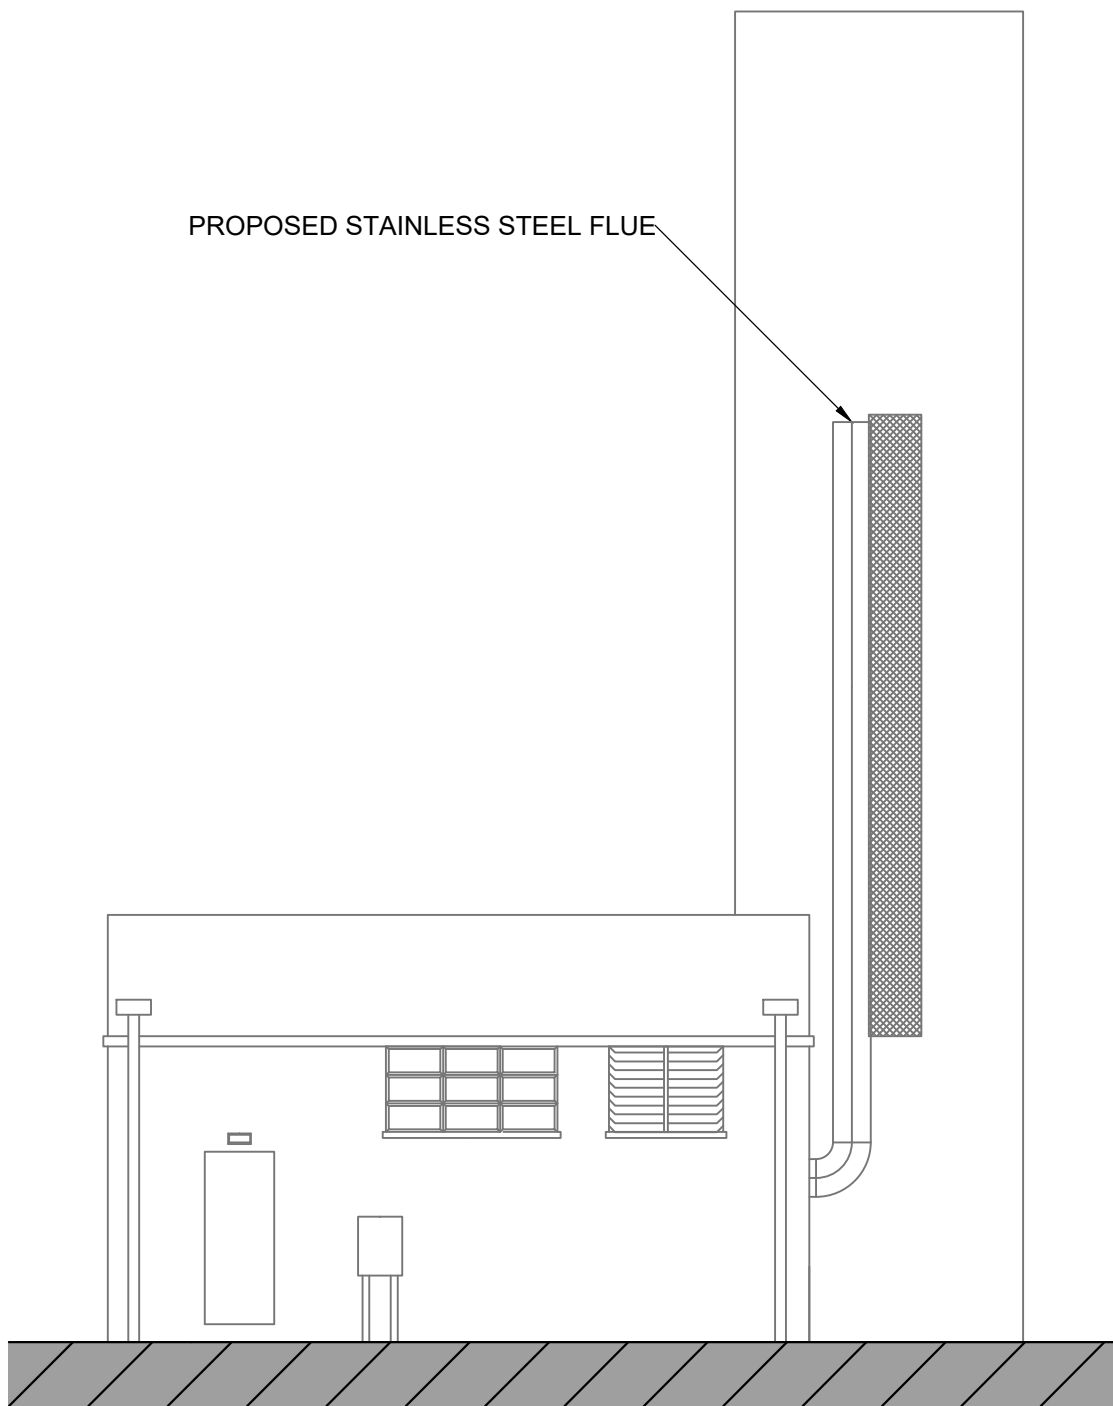 

1 PROPOSED NORTH EAST ELEVATION

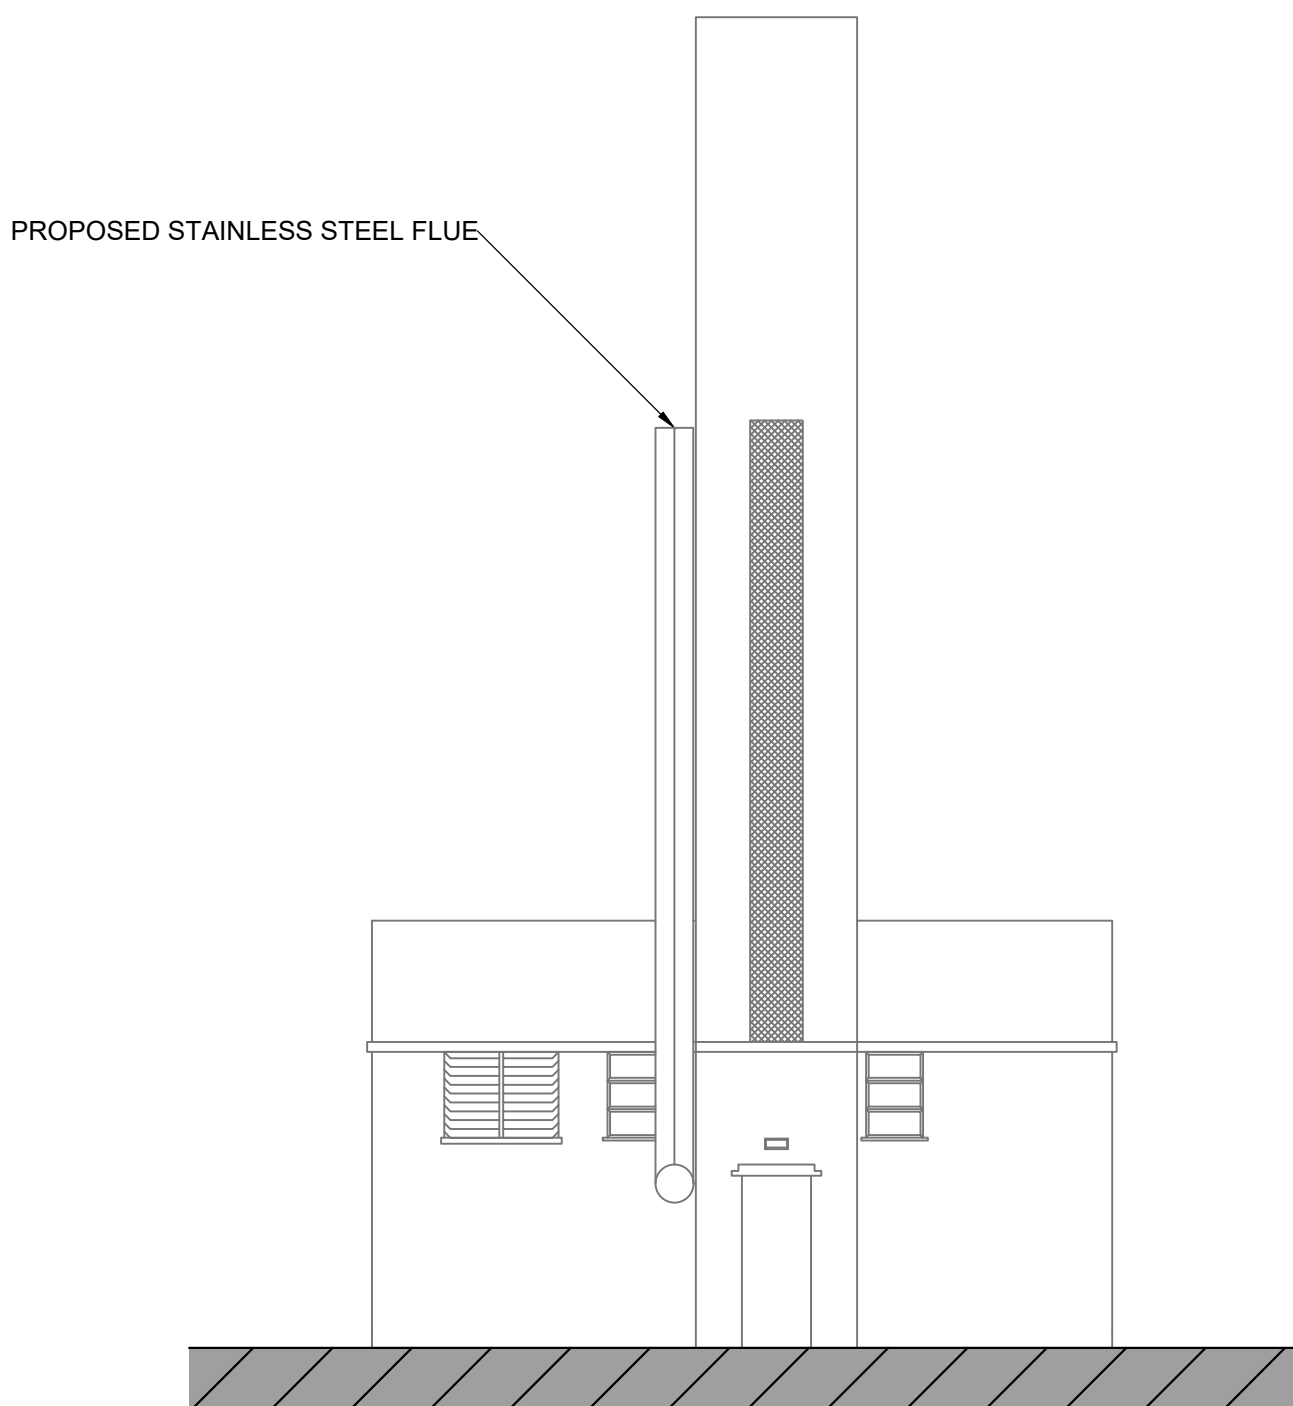

3 PROPOSED NORTH WEST ELEVATION



CLIENT:
VIVO

PROJECT:
BUCKLEY BARRACKS - B78 BOILER
SYSTEM ADDITIONAL PLANNING

DRAWN BY:OMDATE:27/03/26CHECKED:JC

SCALE(S):1:100 @ A1

DRAWING TITLE:
PROPOSED B78 ELEVATIONS

PROJECT No:
301001

ORIGINATOR:
360DS

SYSTEM:
B78

LEVEL:
XX

DRAWING TYPE:DRDEPARTMENT:M

DRAWING No:
0300

SUITABILITY:
S4

REVISION:
A01

Three Sixty
Design Solutions

Johnson 1871 Ltd.
1/A Three Sixty Design Solutions
King Edward Court
King Edward Road
Knutford
Warrington
WA16 0BE

Head Office:
Three Sixty Design Solutions
Hills Barns, Alpsdram
Chesham
West Sussex
PO20 7ES

Tel: 0800 025622
Email: info@threesixtyds.com
Website: www.threesixtyds.com

DEFINE. DESIGN. DELIVER.