


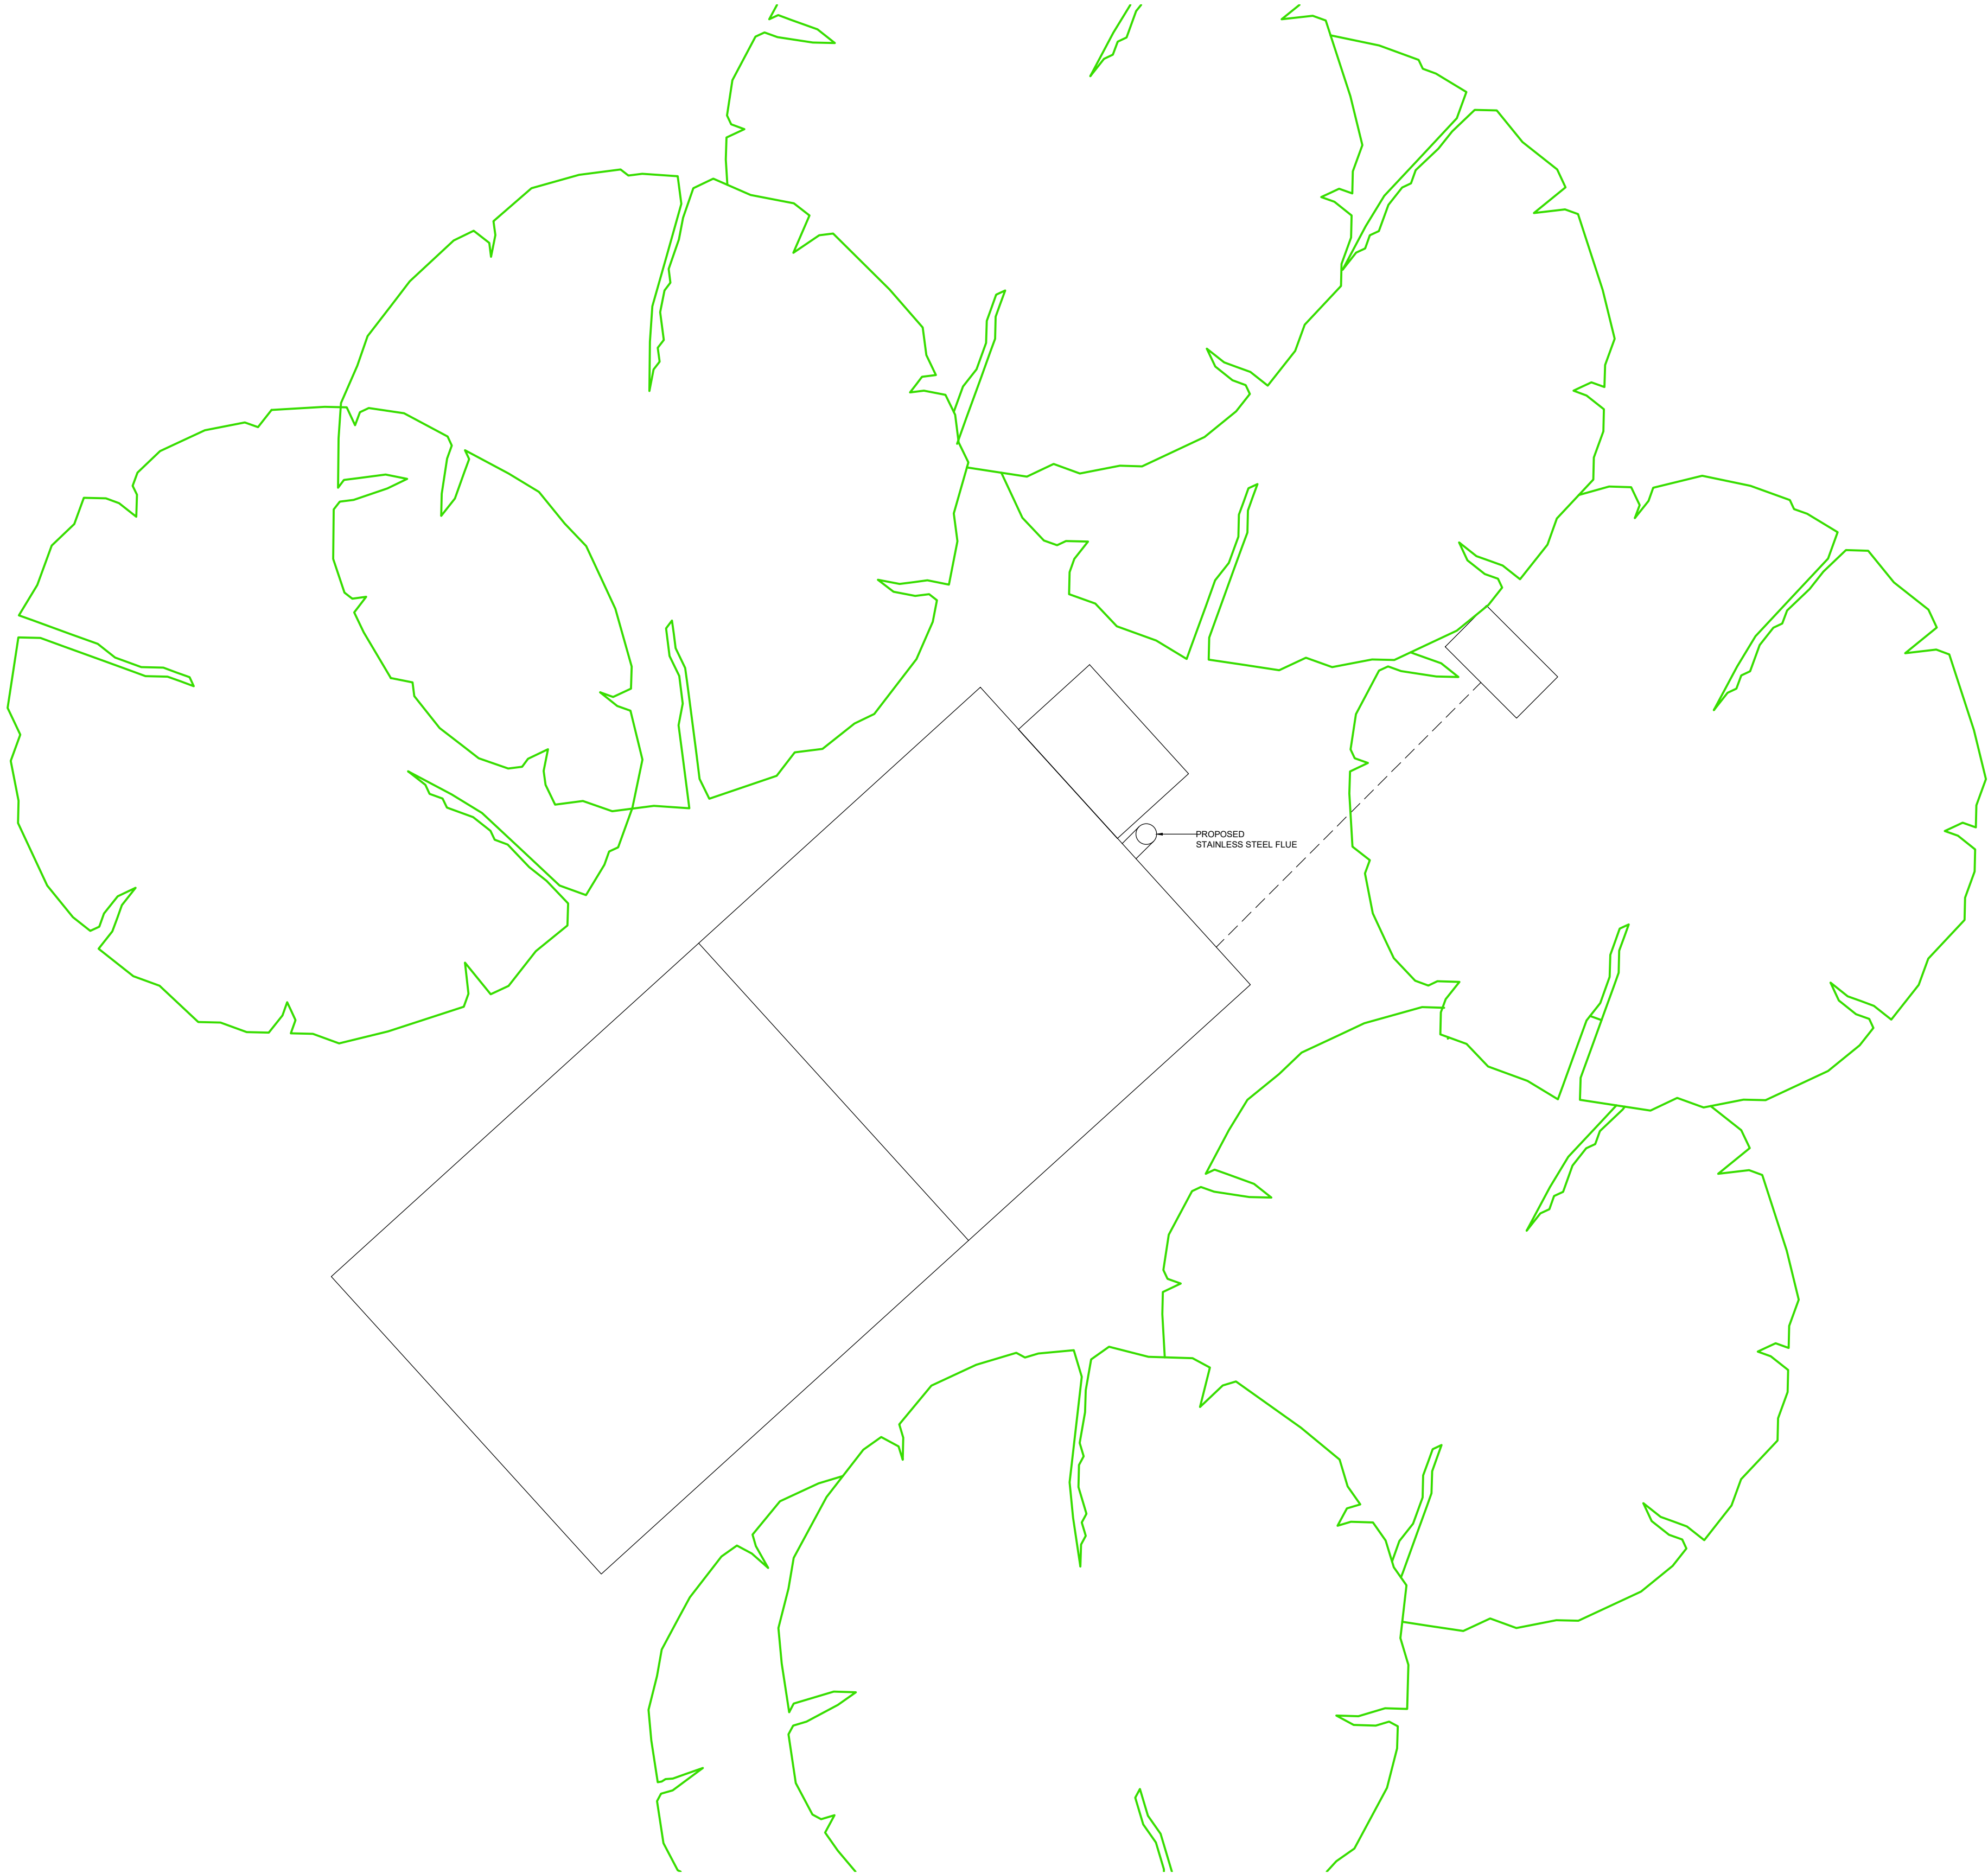

GENERAL NOTES: THIS DRAWING MUST NOT BE REPRODUCED IN PART OR WHOLE OR USED FOR THE EXECUTION OF WORKS WITHOUT THEIR PERMISSION. ALL DIMENSIONS TO BE CHECKED ON SITE PRIOR TO COMMENCEMENT OF ANY CONSTRUCTION WORKS. NO DEVIATION FROM THIS DRAWING WILL BE PERMITTED WITHOUT THE EXPRESS CONSENT OF PROJECT MANAGER ALL WORKS ARE TO COMPLY WITH THE CURRENT EDITION OF THE BUILDING REGULATIONS AND BRITISH STANDARDS. IT IS THE CONTRACTORS RESPONSIBILITY TO CHECK ALL DIMENSIONS AND QUANTITIES ON SITE PRIOR SUBMITTING HIS TENDER FOR THE WORKS. CONSTRUCTION DESIGN AND MANAGEMENT (CDM) REGULATIONS 2015, RISK ASSESSMENT: BUILDING REGULATIONS TO BUILDING REGULATION AND BRITISH STANDARD, REQUIREMENTS IN ALL RESPECTS. TO FIRE OFFICER REQUIREMENTS IN ALL RESPECTS. THE BUILDING CONTRACTOR MUST INCLUDE FOR ALL WORKS REQUIRED BY THE M&E CONTRACTORS. HEALTH & SAFETY REFER TO DESIGNERS RISK ASSESSMENT AND PCI DOCUMENTATION.		
STATUS:	ISSUE FOR APPROVAL	
STAGE:	RIBA 3	

A01	ISSUE FOR APPROVAL	OM	27/03/26	JC
REV	DESCRIPTION	BY	DATE	BY

PROJECT DETAILS	CLIENT: VIVO			
	PROJECT: BUCKLEY BARRACKS - B78 BOILER SYSTEM ADDITIONAL PLANNING			
	DRAWN BY:	DATE:	CHECKED:	
	OM	27/03/26	JC	
	SCALE(S): 1:100 @ A1			
	DRAWING TITLE: PROPOSED B78 ROOF PLAN			
PROJECT No:		ORIGINATOR:	SYSTEM	LEVEL
301001		360DS	B78	00
DRAWING TYPE:	DEPARTMENT:	DRAWING No:	SUITABILITY:	REVISION:
DR	M	0300	S4	A01

Johnson 1871 Ltd.
1/A Three Sixty Design Solutions
King Edward Court
King Edward Road
Knuttsford
WARRICK

Head Office
Three Sixty Design Solutions
Hills Barns, Alpdrom
Chichester
West Sussex
PO20 7ES

Tel: 01202 325622
Email: info@threesixty05.com
Website: www.threesixty05.com

DEFINE. DESIGN. DELIVER.

1 PROPOSED B78 ROOF PLAN

