


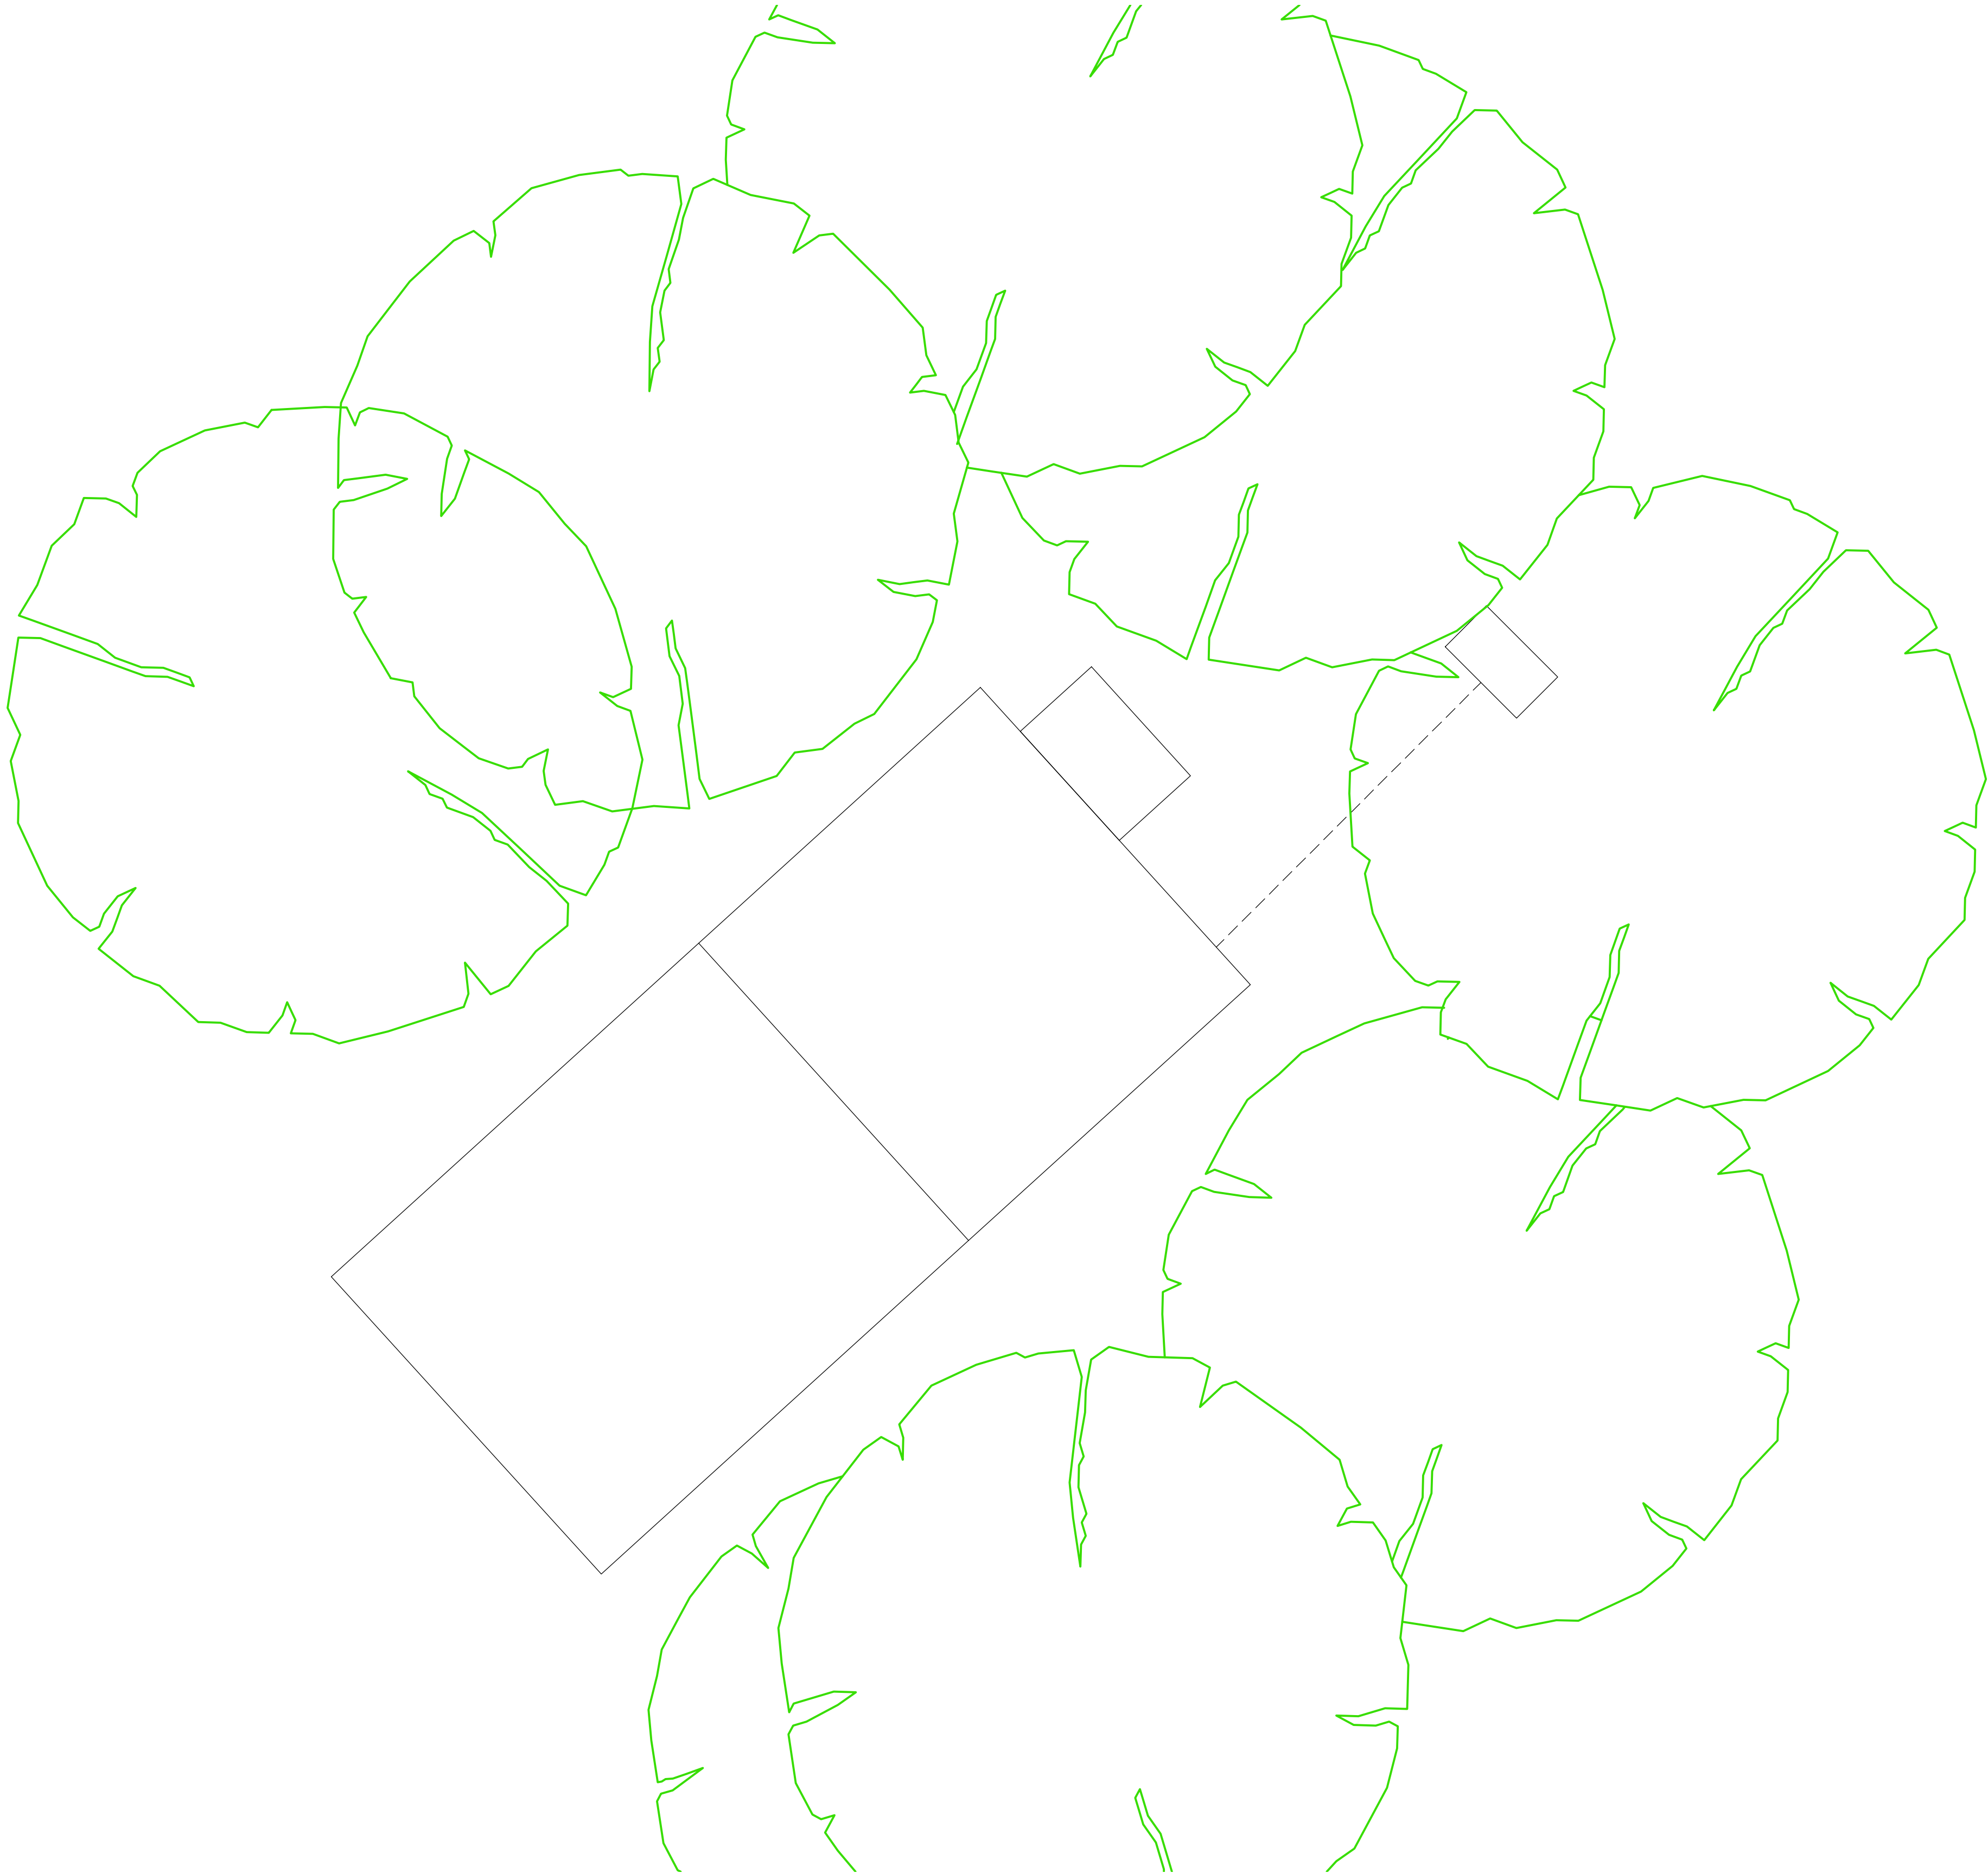

GENERAL NOTES: THIS DRAWING MUST NOT BE REPRODUCED IN PART OR WHOLE OR USED FOR THE EXECUTION OF WORKS WITHOUT THEIR PERMISSION. ALL DIMENSIONS TO BE CHECKED ON SITE PRIOR TO COMMENCEMENT OF ANY CONSTRUCTION WORKS. NO DEVIATION FROM THIS DRAWING WILL BE PERMITTED WITHOUT THE EXPRESS CONSENT OF PROJECT MANAGER ALL WORKS ARE TO COMPLY WITH THE CURRENT EDITION OF THE BUILDING REGULATIONS AND BRITISH STANDARDS. IT IS THE CONTRACTORS RESPONSIBILITY TO CHECK ALL DIMENSIONS AND QUANTITIES ON SITE PRIOR SUBMITTING HIS TENDER FOR THE WORKS. CONSTRUCTION DESIGN AND MANAGEMENT (CDM) REGULATIONS 2015, RISK ASSESSMENT: BUILDING REGULATIONS TO BUILDING REGULATION AND BRITISH STANDARD. REQUIREMENTS IN ALL RESPECTS. TO FIRE OFFICER REQUIREMENTS IN ALL RESPECTS. THE BUILDING CONTRACTOR MUST INCLUDE FOR ALL WORKS REQUIRED BY THE M&E CONTRACTORS. HEALTH & SAFETY REFER TO DESIGNERS RISK ASSESSMENT AND PCI DOCUMENTATION.		
STATUS:	ISSUE FOR APPROVAL	
STAGE:	RIBA 3	

A01	ISSUE FOR APPROVAL	OM	27/03/26	JC
REV	DESCRIPTION	BY	DATE	BY

PROJECT DETAILS

CLIENT: VIVO			
PROJECT: BUCKLEY BARRACKS - B78 BOILER SYSTEM ADDITIONAL PLANNING			
DRAWN BY: OM	DATE: 27/03/26	CHECKED: JC	
SCALE(S): 1:100 @ A1			
DRAWING TITLE: EXISTING B78 ROOF PLAN			
PROJECT No: 301001	ORIGINATOR: 360DS	SYSTEM: B78	LEVEL: 00
DRAWING TYPE: DR	DEPARTMENT: M	DRAWING No: 0300	SUITABILITY: REVISION: S4 A01

Three Sixty
Design Solutions

Johnson 1871 Ltd.
1/A Three Sixty Design Solutions
King Edward Court
King Edward Road
Kewstford
Woking, UK

Tel: 0800 020622
Email: info@threesixtyds.com
Website: www.threesixtyds.com

Head Office:
Three Sixty Design Solutions
Hills Barns, Algholm
Chichester
West Sussex
PO20 7ES

DEFINE. DESIGN. DELIVER.

1 EXISTING B78 ROOF PLAN

SCALE 1:100