


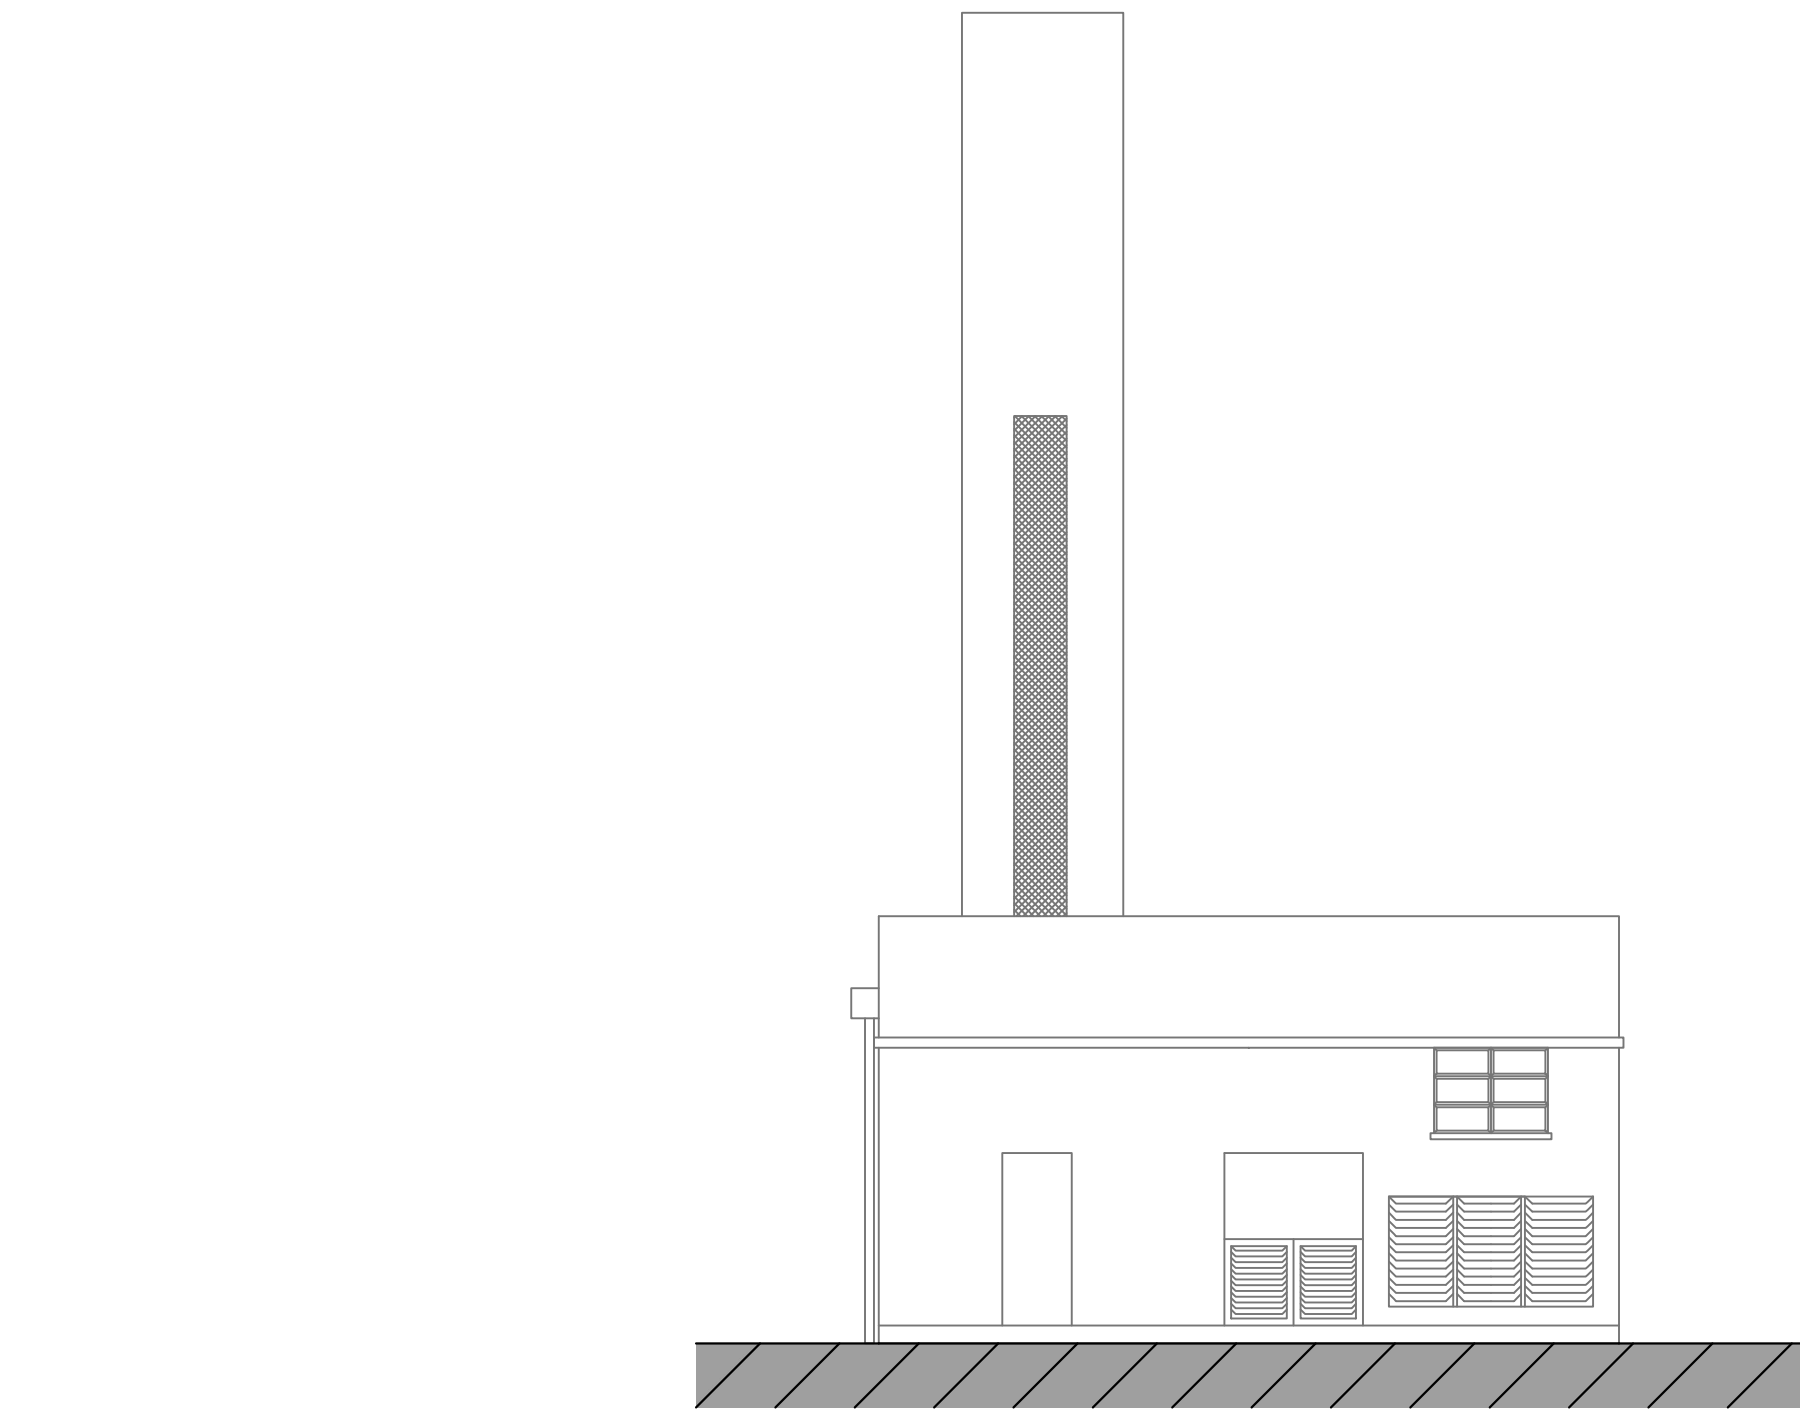
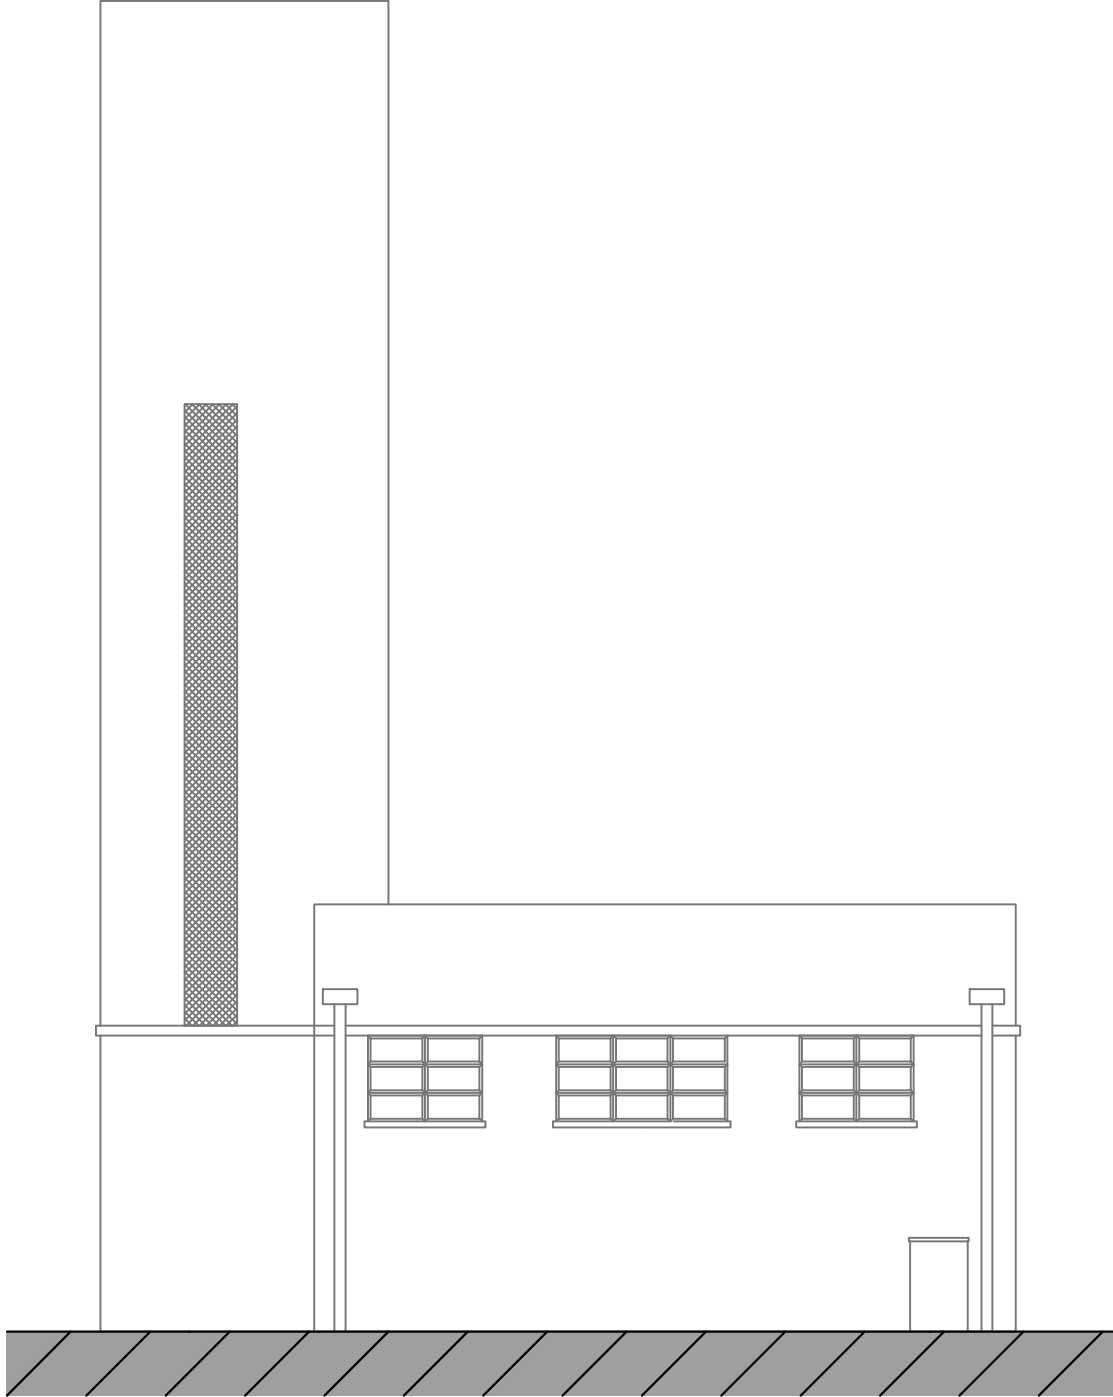


 


② EXISTING SOUTH WEST ELEVATION

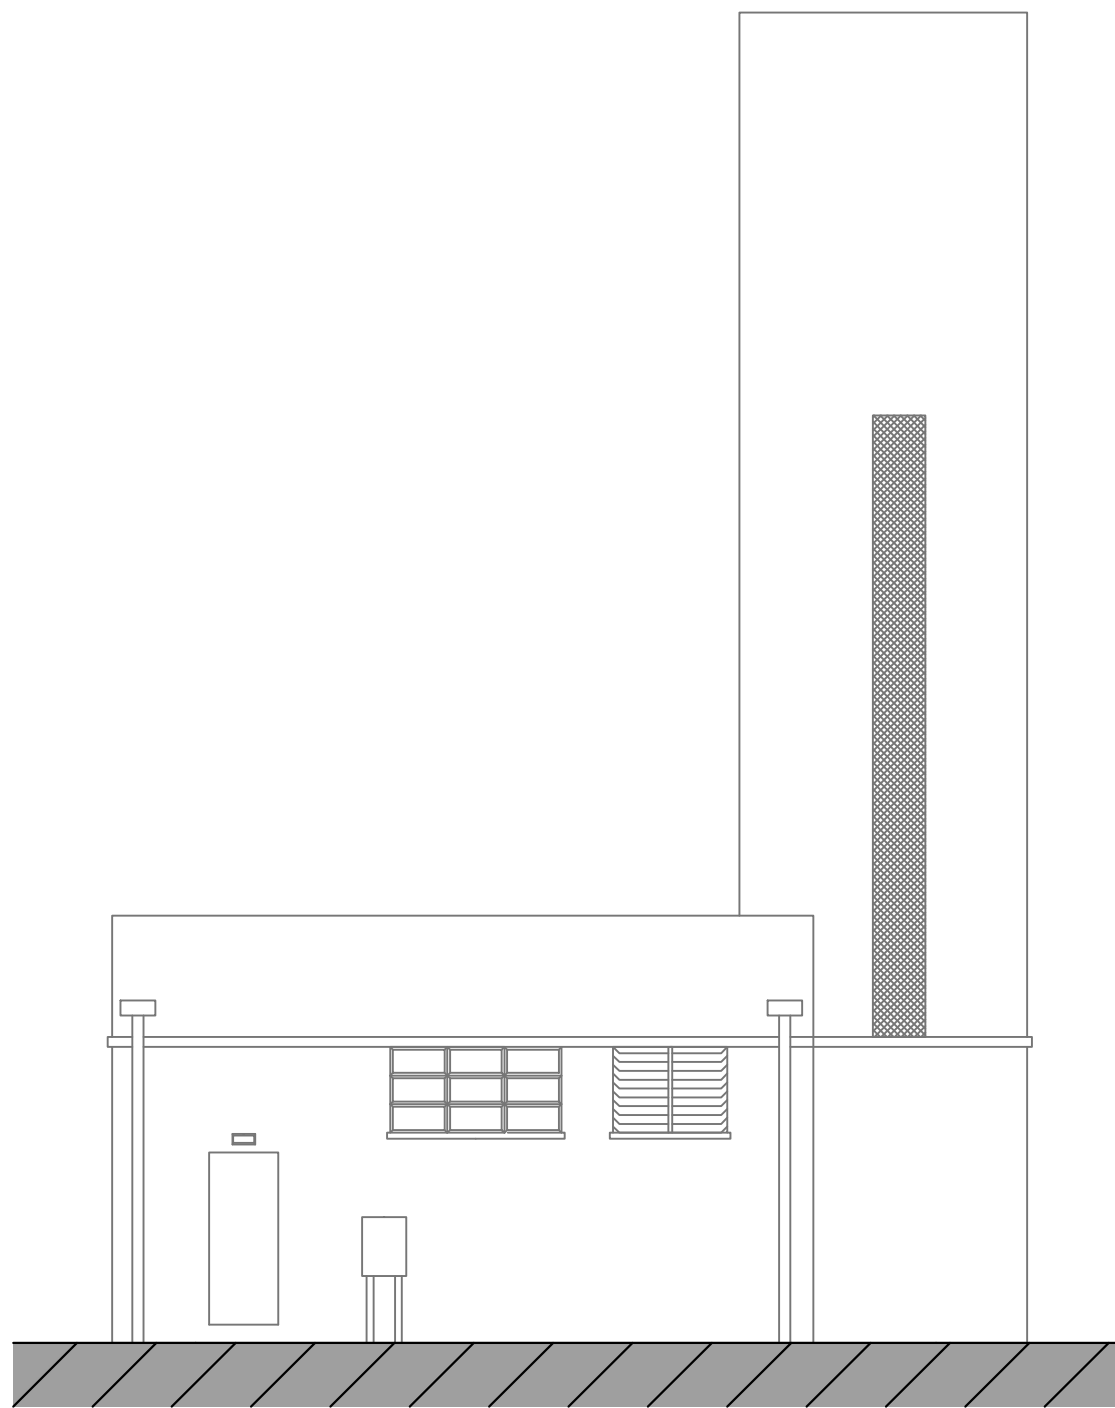

④ EXISTING SOUTH EAST ELEVATION

 

① EXISTING NORTH EAST ELEVATION

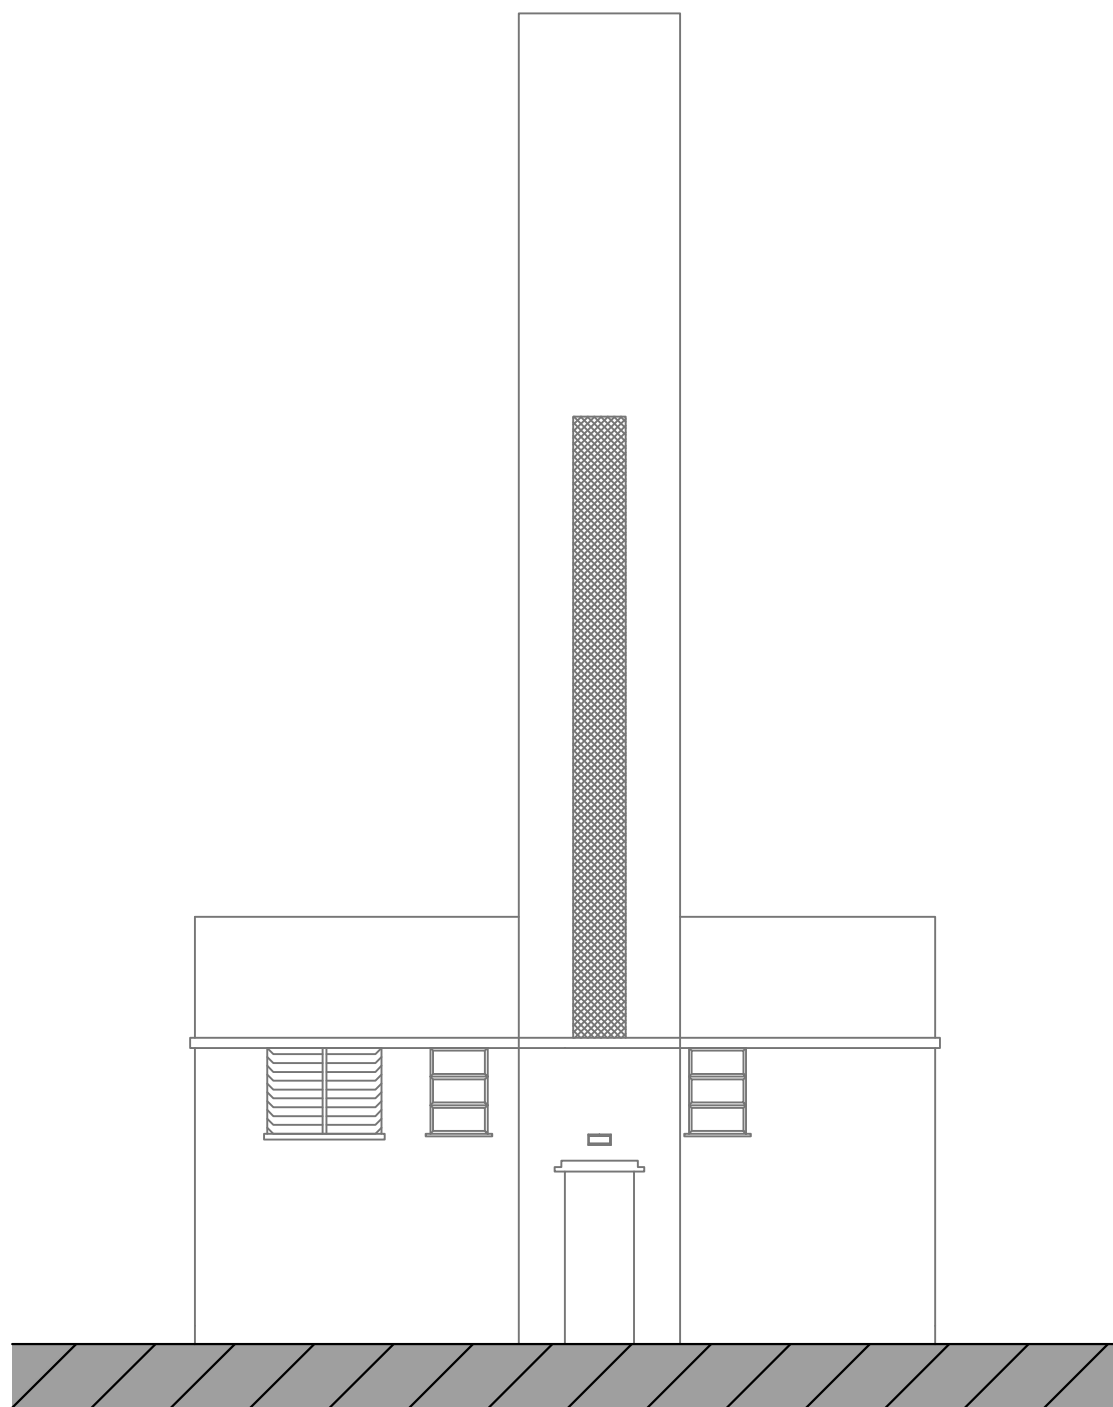

③ EXISTING NORTH WEST ELEVATION



GENERAL NOTES: THIS DRAWING MUST NOT BE REPRODUCED IN PART OR WHOLE OR USED FOR THE EXECUTION OF WORKS WITHOUT THEIR PERMISSION. ALL DIMENSIONS TO BE CHECKED ON SITE PRIOR TO COMMENCEMENT OF ANY CONSTRUCTION WORKS. NO DEVIATION FROM THIS DRAWING WILL BE PERMITTED WITHOUT THE EXPRESS CONSENT OF PROJECT MANAGER ALL WORKS ARE TO COMPLY WITH THE CURRENT EDITION OF THE BUILDING REGULATIONS AND BRITISH STANDARDS. IT IS THE CONTRACTORS RESPONSIBILITY TO CHECK ALL DIMENSIONS AND QUANTITIES ON SITE PRIOR SUBMITTING HIS TENDER FOR THE WORKS. CONSTRUCTION DESIGN AND MANAGEMENT (CDM) REGULATIONS 2015, RISK ASSESSMENT: BUILDING REGULATIONS TO BUILDING REGULATION AND BRITISH STANDARD. REQUIREMENTS IN ALL RESPECTS. TO FIRE OFFICER REQUIREMENTS IN ALL RESPECTS. THE BUILDING CONTRACTOR MUST INCLUDE FOR ALL WORKS REQUIRED BY THE M&E CONTRACTORS. HEALTH & SAFETY REFER TO DESIGNERS RISK ASSESSMENT AND PCI DOCUMENTATION.		
STATUS:	ISSUE FOR APPROVAL	
STAGE:	RIBA 3	

A01	ISSUE FOR APPROVAL	OM	27/03/26	JC
REV	DESCRIPTION	BY	DATE	BY

PROJECT DETAILS	CLIENT: VIVO			
	PROJECT: BUCKLEY BARRACKS - B78 BOILER SYSTEM ADDITIONAL PLANNING			
	DRAWN BY: OM			
	DATE: 27/03/26		CHECKED: JC	
	SCALE(S): 1:100 @ A1			
	DRAWING TITLE: EXISTING B78 ELEVATIONS			
PROJECT No: 301001		ORIGINATOR: 360DS	SYSTEM: B78	LEVEL: XX
DRAWING TYPE: DR		DEPARTMENT: M	DRAWING No: 0300	SUITABILITY: S4
				REVISION: A01

Three Sixty Design Solutions			
Johnson 1871 Ltd. 1/A Three Sixty Design Solutions King Edward Court King Edward Road Kewstford Woking, UK		Head Office: Three Sixty Design Solutions Hills Barns, Aljoudom Chichester West Sussex PO20 7ES Tel: 0800 020622 Email: info@threesixtyds.com Website: www.threesixtyds.com	
ISO 9001	ISO 14001	ISO 27001	ISO 45001
DEFINE. DESIGN. DELIVER.			