




NOTES
DO NOT SCALE FROM THIS DRAWING.
ALL DIMENSIONS TO BE CHECKED ON SITE.
ALL OMISSIONS AND DISCREPANCIES TO BE
REPORTED TO THE ARCHITECT IMMEDIATELY.
DRAWINGS TO BE READ IN CONJUNCTION WITH
ENGINEER'S DRAWINGS AND SPECIFICATION.

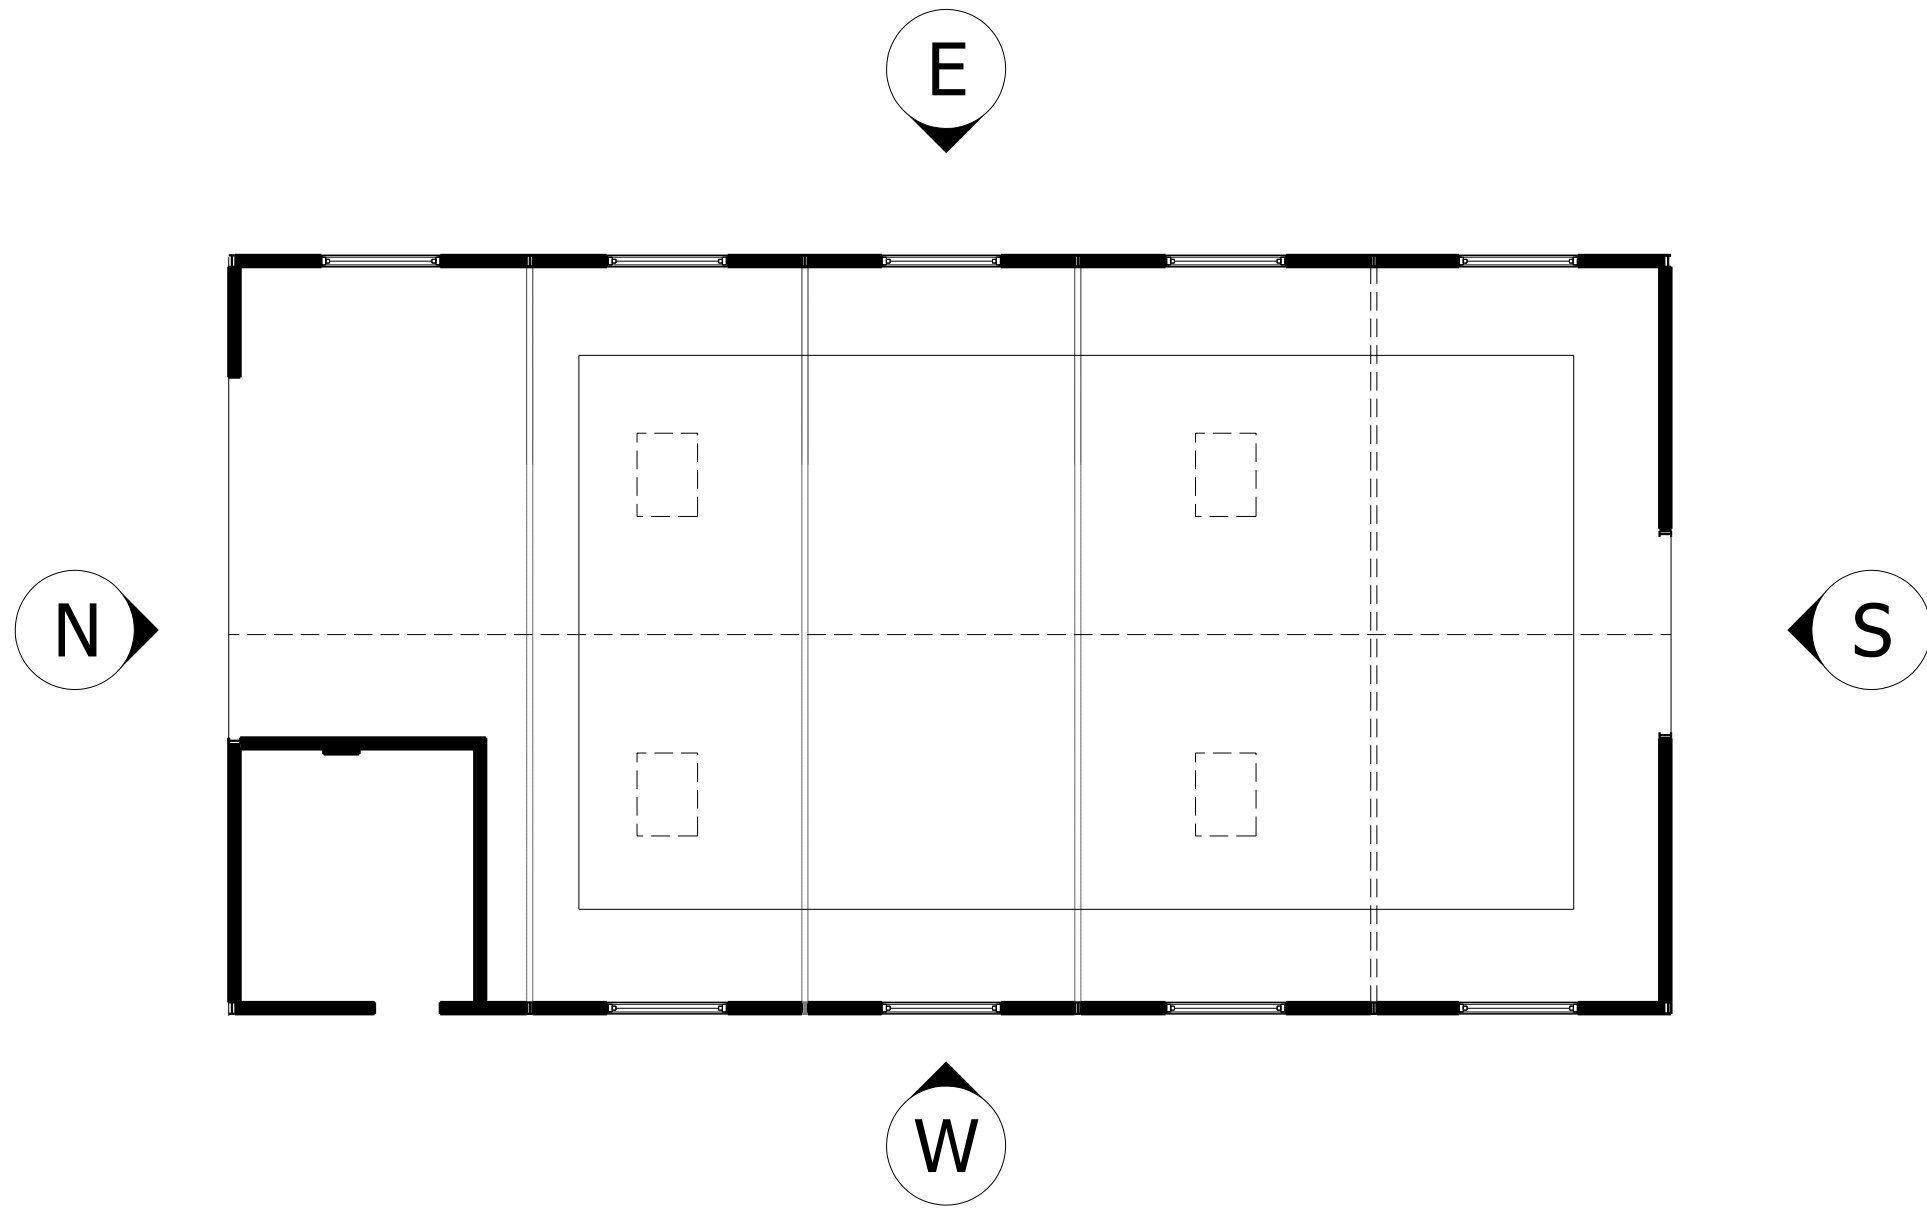


05 Ground Floor Plan
2550_P_00_100_1

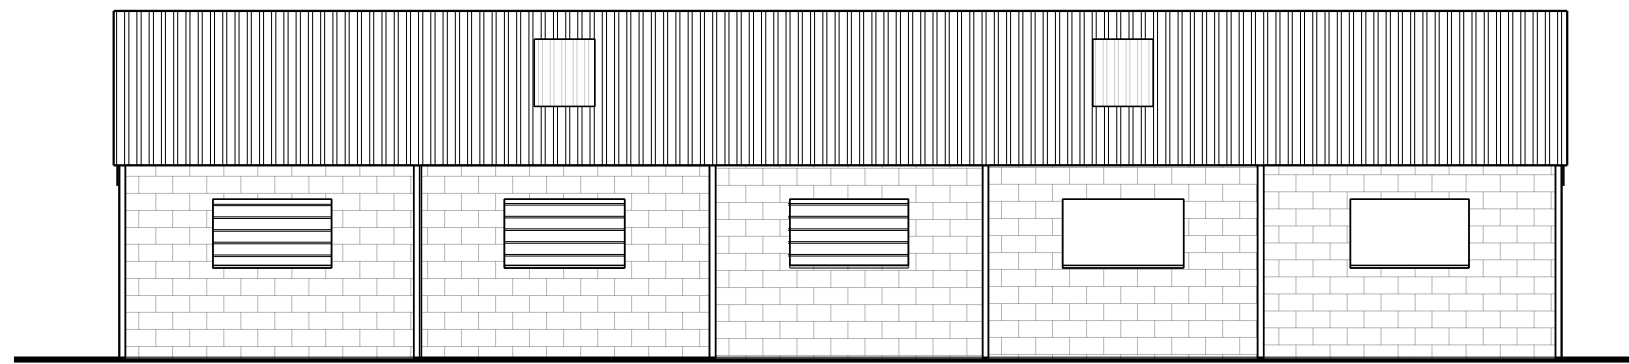


01 East Elevation
2550_P_00_200_1

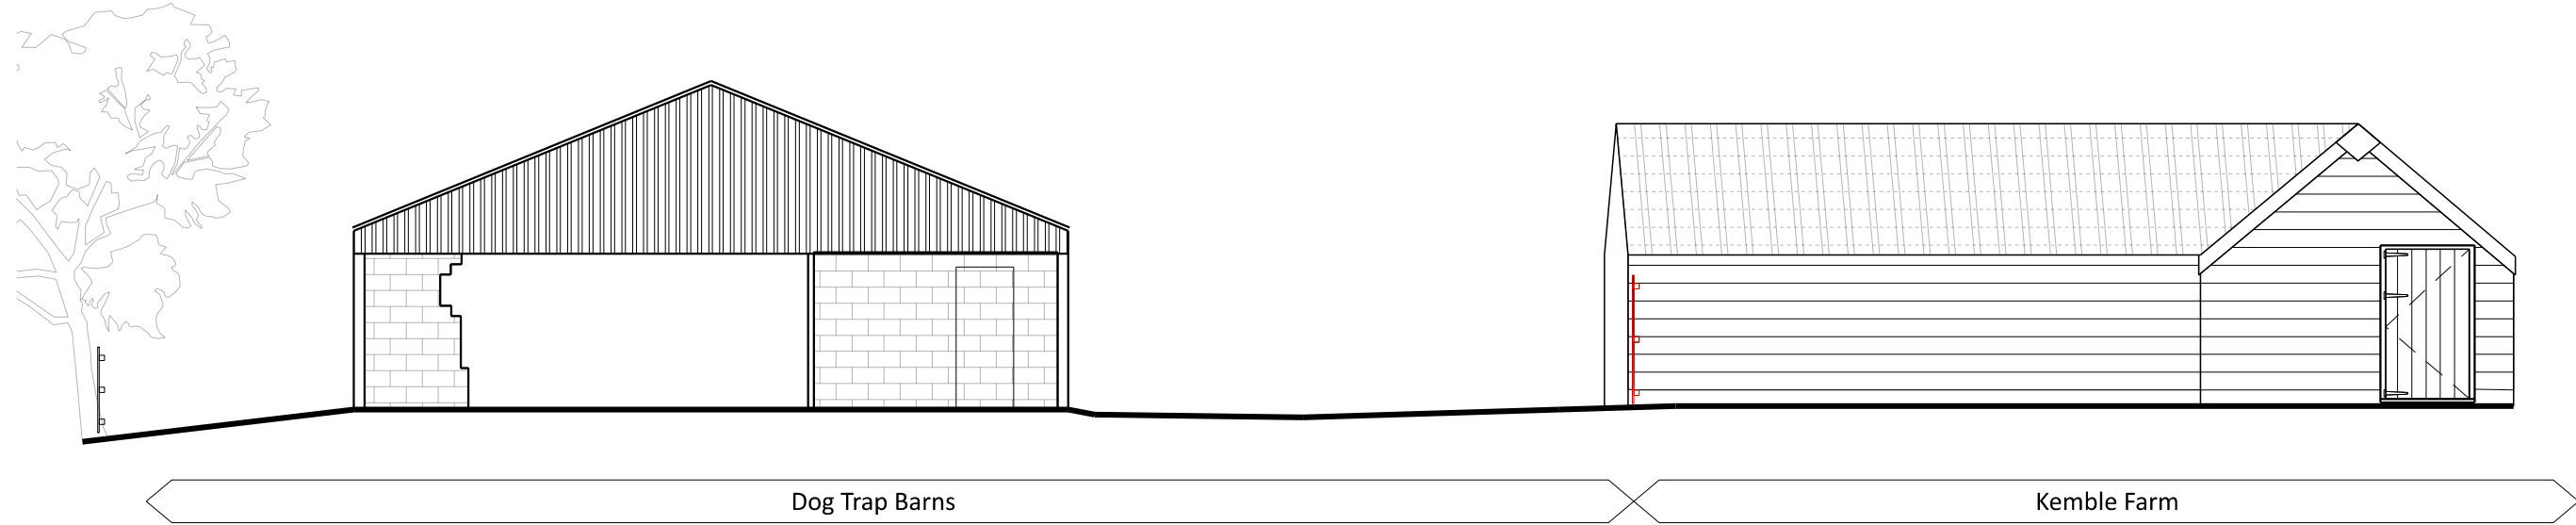

02 North Elevation
2550_P_00_200_1

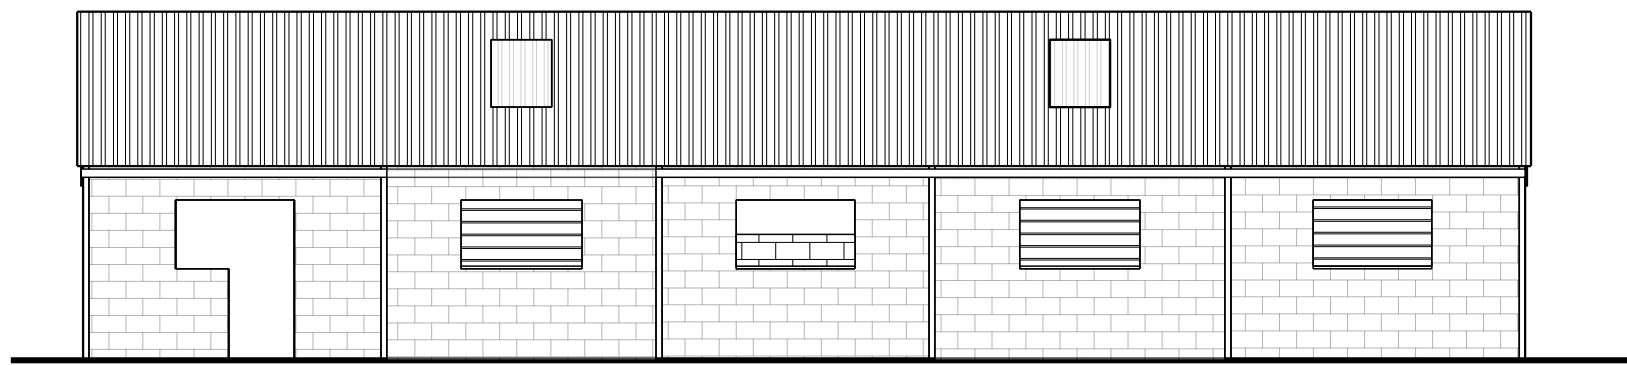

03 West Elevation
2550_P_00_200_1

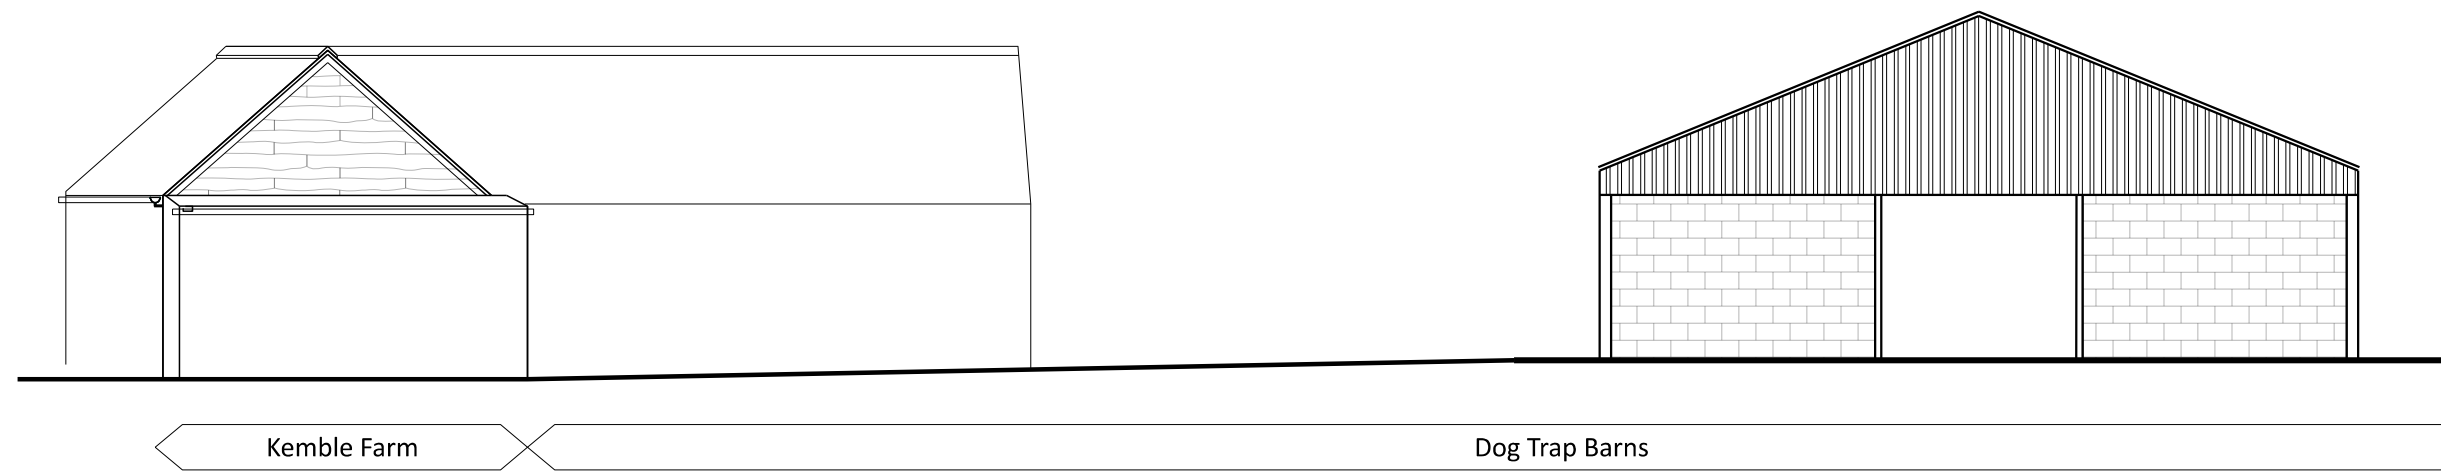

04 South Elevation
2550_P_00_200_1



Planning Issue	11/03/26	BOD	P0
Revision description	Date	Check	Rev

WOLDON

1-5 Clerkenwell Road
London EC1M 6PA
T: 020 7998 1626
studio@woldon.com

The Apple Store
Chipping Campden
T: 01386 257787
www.woldon.com

Project
Dog Trap Barns

Drawing
GA Plans & Elevations
Building A
Existing

Drawn	Date	Scale
BOD	March 2026	1:100 @ A1 1:200 @ A3
Job number	Drawing number	Revision
2550	X_B1_00_100_001	P0