




06 Sketch Perspective Visualisation


Materials Key:

1. Red brick plinth to match neighbouring outbuilding
2. Vertical Charred Larch Weatherboarding to be board on board fixing
3. Profiled sinusoidal galvanised sheet metal cladding
4. Conservation style rooflight - PPC Black
5. Lindab galvanised steel gutters & downpipes
6. Aluminium-Clad Timber casement window
7. Natural Oak Entrance Doors with glazed top light and PPC black strap hinge
8. Inset porch with natural oak cladding to cheeks
9. Natural Oak Entrance double garage doors with glazed top lights and PPC black strap hinge
10. Solar PV array flush with roof finish
11. Natural oak columns with tapered limestone saddlestones

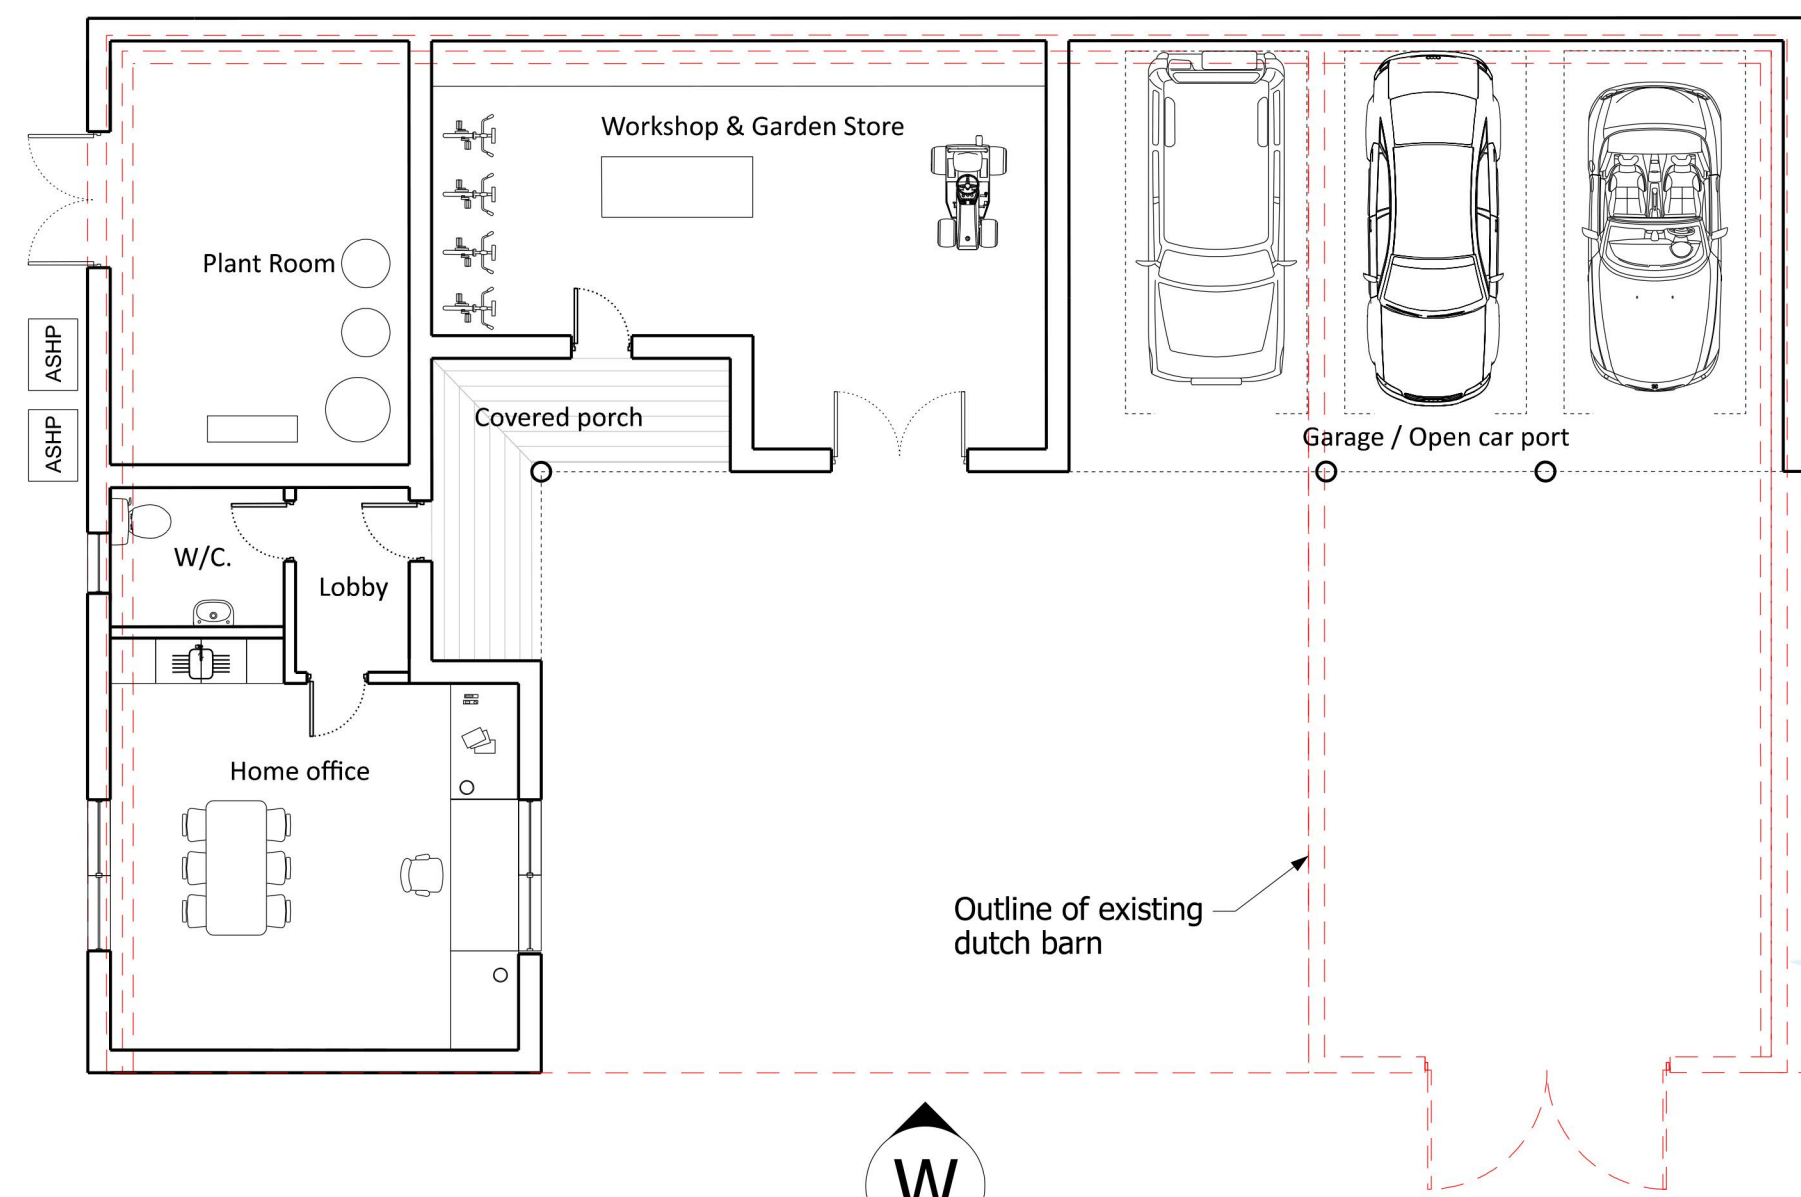


05 Ground Floor Plan

2550_P_00_100_1

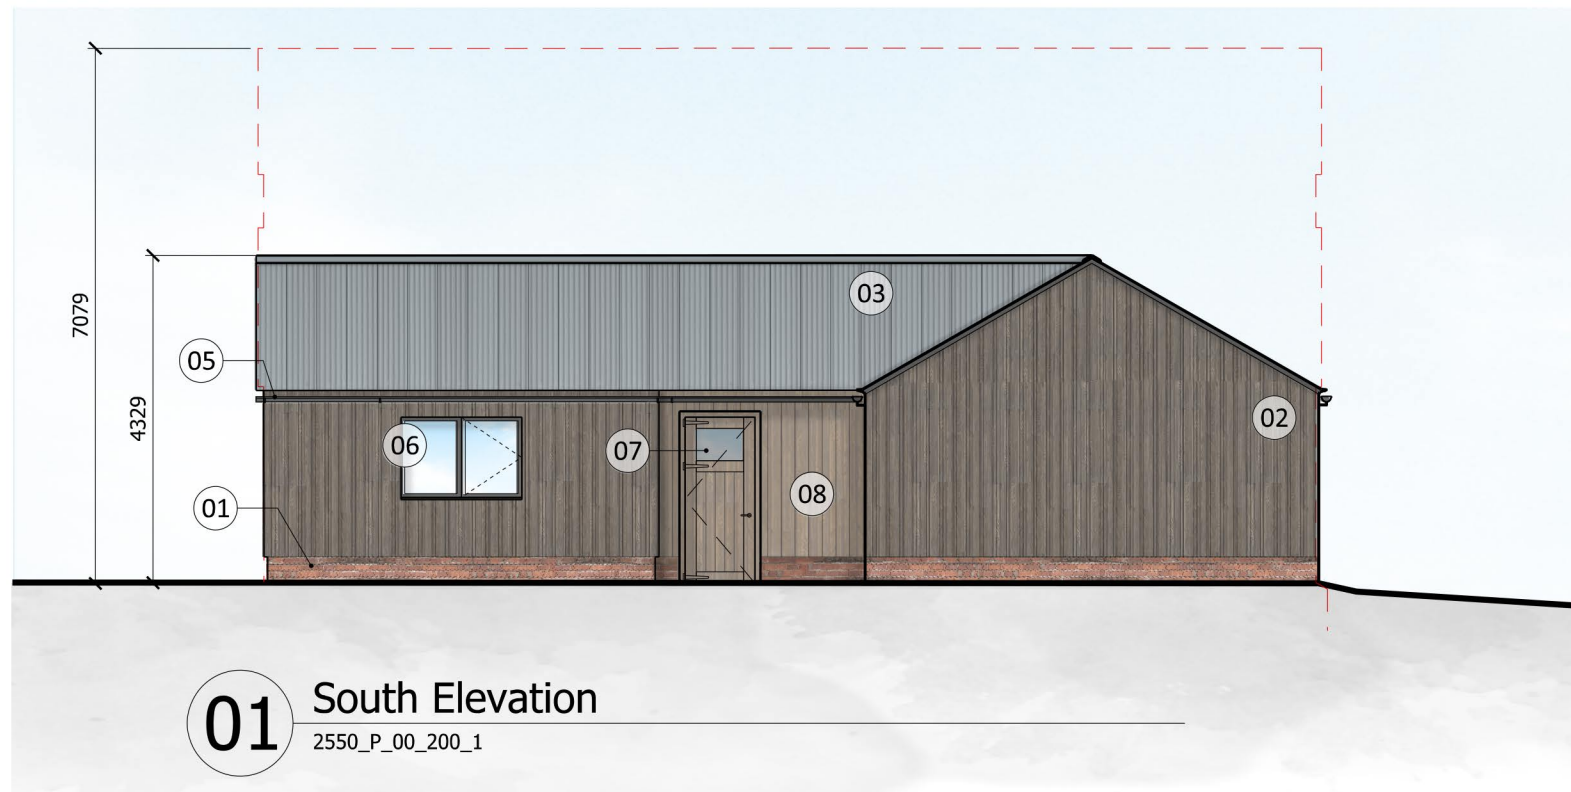


01 South Elevation

2550_P_00_200_1

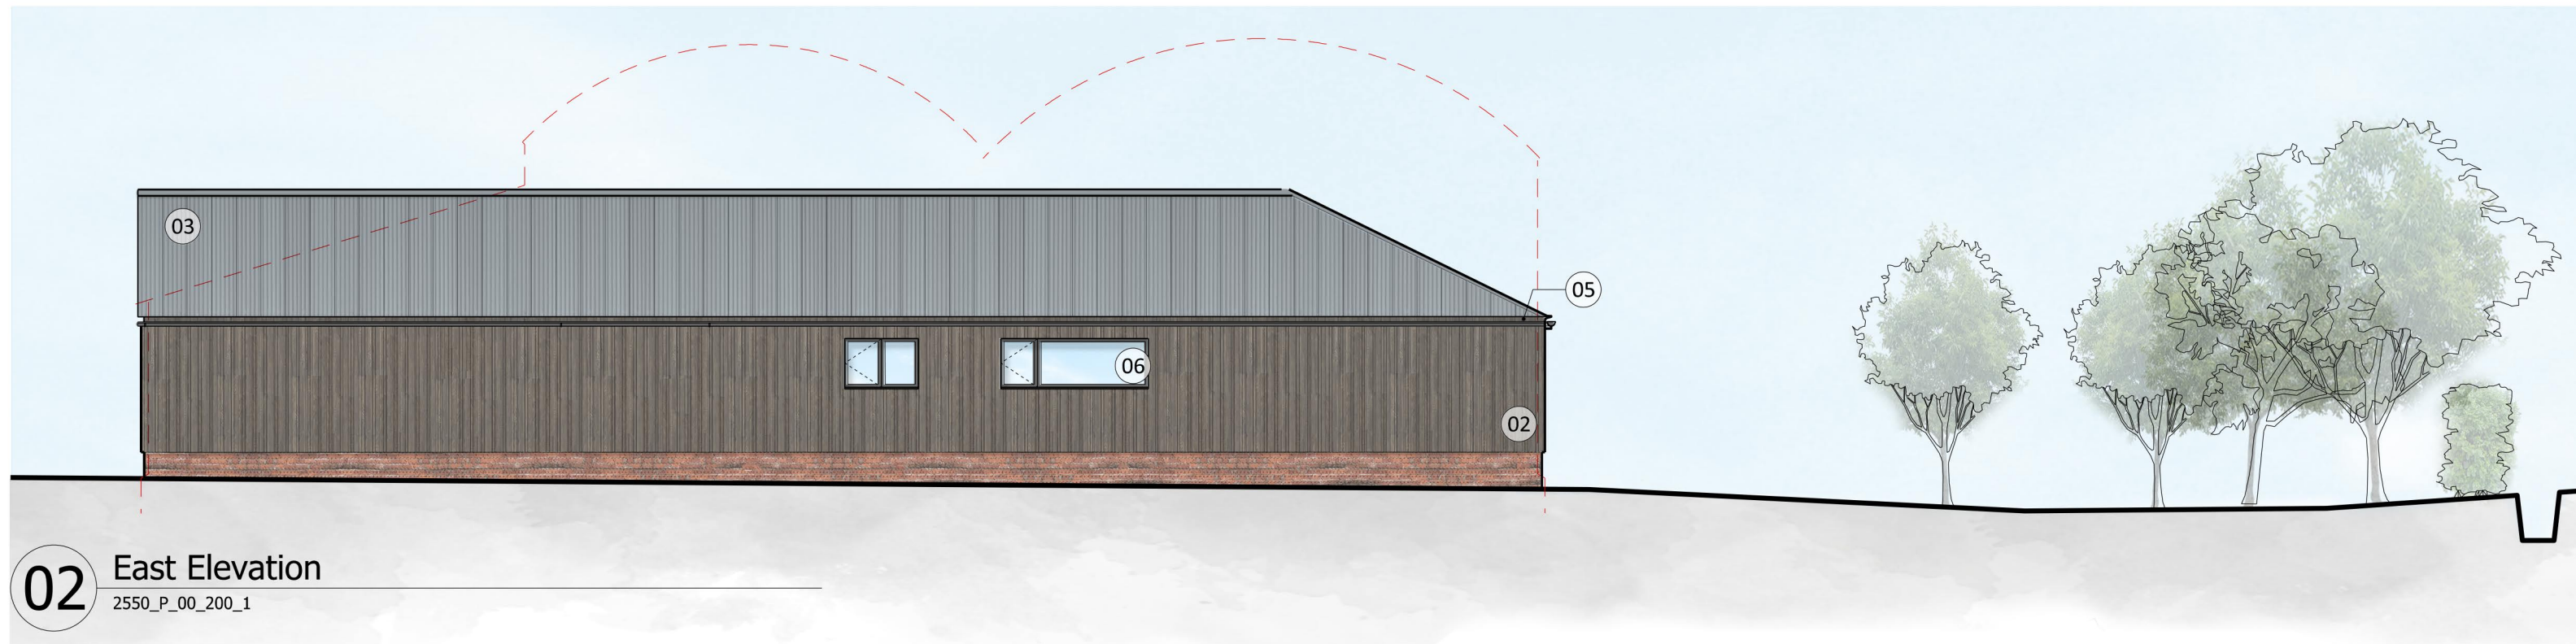


02 East Elevation

2550_P_00_200_1

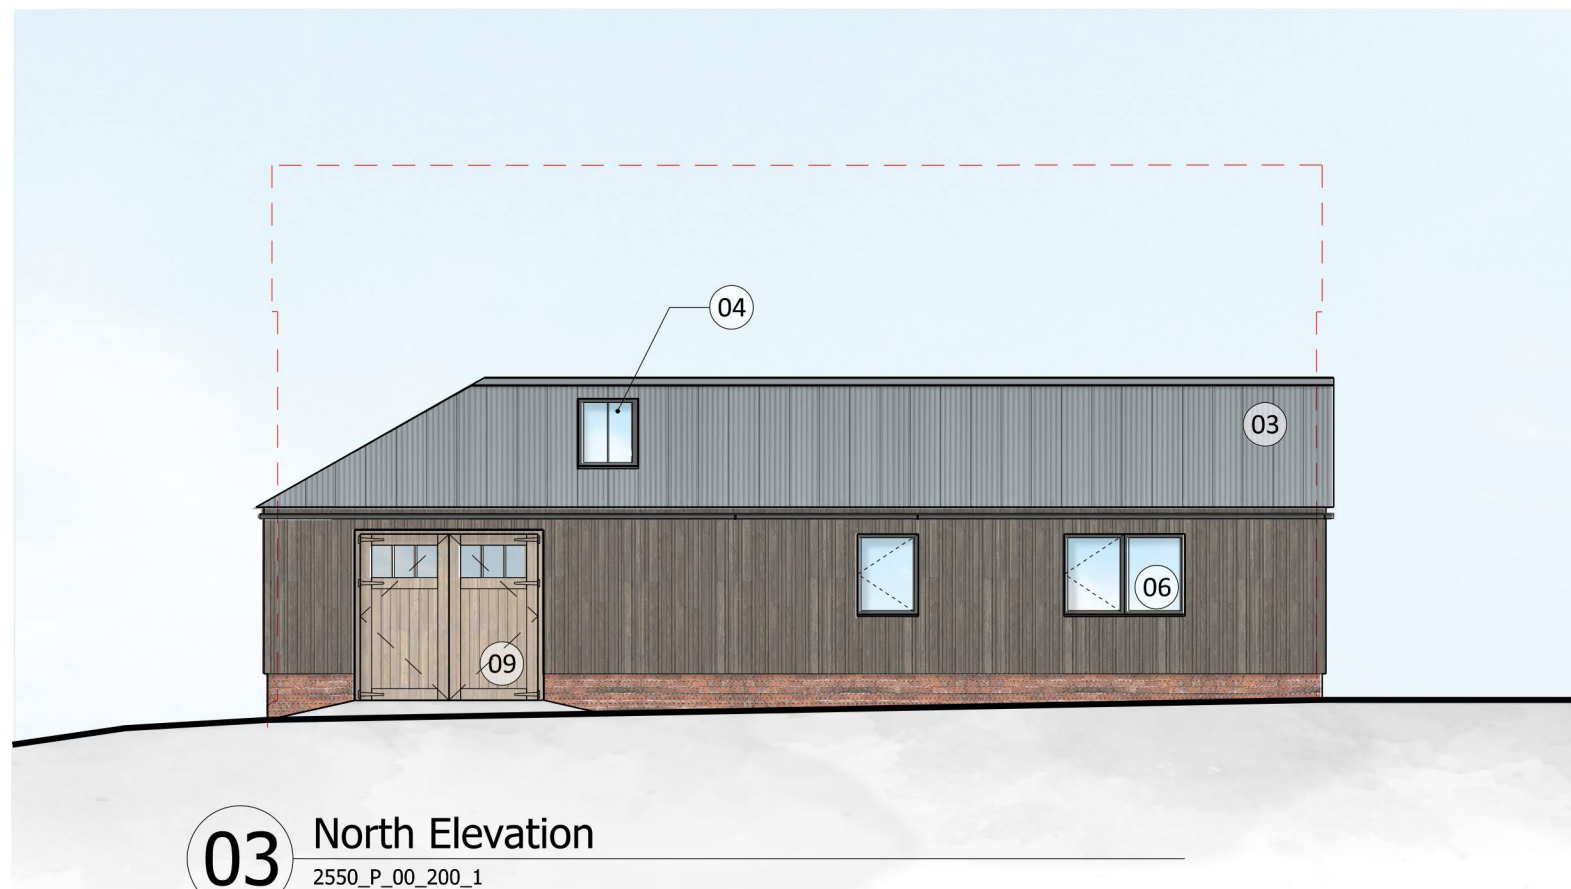

03 North Elevation

2550_P_00_200_1

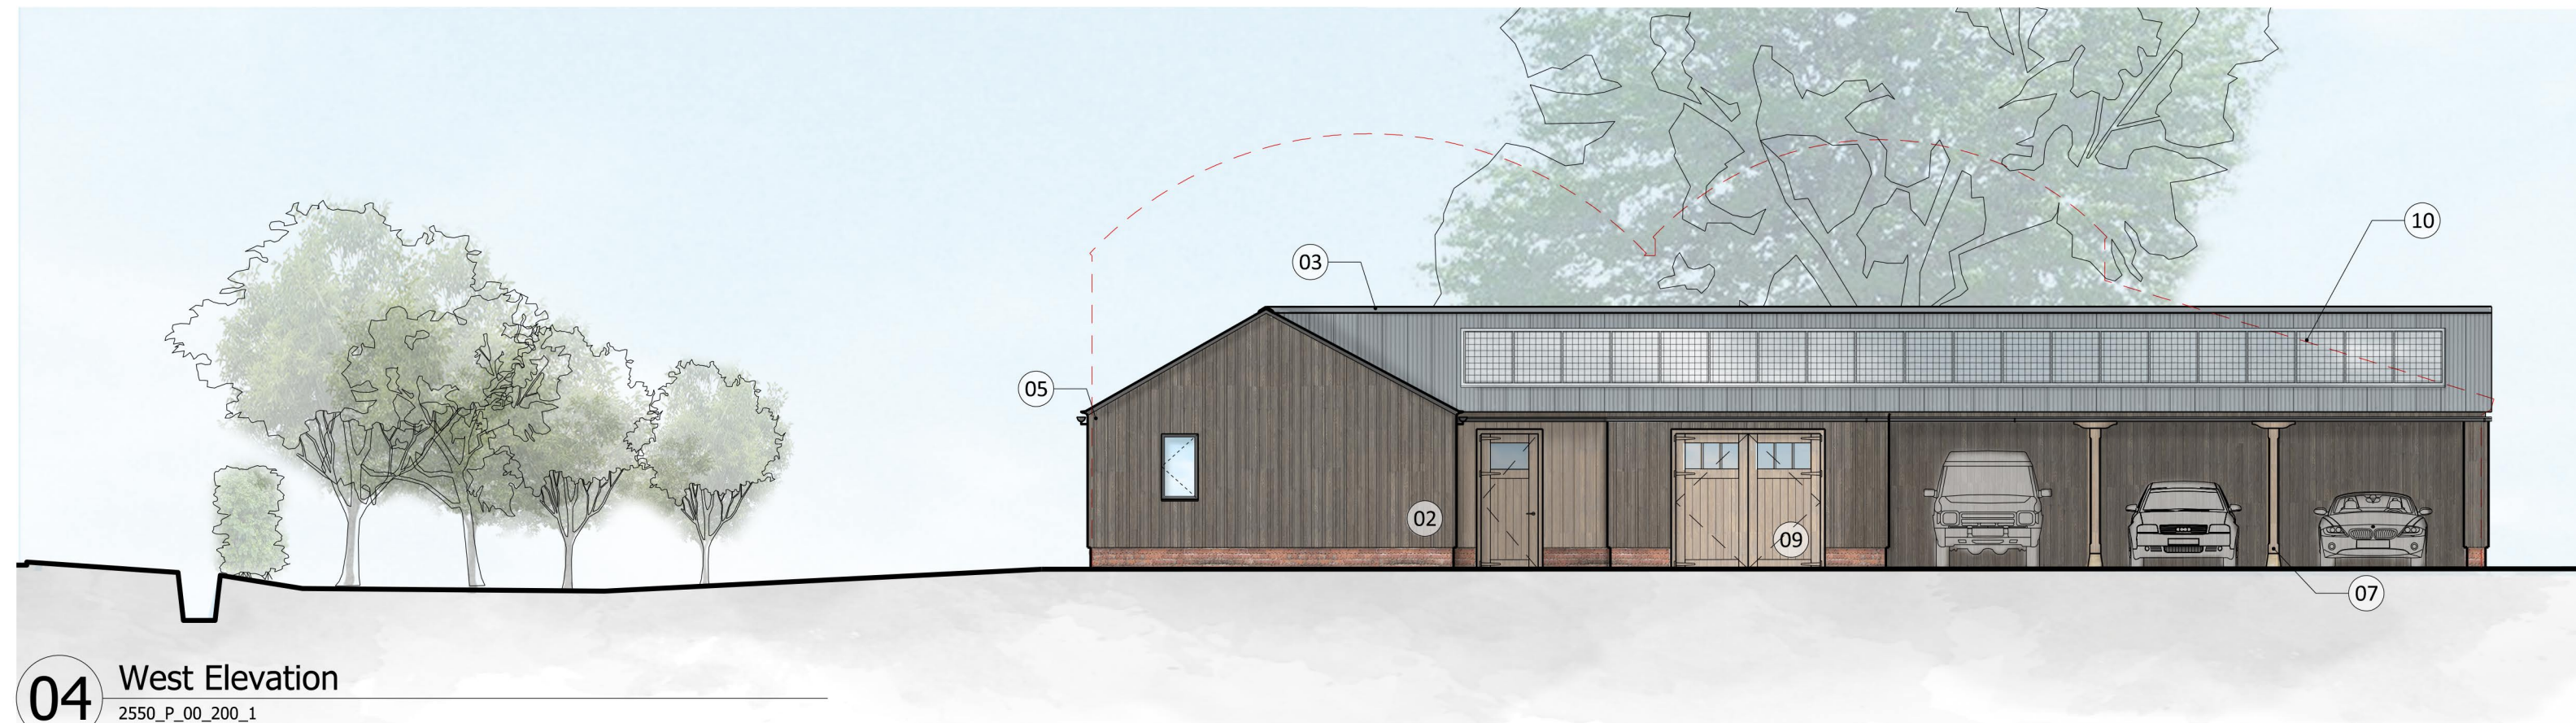

04 West Elevation

2550_P_00_200_1



NOTES
DO NOT SCALE FROM THIS DRAWING.
ALL DIMENSIONS TO BE CHECKED ON SITE.
ALL OMISSIONS AND DISCREPANCIES TO BE
REPORTED TO THE ARCHITECT IMMEDIATELY.
DRAWINGS TO BE READ IN CONJUNCTION WITH
ENGINEER'S DRAWINGS AND SPECIFICATION.

Planning Issue 11/03/26 BOD P0
Revision description Date Check Rev

WOLDON

1-5 Clerkenwell Road
London EC1M 6PA
T: 020 7998 1625
studio@woldon.com

The Apple Store
Chipping Campden
T: 01386 457787
www.woldon.com

Project
Dog Trap Barns

Drawing
GA Plans & Elevations
Building B
Proposed

Drawn	Date	Scale
BOD	Feb 26	1:100 @ A1 1:200 @ A3
Job number	Drawing number	Revision
2550	P_B2_00_100_001	P0