




06 Sketch Perspective Visualisation

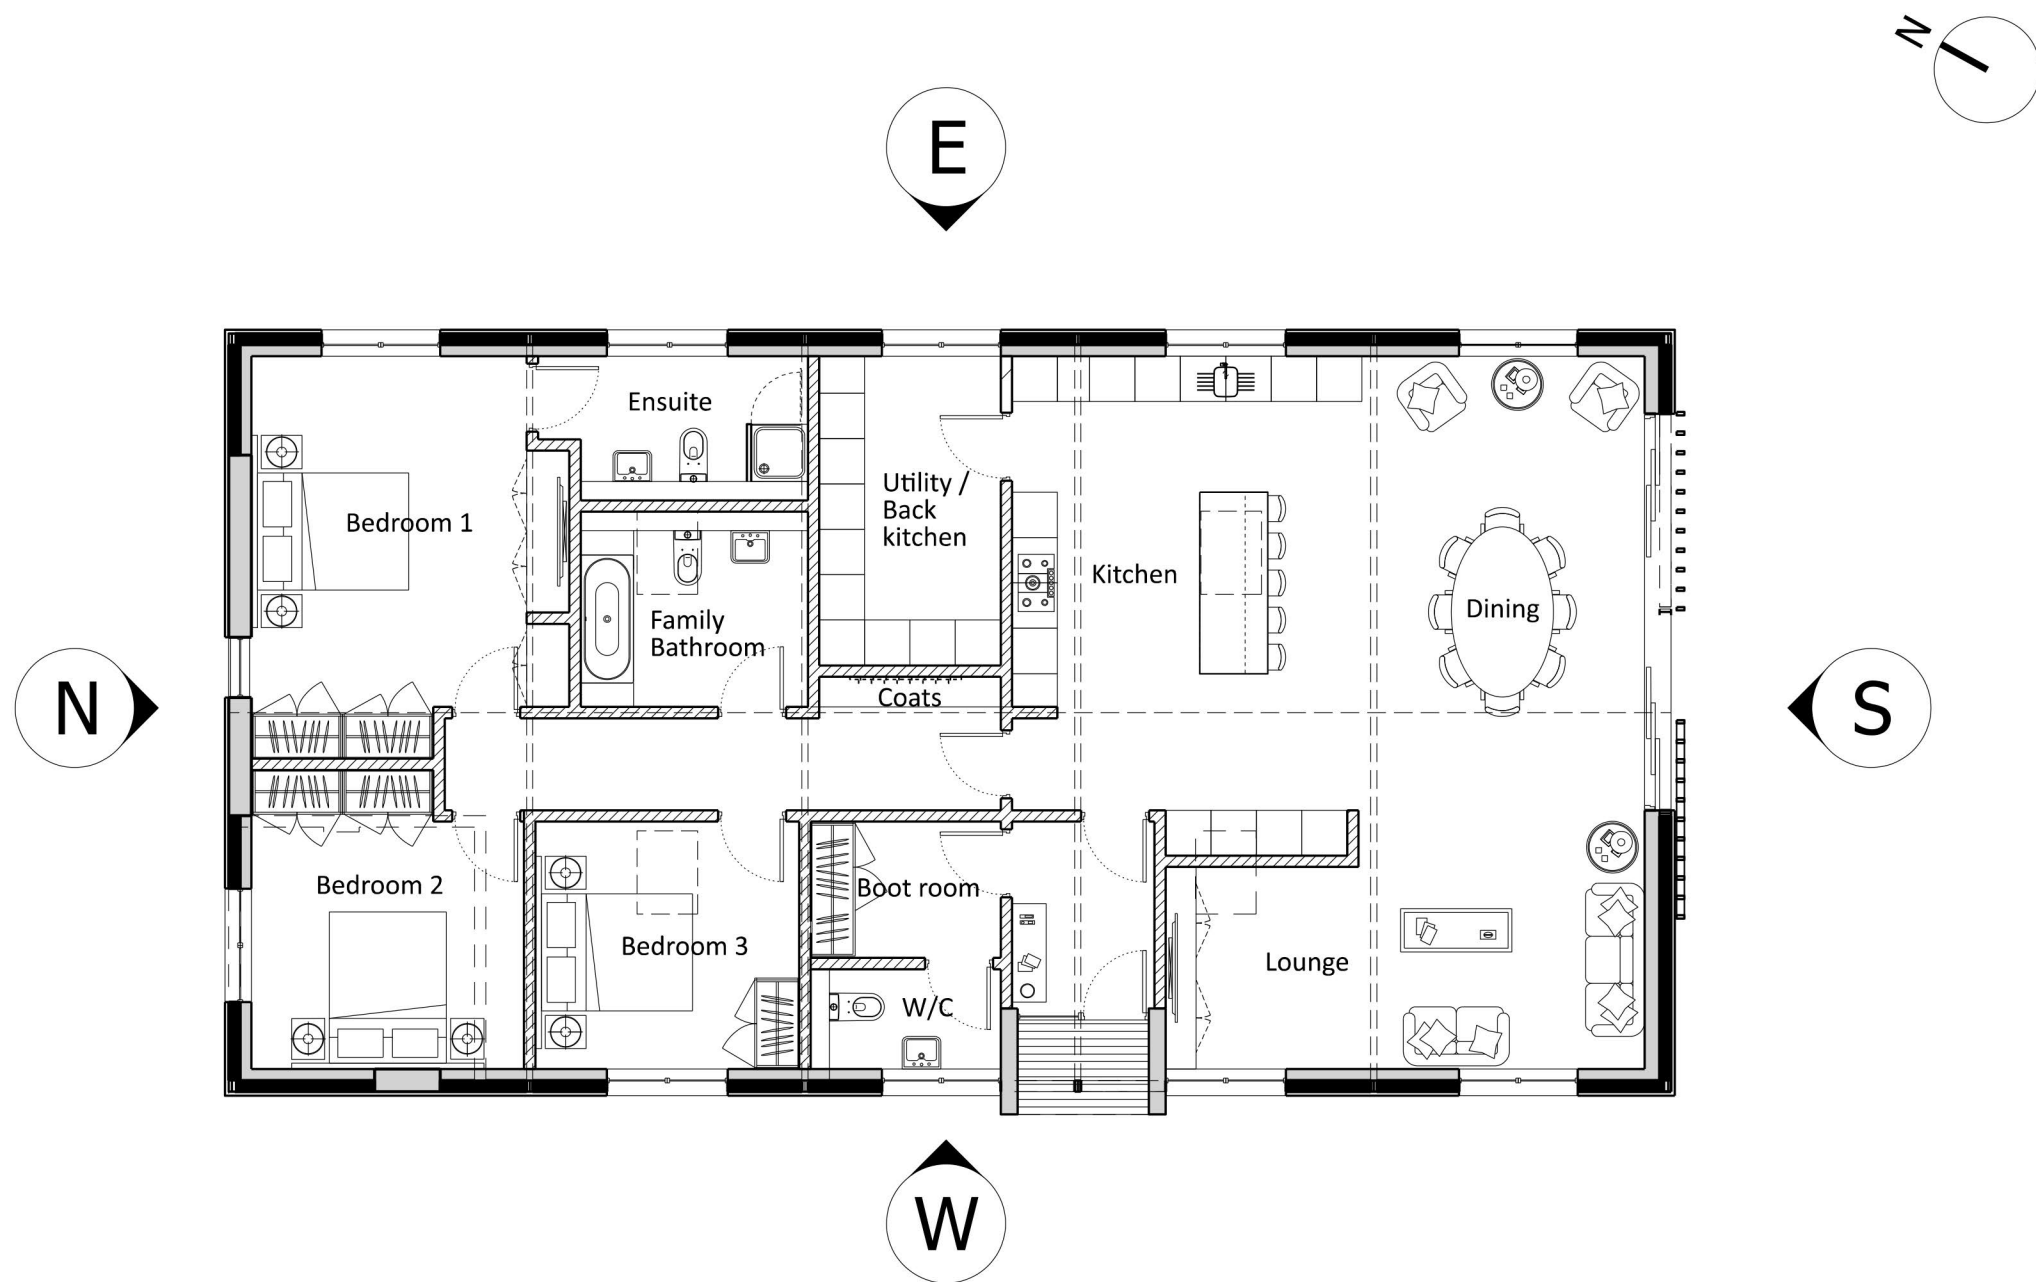


05 Ground Floor Plan
2550_P_00_100_1

Materials Key:

- Existing block rendered with Lime Slurry render at low level
- Existing block overlaid in charred larch Board on Board cladding
- Standing seam zinc roof - VM Zinc Pigmento red - to match clay tile finish of adjacent barn
- Conservation style rooflight - PPC Black
- Vertical Charred Larch Weatherboarding to be board on board fixing
- Existing structure retained
- Projecting corten steel porch with corten lining to inner cheeks
- Aluminium-Clad Timber Window
- Zinc Gutters and Downpipes
- Natural Oak Entrance Doors
- Slimline aluminium sliding door system - PPC Black
- Slatted timber louver system to glazing to reduce solar gain
- Sliding slatted timber louver system
- Low level timber in natural Oak to reference stable style barn door opening




01 East Elevation
2550_P_00_200_1

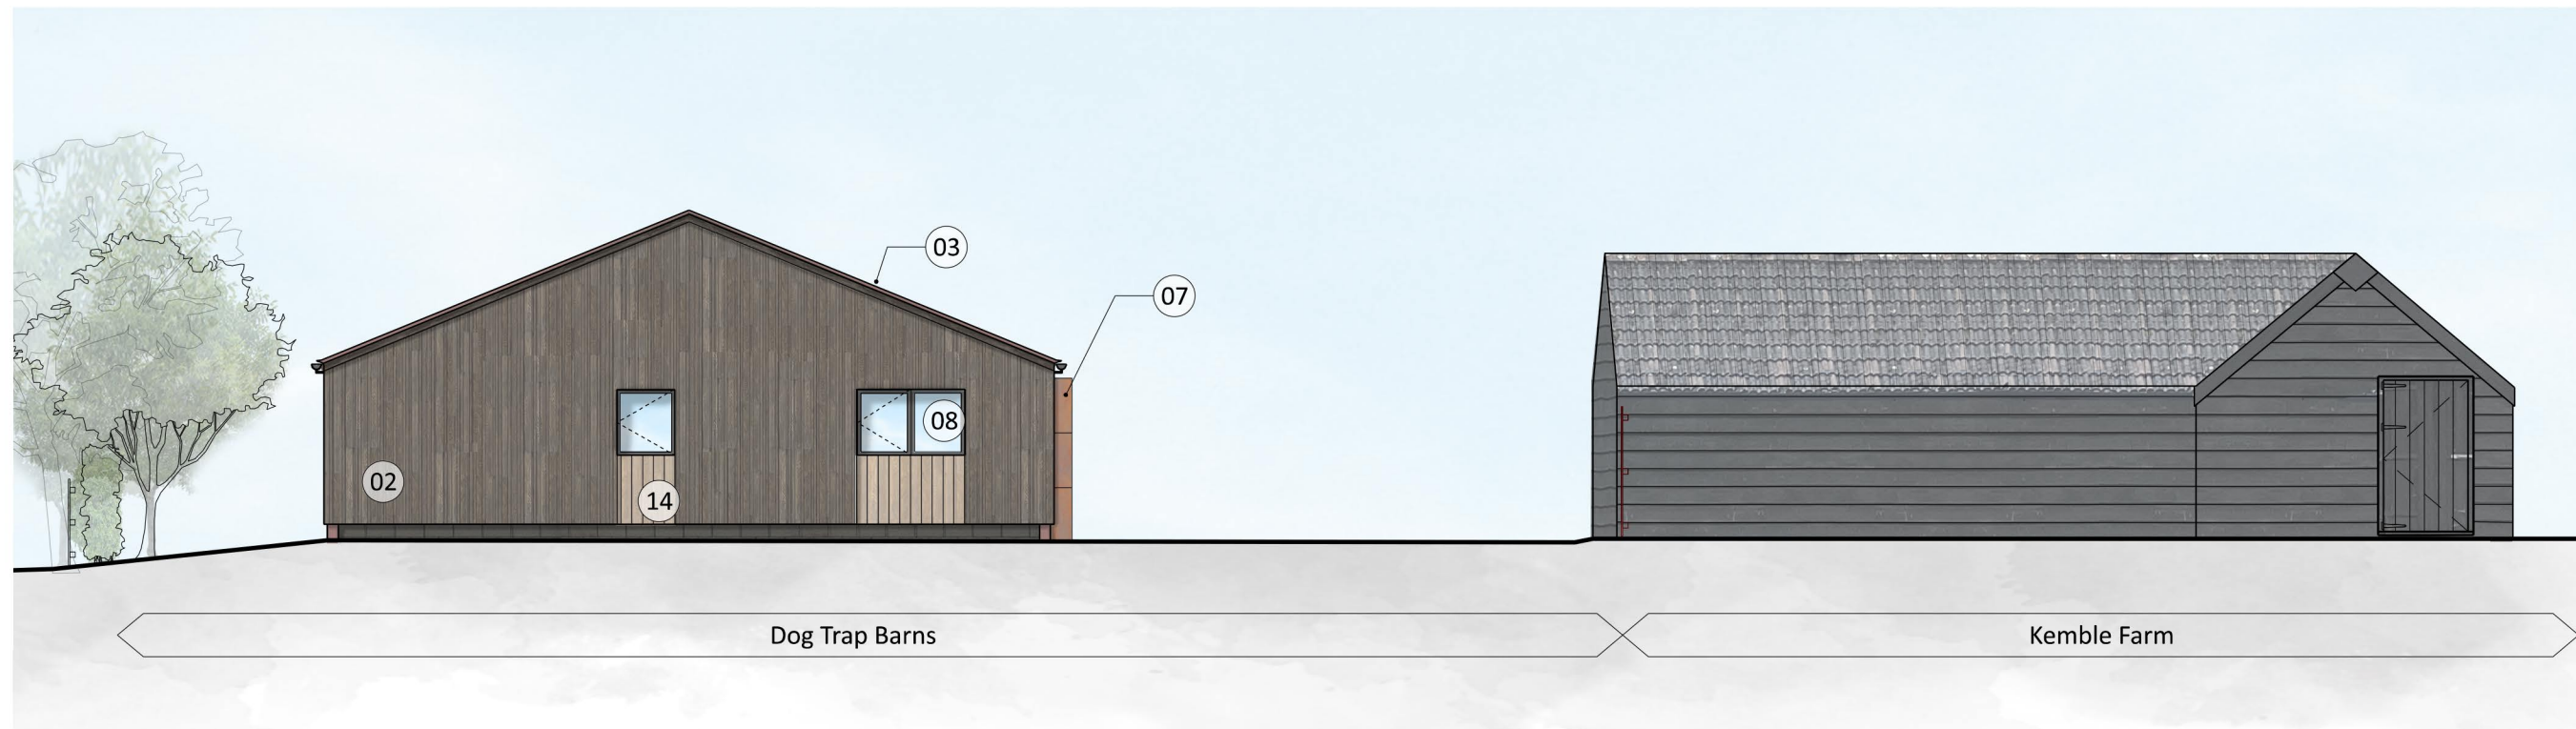

02 North Elevation
2550_P_00_200_1



03 West Elevation
2550_P_00_200_1

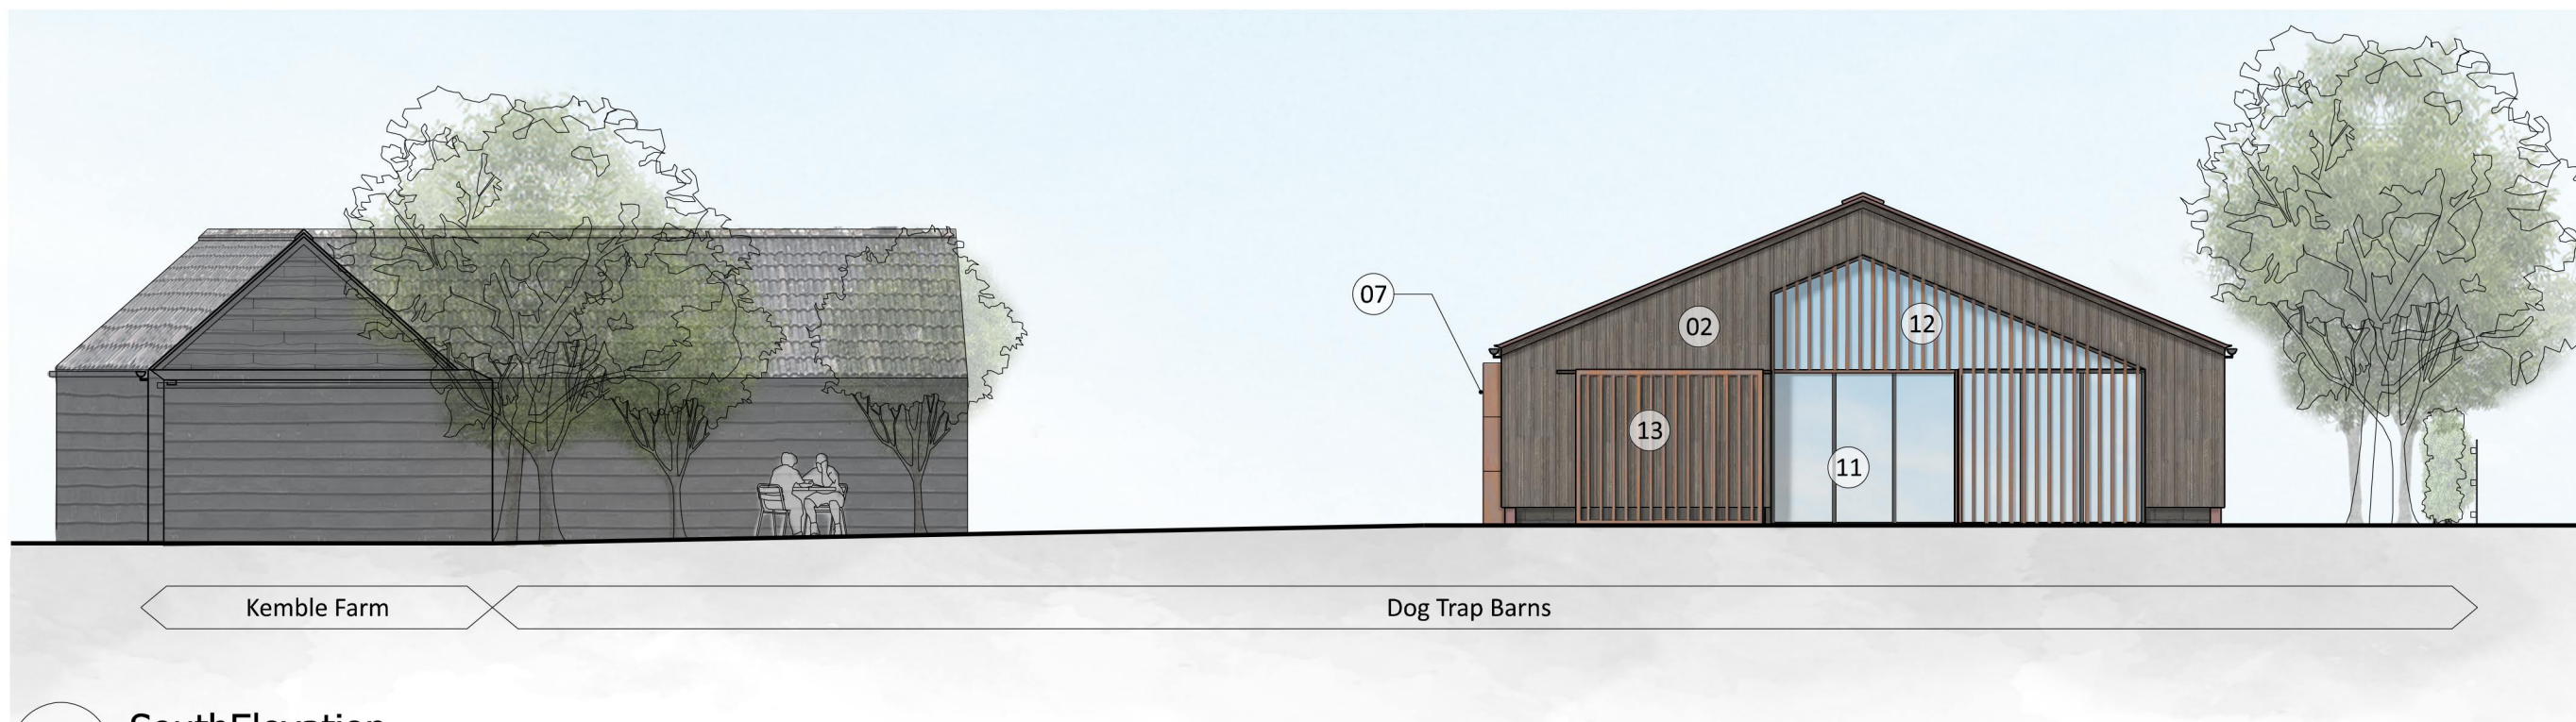

04 South Elevation
2550_P_00_200_1



NOTES
DO NOT SCALE FROM THIS DRAWING.
ALL DIMENSIONS TO BE CHECKED ON SITE.
ALL OMISSIONS AND DISCREPANCIES TO BE
REPORTED TO THE ARCHITECT IMMEDIATELY.
DRAWINGS TO BE READ IN CONJUNCTION WITH
ENGINEER'S DRAWINGS AND SPECIFICATION.

Planning Issue	11/03/26	BOD	P0
Revision description	Date	Check	Rev

WOLDON

1-5 Clerkenwell Road
London EC1M 6PA
T: 020 7998 1626
studio@woldon.com

The Apple Store
Chipping Campden
T: 01386 657787
www.woldon.com

Project
Dog Trap Barns

Drawing
GA Plans & Elevations
Building A
Proposed

Drawn	Date	Scale
BOD	Feb 2026	1:100 @ A1 1:200 @ A3
Job number	Drawing number	Revision
2550	P_B1_00_100_001	P0