


Flat roof replaced with a pitched roof

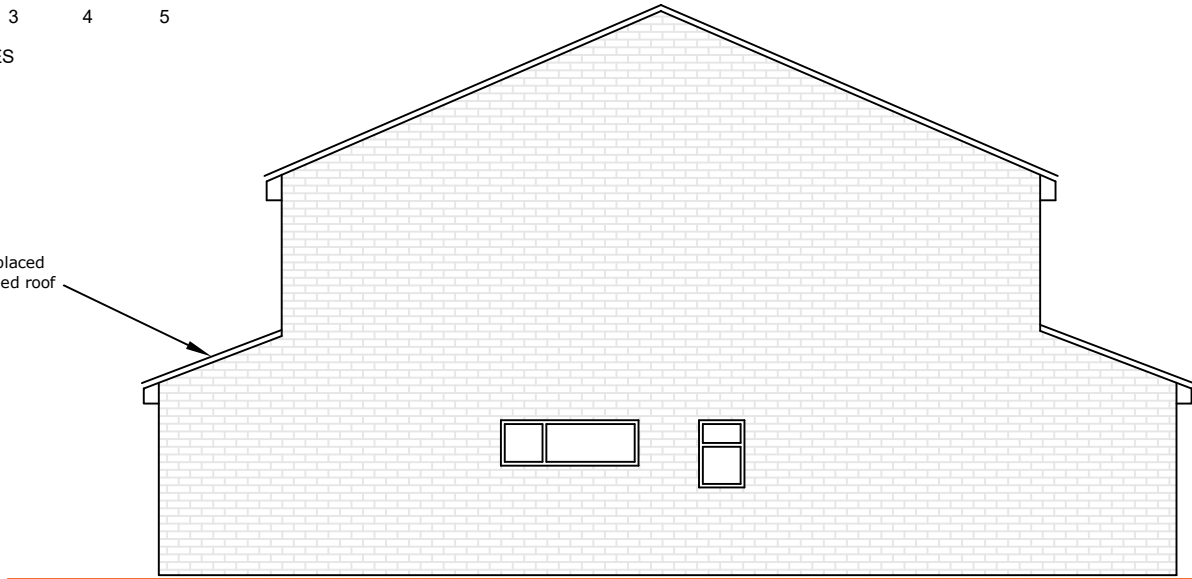

East elevation

New utility room extension to the side of the house


Existing Redland renown roof tiles to be replaced with Marley modern tiles or similar.



South elevation

Flat roof to be replaced with a pitched roof


Existing Redland renown roof tiles to be replaced with Marley modern tiles or similar.

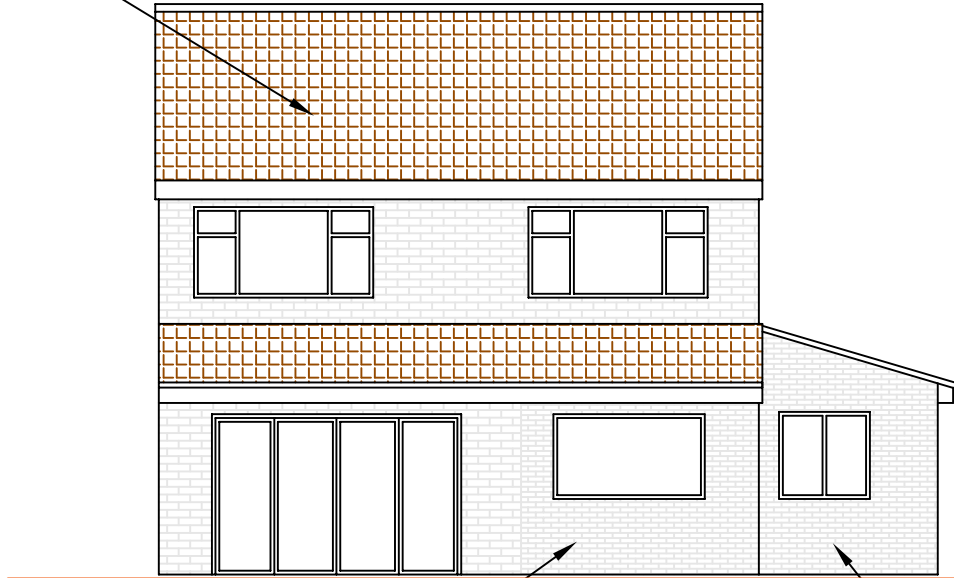

North elevation

Lean-to at rear of house to be extended to full width of the house.

New utility room extension to the side of the house

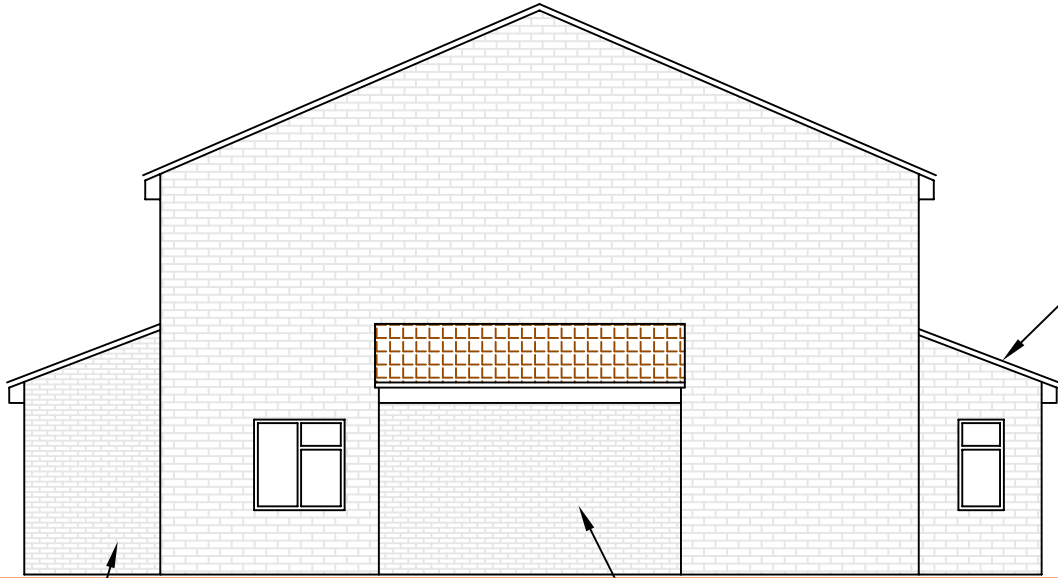

West elevation

Flat roof replaced with a pitched roof

Lean-to at rear of house to be extended to full width of the house.

New utility room extension to the side of the house

REVISION:		
	Drawn	19.03.26
A	Remove skylight and utility window	24.03.26

DRAWING:
Proposed elevations

DATE: March 2026

SCALE: 1 : 50 @ A3 L

DRAWING No: 3125 - 104A

PROJECT:

SIDE AND REAR EXTENSIONS

1 Heronslade
Warminster
BA12 9HR