


Responsibility is not accepted for errors made by others in scaling from this drawing.  
All construction information should be taken from figured dimensions only.

 

NOTE

BUILDING SURVEY OF EXISTING IS NON CONCLUSIVE, PLEASE ENSURE THAT ALL MEASUREMENTS ARE TAKEN FROM SITE. CONTRACTOR TO CHECK ALL DIMENSIONS AND REPORT ALL ERRORS AND OMISSIONS TO THE ENGINEER. ANY DIMENSIONS SHOWN ARE IN MM.

Material Key

- 1. Brickwork to match existing
- 2. Roof tiles to match existing
- 3. UPVC windows & doors to match existing
- 4. Fascias, Guttering & RWP's to match existing



A Proposed East Elevation (Front)  
1 : 100




B Proposed North Elevation (Side)  
1 : 100



C Proposed South Elevation (Side)  
1 : 100



D Proposed West Elevation (Rear)  
1 : 100

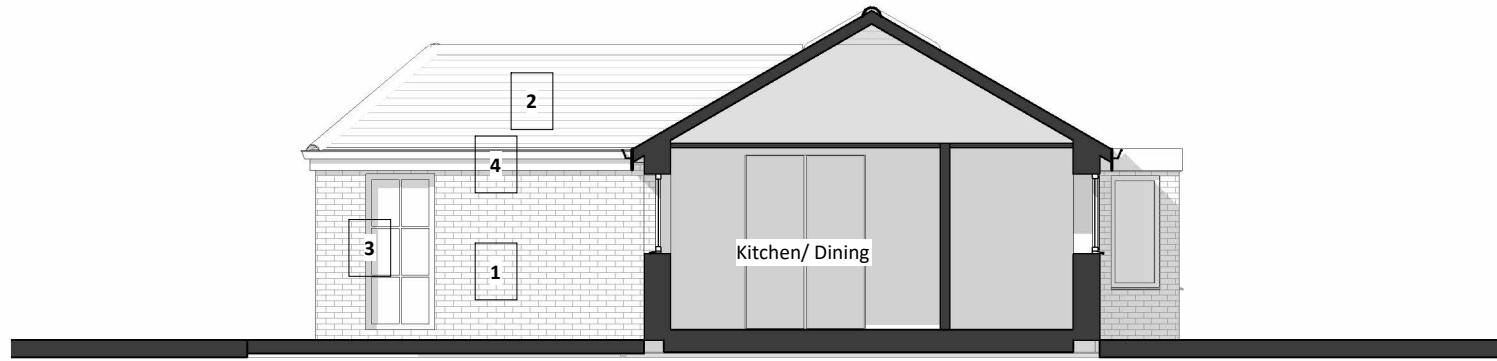

E Proposed South Elevation (Inner Courtyard)  
1 : 100



3D Proposed AXO

| PL     | PL1 | 07.04.26 | Planning Issue |               |
|--------|-----|----------|----------------|---------------|
| STATUS | REV | DATE     | DESCRIPTION    |               |
| CLIENT |     |          |                | REVISED BY    |
|        |     |          |                | MC            |
|        |     |          |                | CHECKED BY    |
|        |     |          |                | ZW            |
|        |     |          |                | ORIGINATOR NO |
|        |     |          |                | 720           |
|        |     |          |                | CONSULTANT    |



21 Langley Road Trowbridge Wiltshire BA14 0LL  
Tel: 01225 342837  
Mobiles: 07831 817906 & 07789 744420

PROJECT  
Garage Conversion and Extension for Ancillary Accommodation  
Homestead, Durllett Road, Rowde

DRAWING TITLE  
Proposed Elevations

|                                                                   |                               |
|-------------------------------------------------------------------|-------------------------------|
| SUITABILITY STATUS<br>PL : PLANNING                               | SCALE<br>As indicated<br>@ A1 |
| YEAR   DESIGNER   PROJECT NUMBER   SHEET NUMBER<br>25-SZ-720-2000 | REVISION<br>PL1               |