


Responsibility is not accepted for errors made by others in scaling from this drawing.
All construction information should be taken from figured dimensions only.




NOTE

BUILDING SURVEY OF EXISTING IS NON CONCLUSIVE, PLEASE ENSURE THAT ALL MEASUREMENTS ARE TAKEN FROM SITE. CONTRACTOR TO CHECK ALL DIMENSIONS AND REPORT ALL ERRORS AND OMISSIONS TO THE ENGINEER. ANY DIMENSIONS SHOWN ARE IN MM.

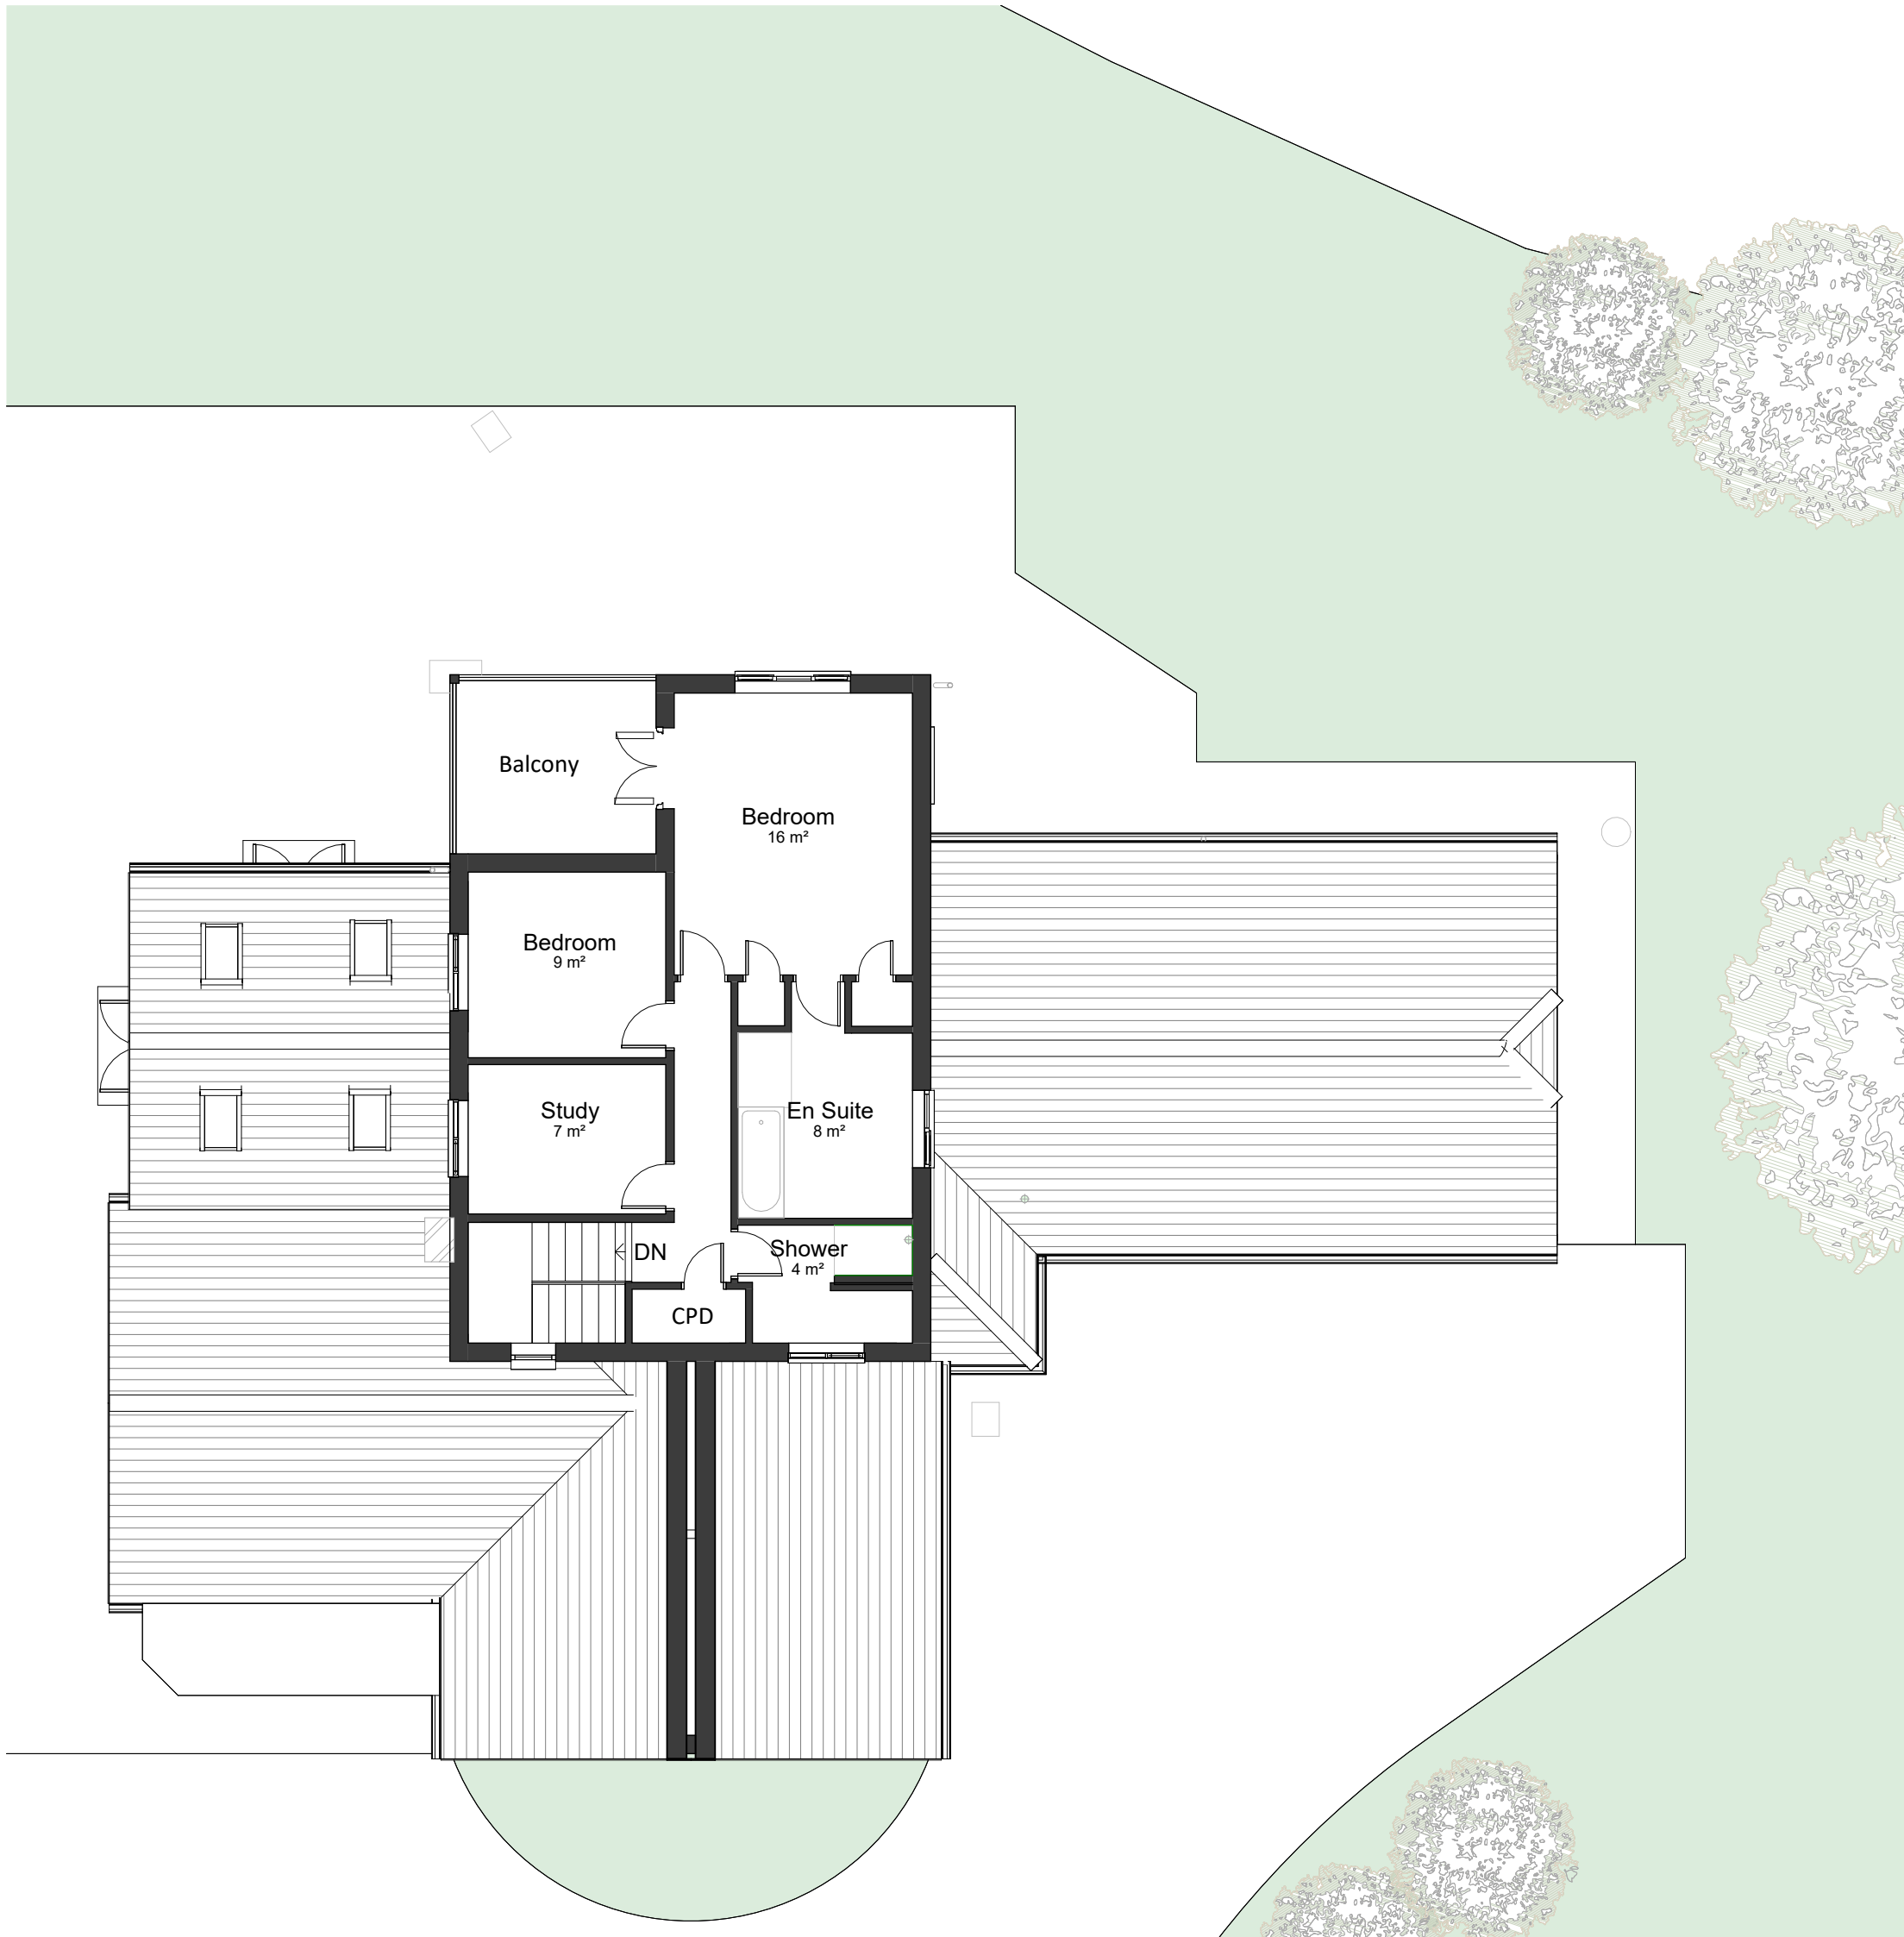

FF Existing First Floor Plan
1 : 100

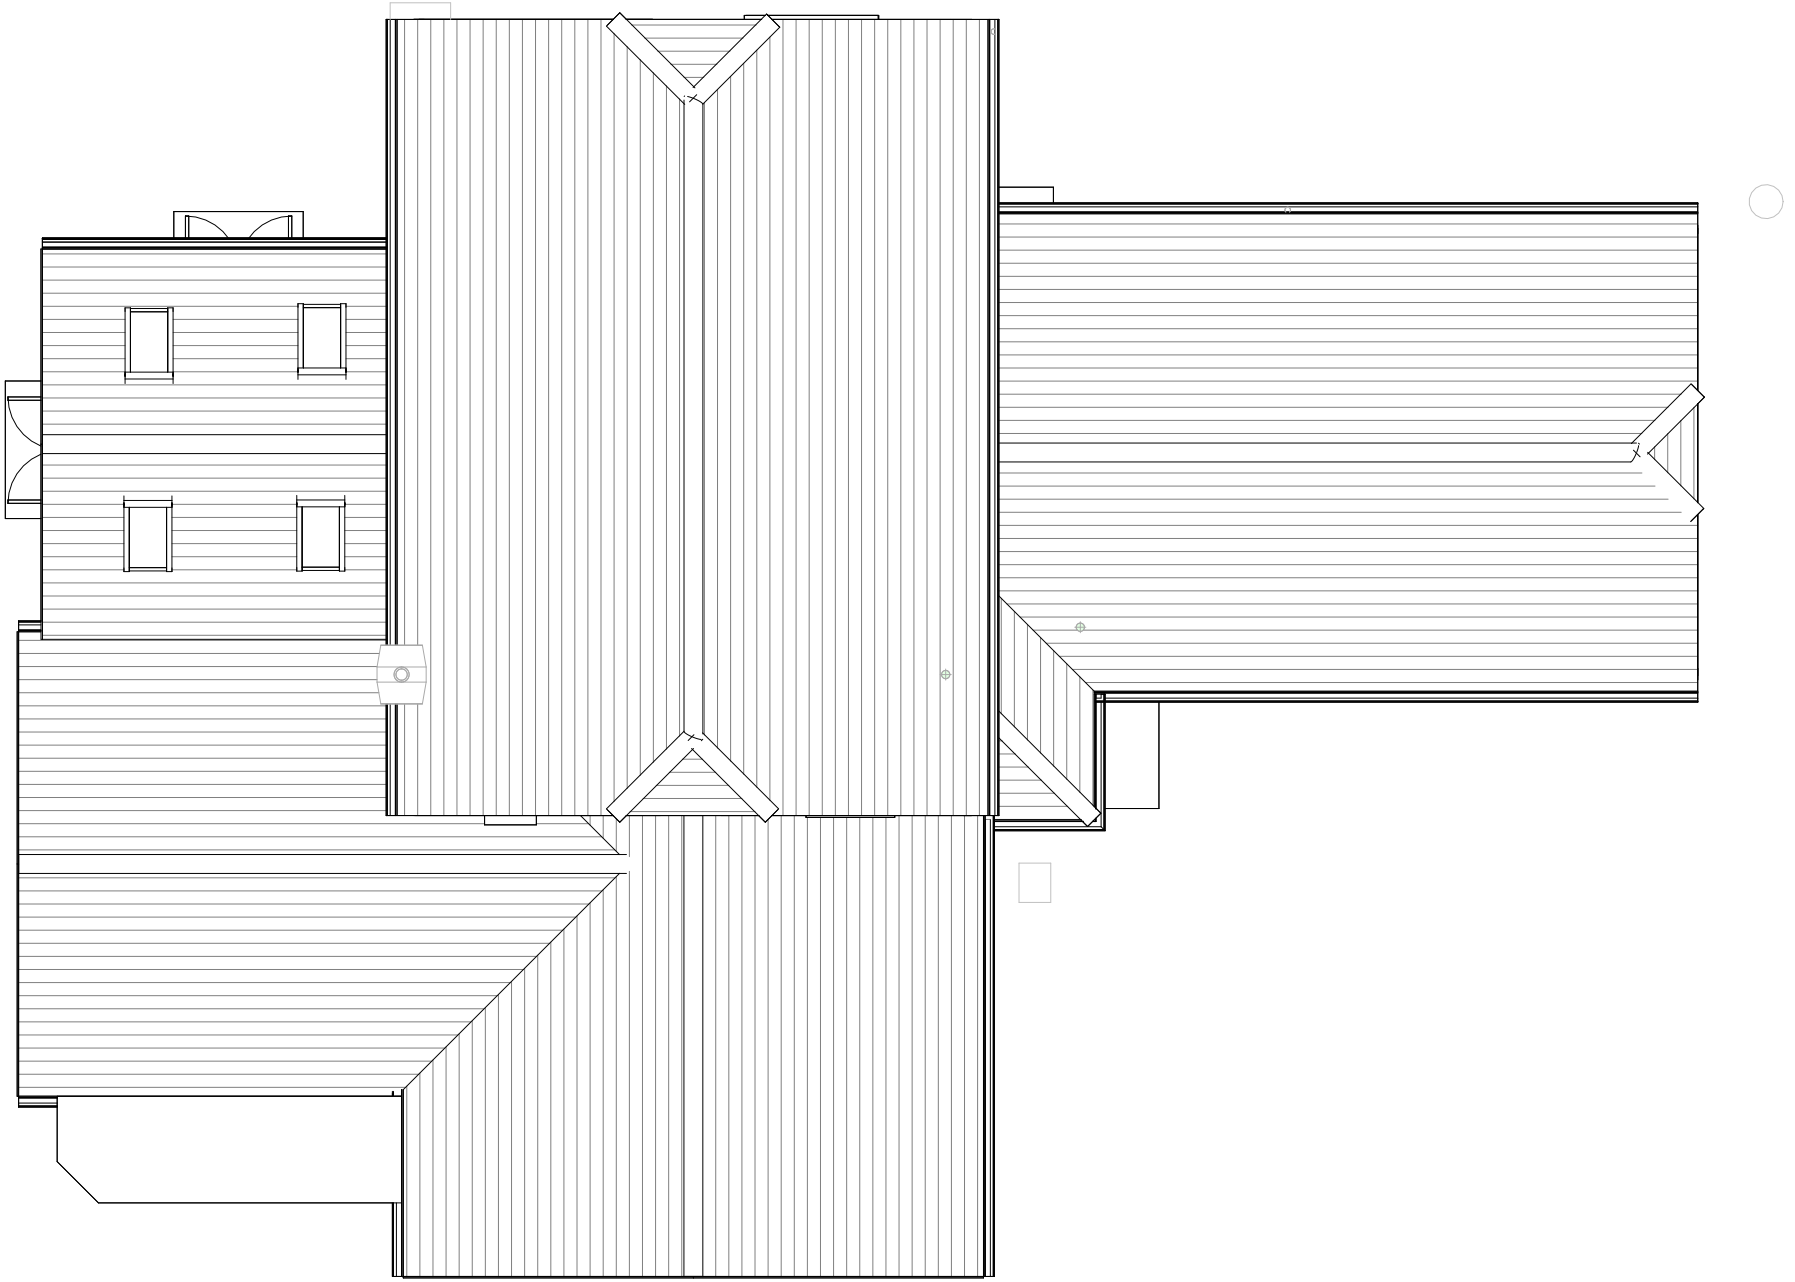

RP Existing Roof Plan
1 : 100

PL	PL1	07.04.26	Planning Issue	
STATUS	REV	DATE	DESCRIPTION	
CLIENT				REVISED BY
Mr Stuart Nicholson				MC
				CHECKED BY
				ZW
Homestead, Durllett Road, Rowde				ORIGINATOR NO
SN10 1SX				720
CONSULTANT				



21 Langley Road Trowbridge Wiltshire BA14 0LL
Tel: 01225 342837
Mobiles: 07831 817906 & 07789 744420

PROJECT
Garage Conversion and Extension for Ancillary Accommodation
Homestead, Durllett Road, Rowde

DRAWING TITLE
Existing First Floor & Roof Plan

SUITABILITY STATUS PL : PLANNING	SCALE As indicated @ A1
YEAR DESIGNER PROJECT NUMBER SHEET NUMBER 25-SZ-720-0101	REVISION PL1