


Responsibility is not accepted for errors made by others in scaling from this drawing.  
All construction information should be taken from figured dimensions only.




NOTE

BUILDING SURVEY OF EXISTING IS NON CONCLUSIVE, PLEASE ENSURE THAT ALL MEASUREMENTS ARE TAKEN FROM SITE. CONTRACTOR TO CHECK ALL DIMENSIONS AND REPORT ALL ERRORS AND OMISSIONS TO THE ENGINEER. ANY DIMENSIONS SHOWN ARE IN MM.

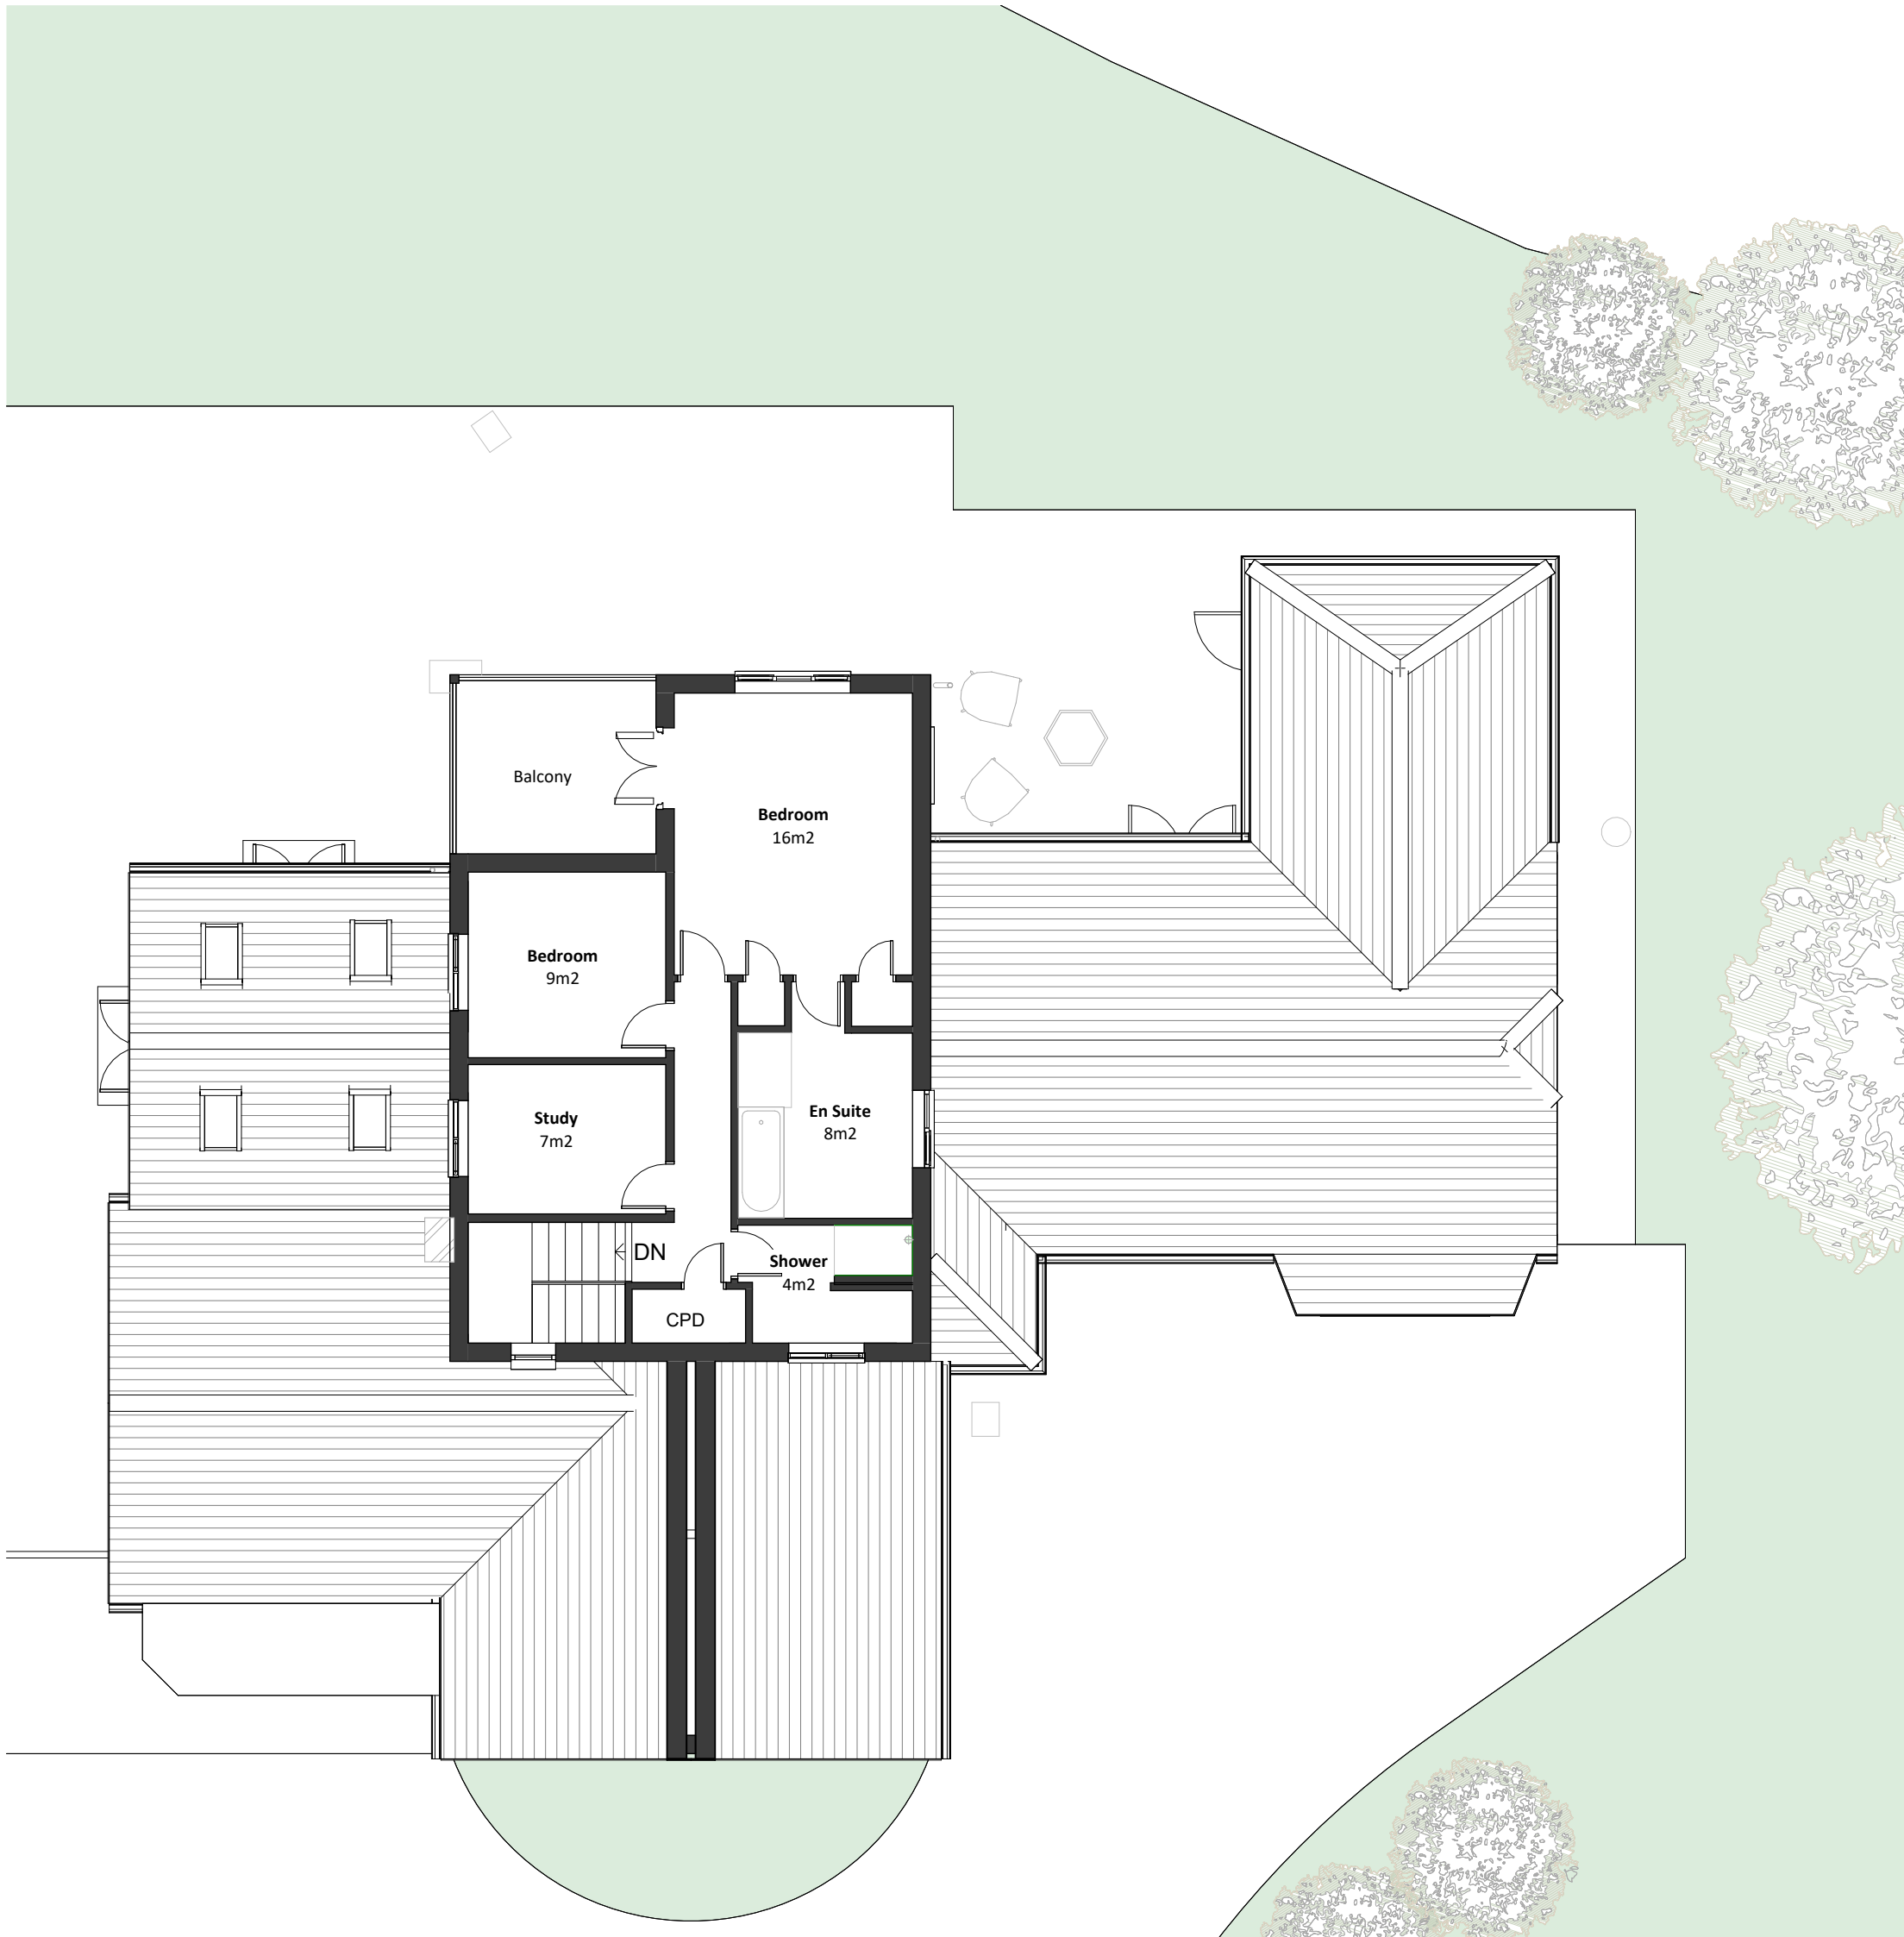

FF Proposed First Floor Plan  
1 : 100

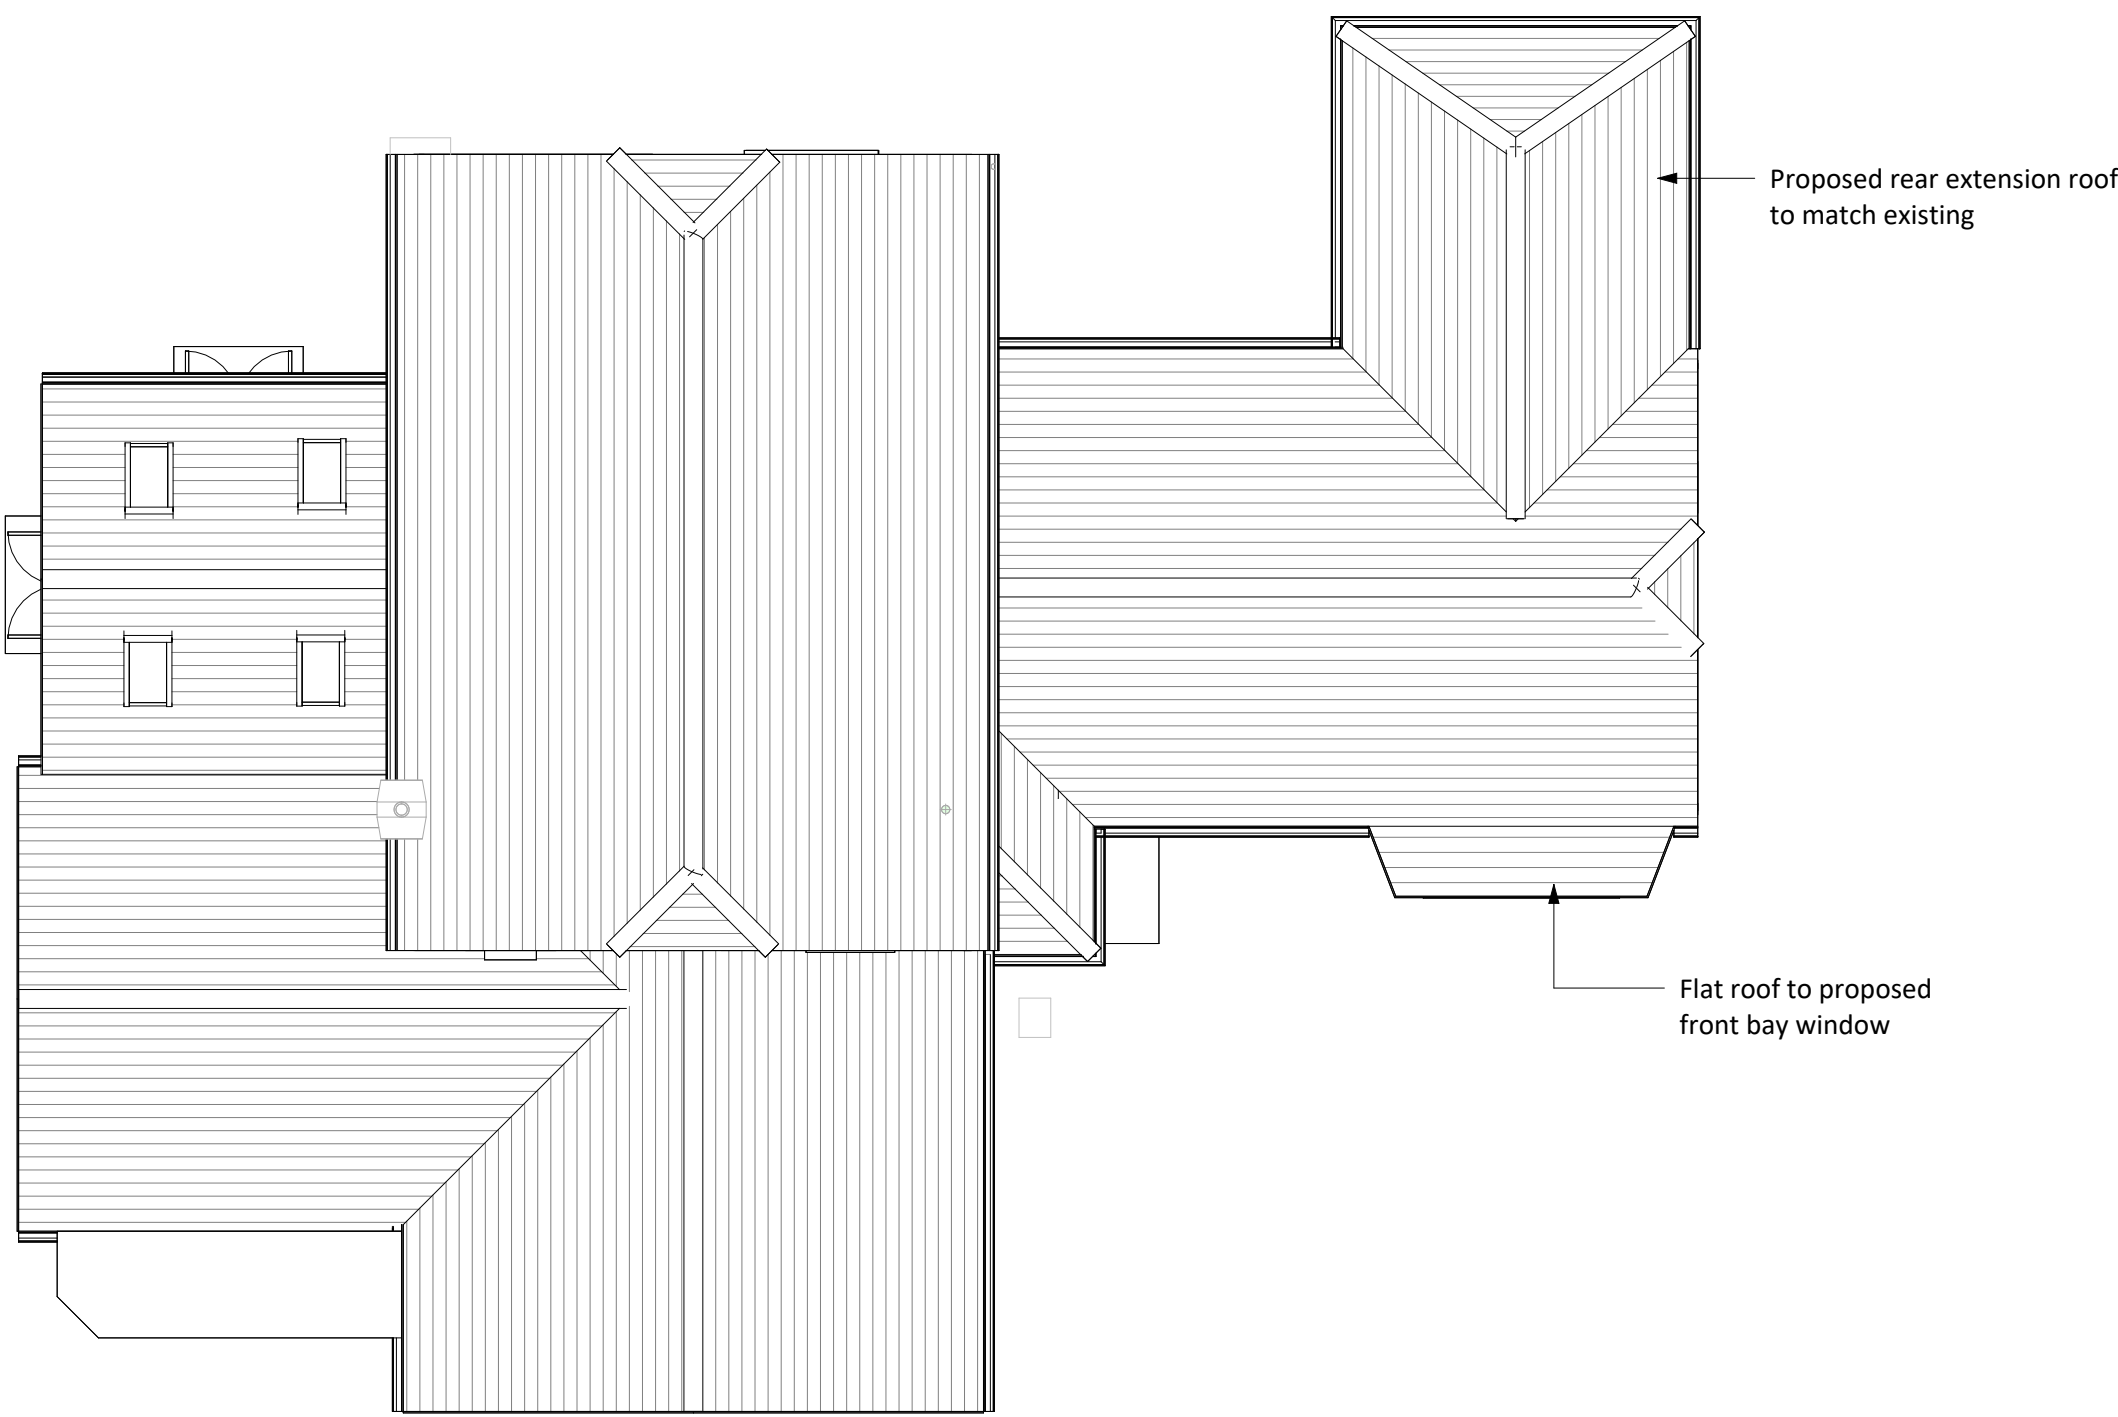

RP Proposed Roof Plan  
1 : 100

| PL                              | PL1 | 07.04.26 | Planning Issue |               |
|---------------------------------|-----|----------|----------------|---------------|
| STATUS                          | REV | DATE     | DESCRIPTION    |               |
| CLIENT                          |     |          |                | REVISED BY    |
| Mr Stuart Nicholson             |     |          |                | MC            |
|                                 |     |          |                | CHECKED BY    |
|                                 |     |          |                | ZW            |
| Homestead, Durllett Road, Rowde |     |          |                | ORIGINATOR NO |
| SN10 1SX                        |     |          |                | 720           |
| CONSULTANT                      |     |          |                |               |



21 Langley Road Trowbridge Wiltshire BA14 0LL  
Tel: 01225 342837  
Mobiles: 07831 817906 & 07789 744420

PROJECT  
Garage Conversion and Extension for Ancillary Accommodation  
Homestead, Durllett Road, Rowde

DRAWING TITLE  
Proposed First Floor & Roof Plan

| SUITABILITY STATUS                              | SCALE                |
|-------------------------------------------------|----------------------|
| PL : PLANNING                                   | As indicated<br>@ A1 |
| YEAR   DESIGNER   PROJECT NUMBER   SHEET NUMBER | REVISION             |
| 25-SZ-720-1001                                  | PL1                  |