
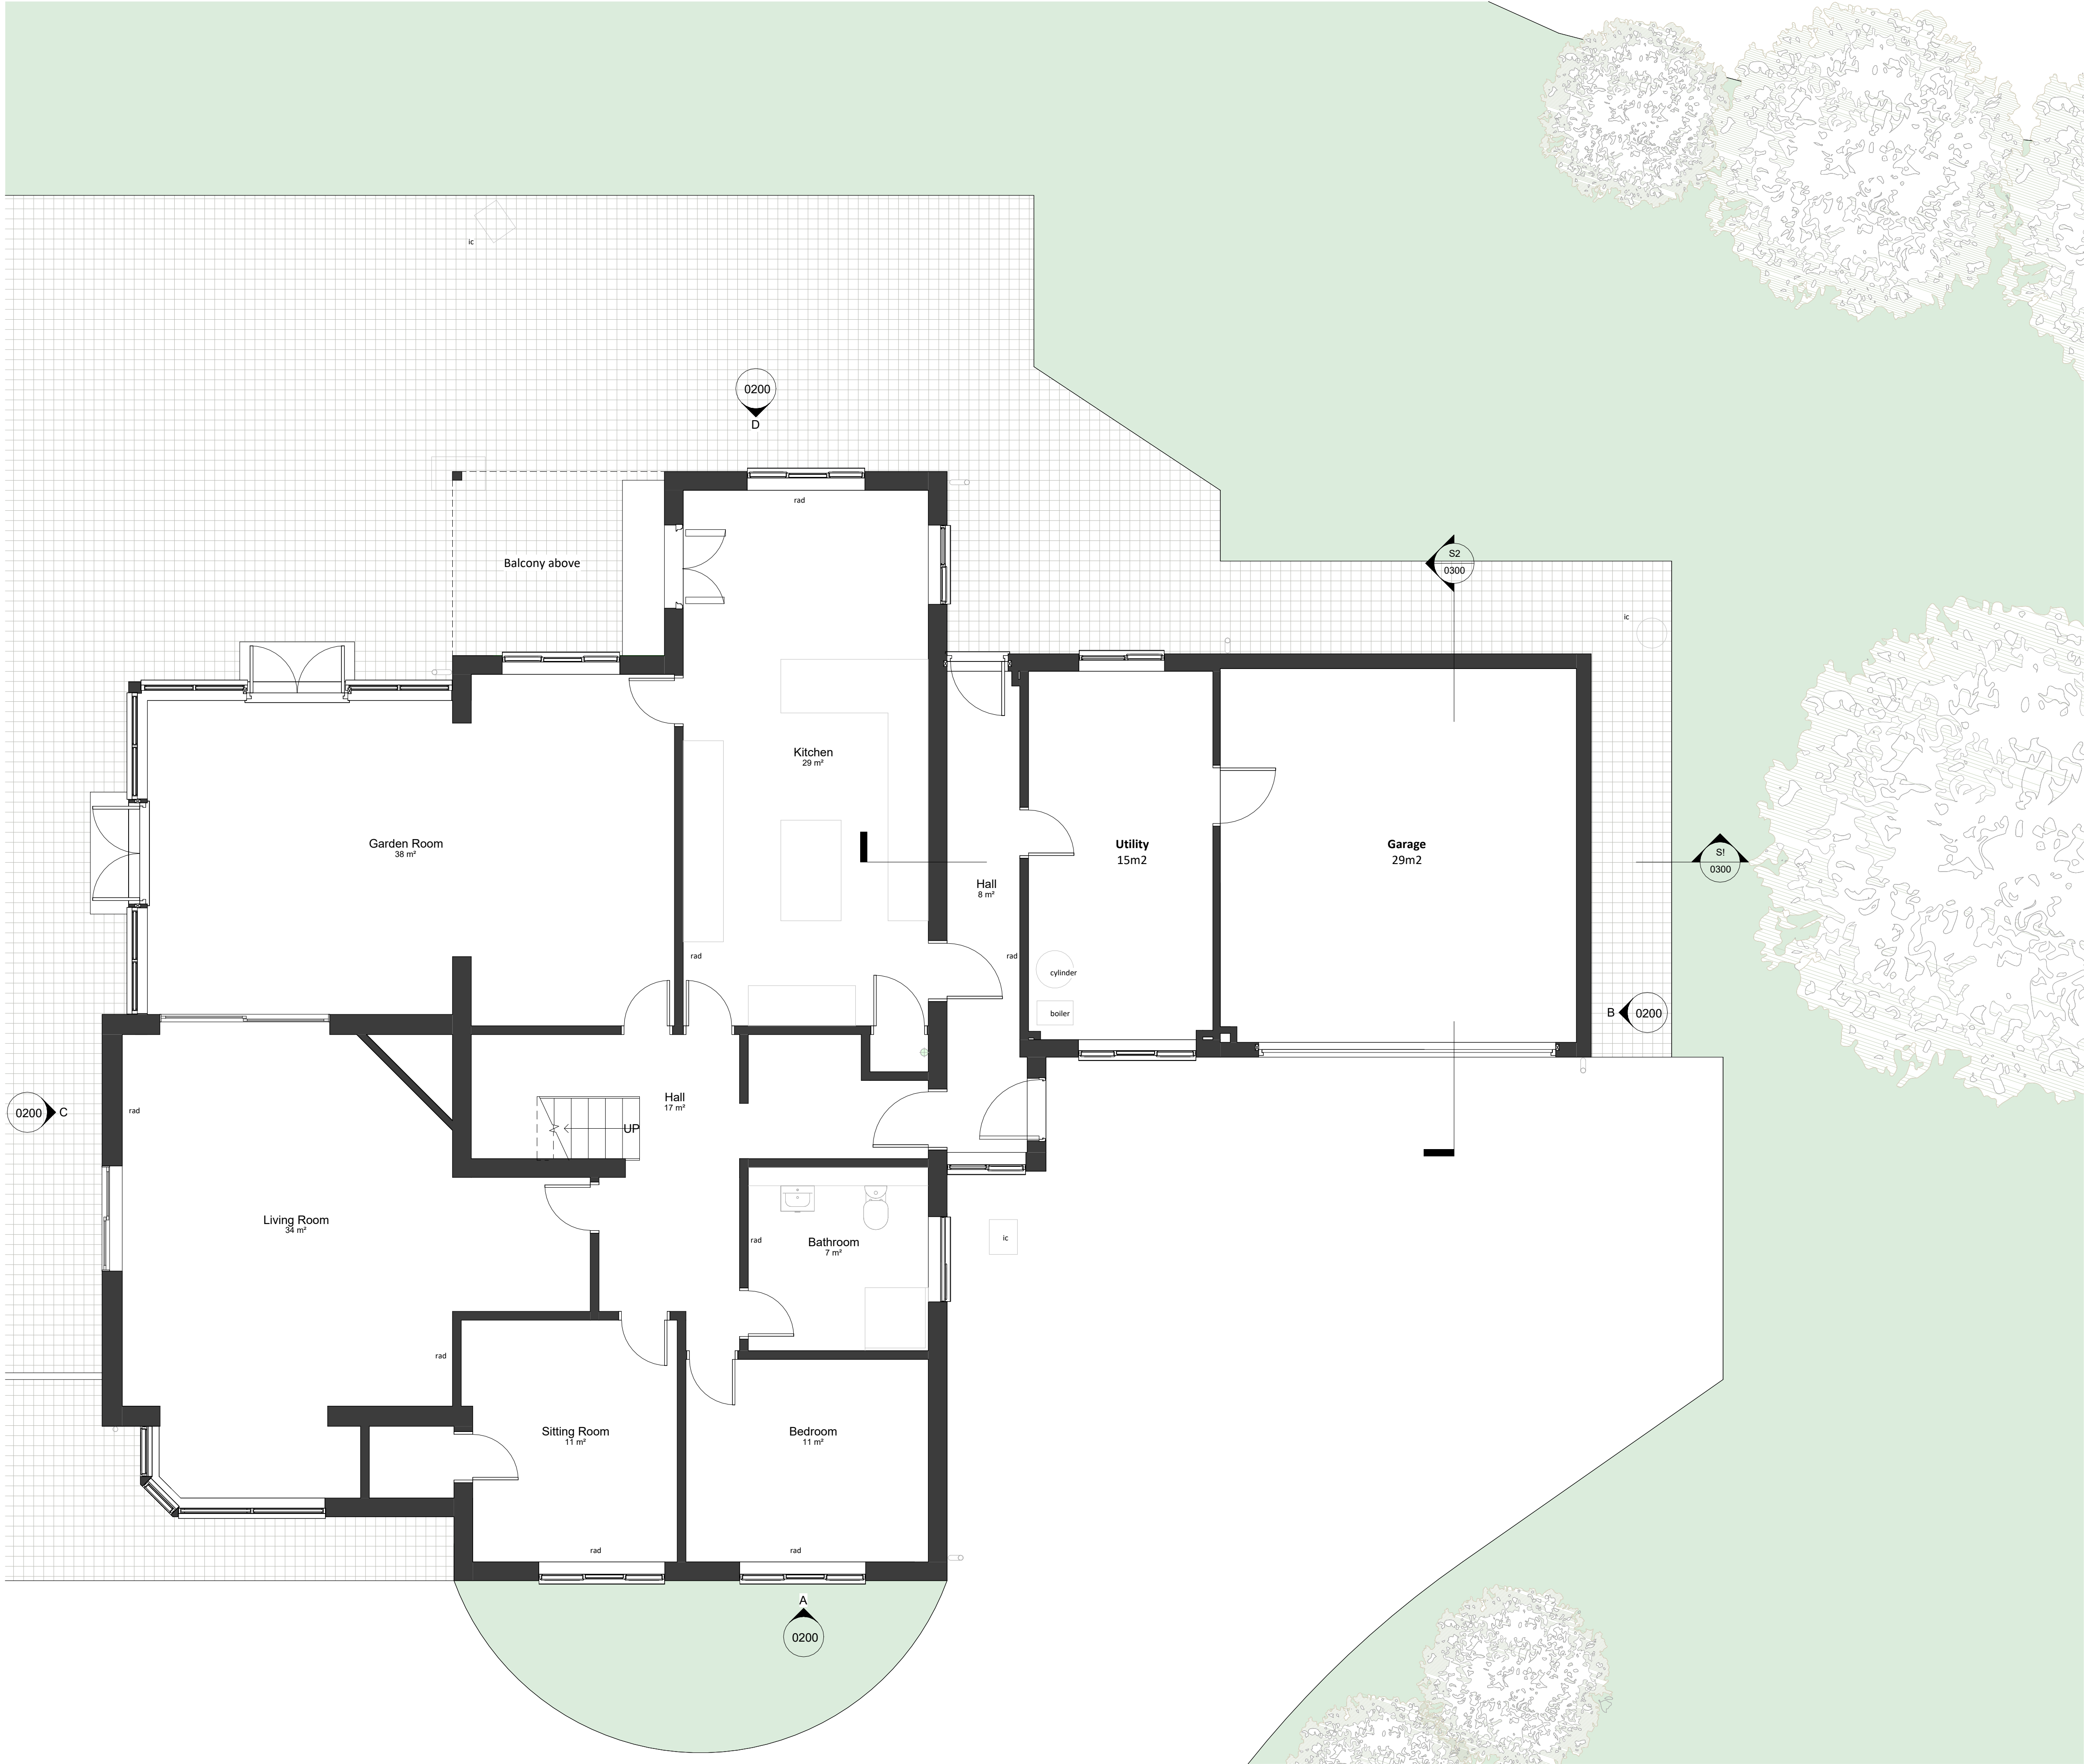



Responsibility is not accepted for errors made by others in scaling from this drawing.
All construction information should be taken from figured dimensions only.

 

NOTE

BUILDING SURVEY OF EXISTING IS NON CONCLUSIVE, PLEASE ENSURE THAT ALL MEASUREMENTS ARE TAKEN FROM SITE. CONTRACTOR TO CHECK ALL DIMENSIONS AND REPORT ALL ERRORS AND OMISSIONS TO THE ENGINEER. ANY DIMENSIONS SHOWN ARE IN MM.

PL	PL1	07.04.26	Planning Issue	
STATUS	REV	DATE	DESCRIPTION	
CLIENT				REVISED BY
Mr Stuart Nicholson				MC
				CHECKED BY
				ZW
Homestead, Durllett Road, Rowde				ORIGINATOR NO
SN10 1SX				720
CONSULTANT				

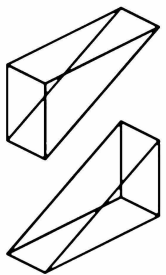

STUDIO ZED
ARCHITECTURAL SERVICES

21 Langley Road Trowbridge Wiltshire BA14 0LL

Tel: 01225 342837

Mobiles: 07831 817906 & 07789 744420

PROJECT

Garage Conversion and Extension for Ancillary
Accommodation
Homestead, Durllett Road, Rowde

DRAWING TITLE

Existing Ground Floor Plan

SUITABILITY STATUS	SCALE
PL : PLANNING	As indicated
	@ A1
YEAR DESIGNER PROJECT NUMBER SHEET NUMBER	REVISION
25-SZ-720-0100	PL1