



Responsibility is not accepted for errors made by others in scaling from this drawing.
All construction information should be taken from figured dimensions only.

 


NOTE


BUILDING SURVEY OF EXISTING IS NON CONCLUSIVE, PLEASE ENSURE THAT ALL MEASUREMENTS ARE TAKEN FROM SITE. CONTRACTOR TO CHECK ALL DIMENSIONS AND REPORT ALL ERRORS AND OMISSIONS TO THE ENGINEER. ANY DIMENSIONS SHOWN ARE IN MM.

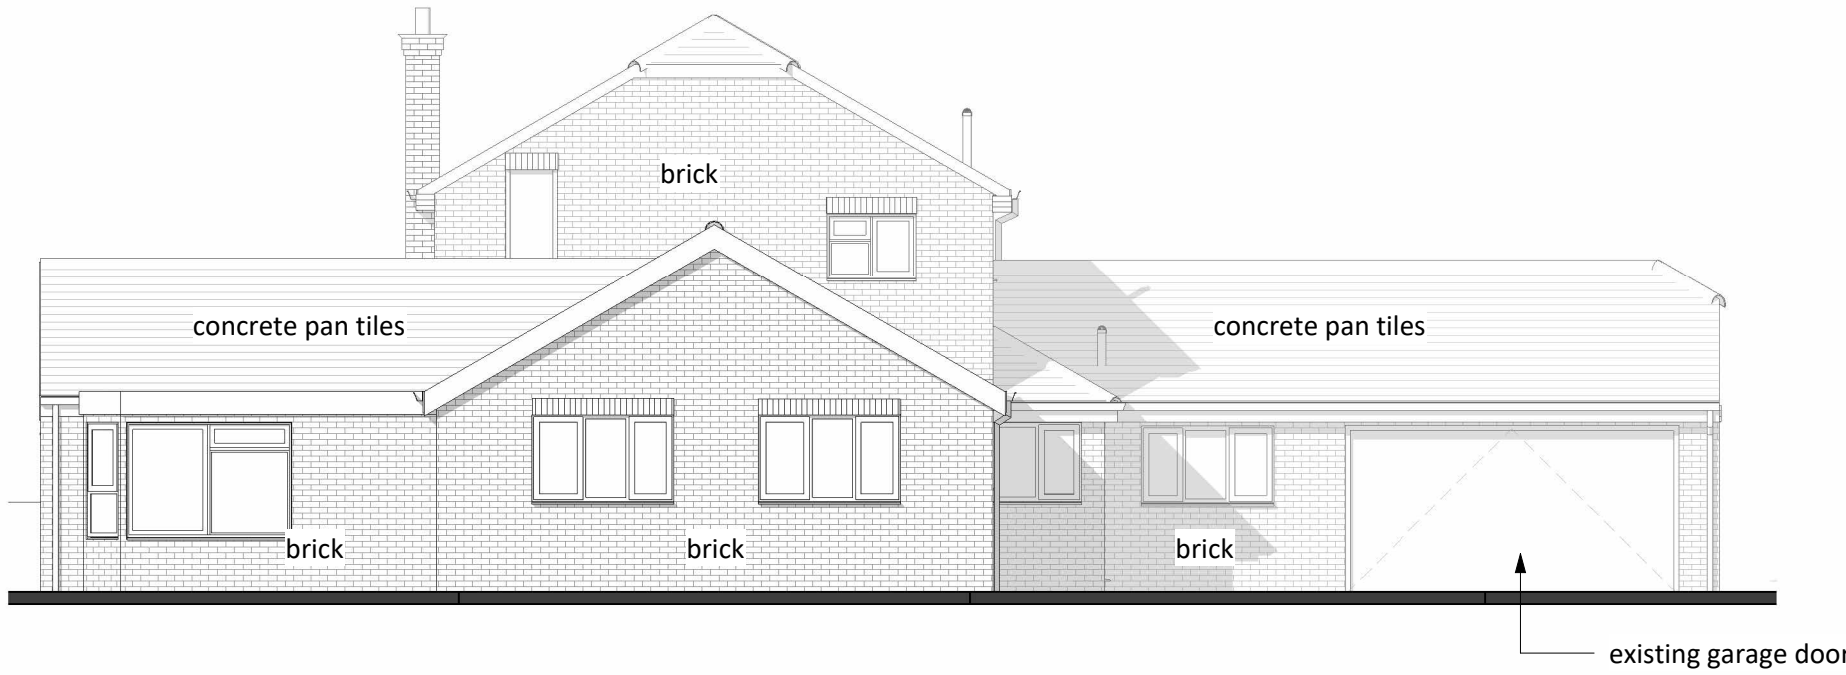


A Existing East Elevation (Front)
1 : 100

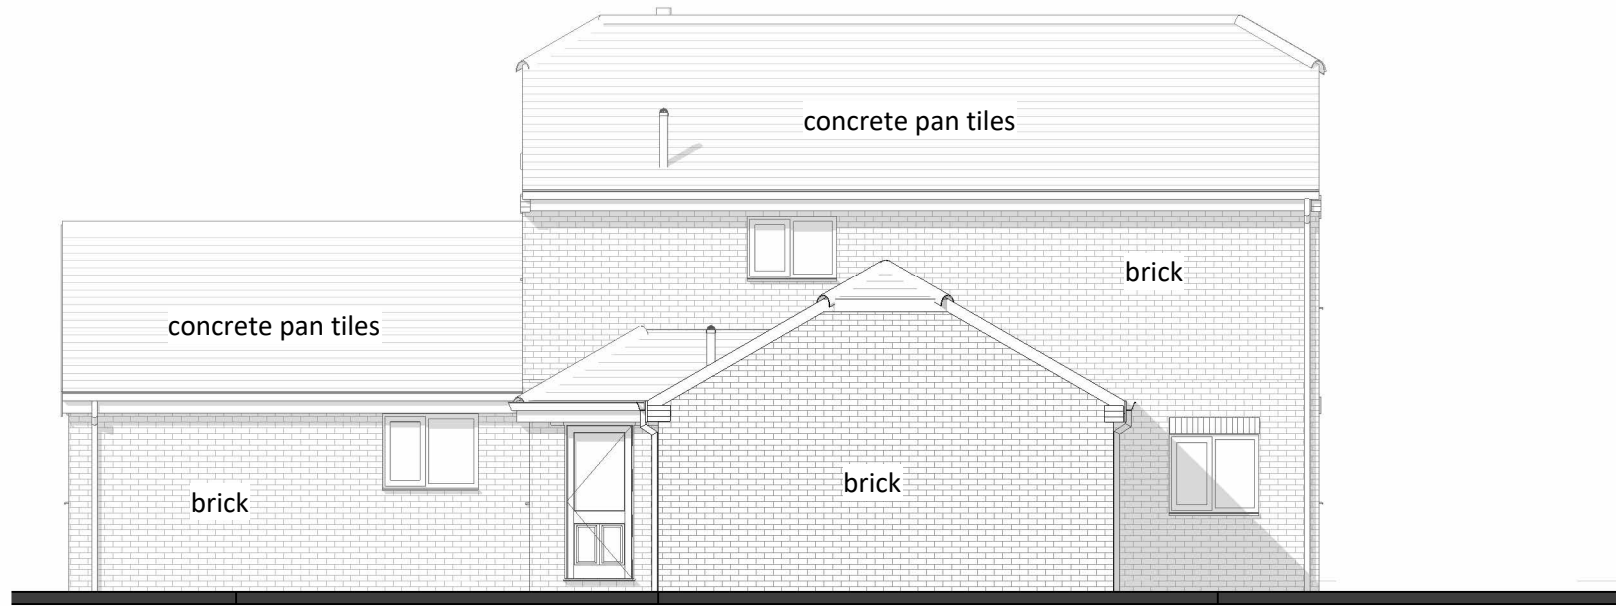

B Existing North Elevation (Side)
1 : 100

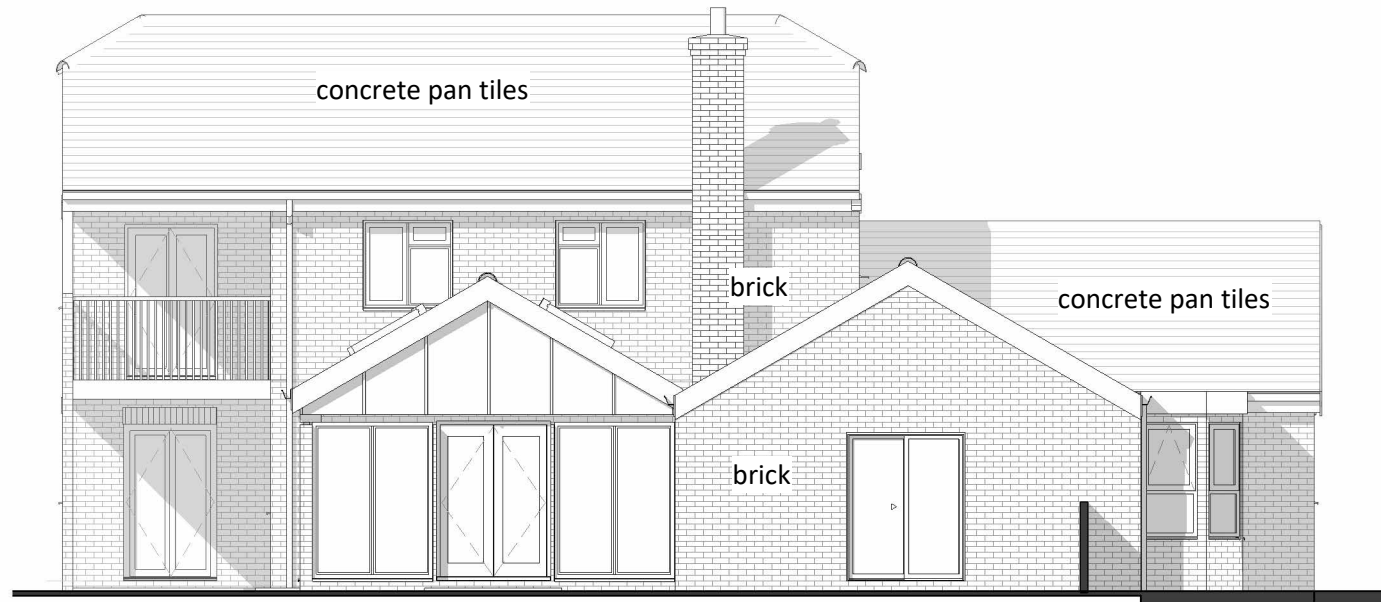

C Existing South Elevation (Side)
1 : 100

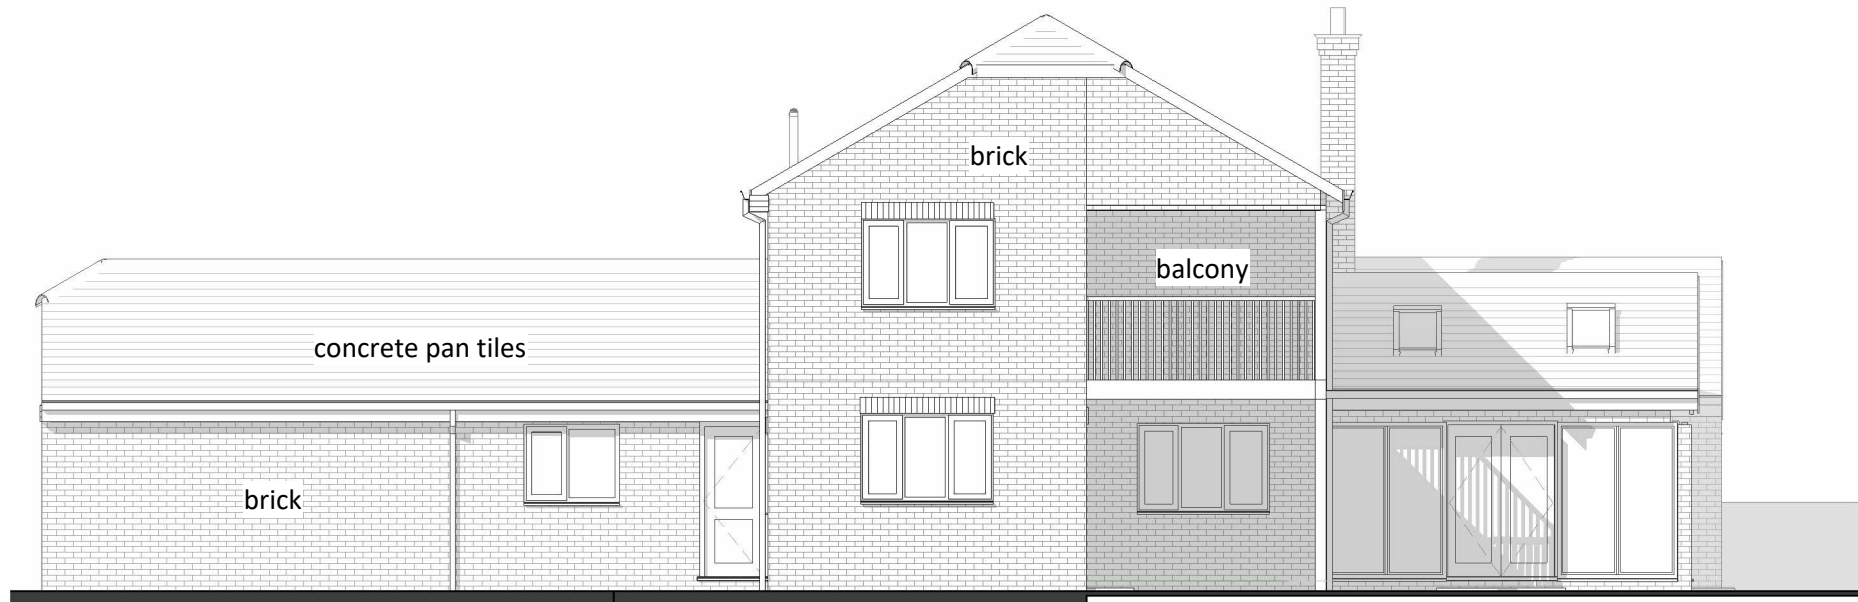

D Existing West Elevation (Rear)
1 : 100



3D Existing AXO

PL	PL1	07.04.26	Planning Issue	
STATUS	REV	DATE	DESCRIPTION	REVISED BY
CLIENT				MC
Mr Stuart Nicholson				CHECKED BY
				ZW
Homestead, Durllett Road, Rowde				ORIGINATOR NO
SN10 1SX				720
CONSULTANT				



21 Langley Road Trowbridge Wiltshire BA14 0LL
Tel: 01225 342837
Mobiles: 07831 817906 & 07789 744420

PROJECT
Garage Conversion and Extension for Ancillary
Accommodation
Homestead, Durllett Road, Rowde

DRAWING TITLE
Existing Elevations

SUITABILITY STATUS	SCALE
PL : PLANNING	As indicated @ A1
YEAR DESIGNER PROJECT NUMBER SHEET NUMBER	REVISION
25-SZ-720-0200	PL1