


Responsibility is not accepted for errors made by others in scaling from this drawing. All construction information should be taken from figured dimensions only.


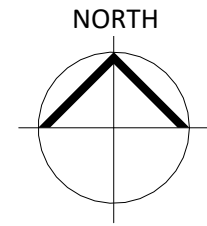


NOTE:
Studio Zed take no responsibility for the accuracy of the boundary. All coordinates to be checked on site and correlated against land registry ownership boundary.

- KEY:
- Site Boundary Line
 - Denotes Existing Property
 - Denotes Area of Proposed Works




LP Site Location Plan
1 : 1250

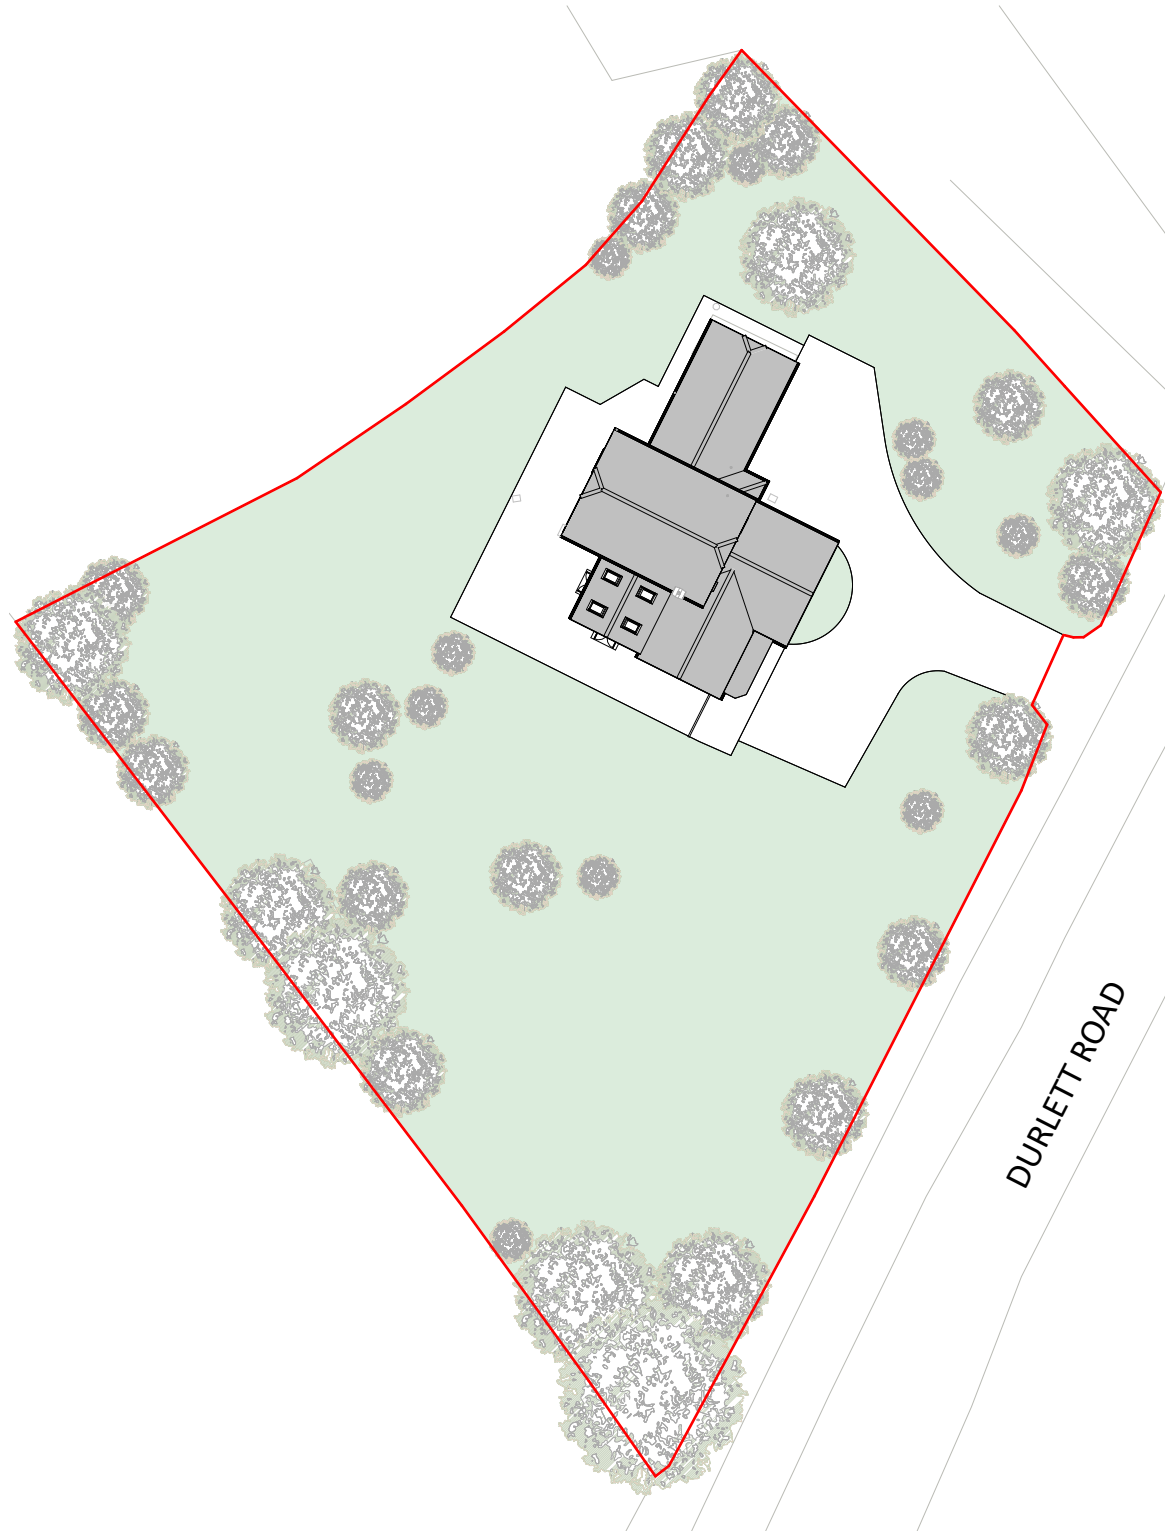 

ES Existing Site Plan
1 : 500



PS Proposed Site Plan
1 : 500

 

Space for 3+ vehicles to be parked on site despite loss of garage space

PL	PL1	07.04.26	Planning Issue	
STATUS	REV	DATE	DESCRIPTION	
CLIENT				REVISED BY
Mr Stuart Nicholson				MC
				CHECKED BY
				ZW
				ORIGINATOR NO
				720



21 Langley Road Trowbridge Wiltshire BA14 0LL
Tel: 01225 342837
Mobile: 07389 809794 & 07831 817906

PROJECT
Garage Conversion and Extension for
Ancillary Accommodation
Homestead, Durrett Road, Rowde

DRAWING TITLE
Site Location + Site Plans

SUITABILITY STATUS PL : PLANNING	SCALE As indicated @ A2
YEAR DESIGNER PROJECT SHEET NUMBER 25-SZ-720-0010	REVISION PL1