




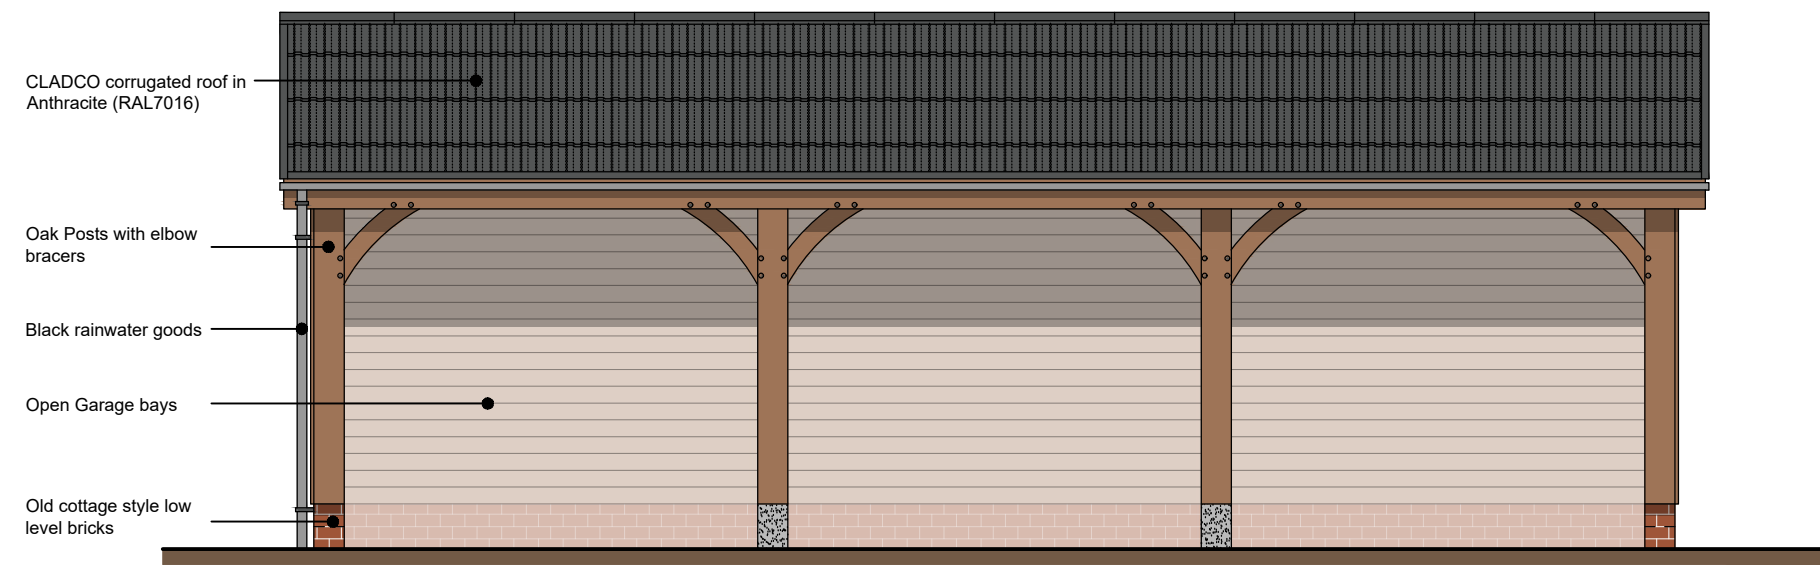


Proposed Front Elevation
Scale 1:50

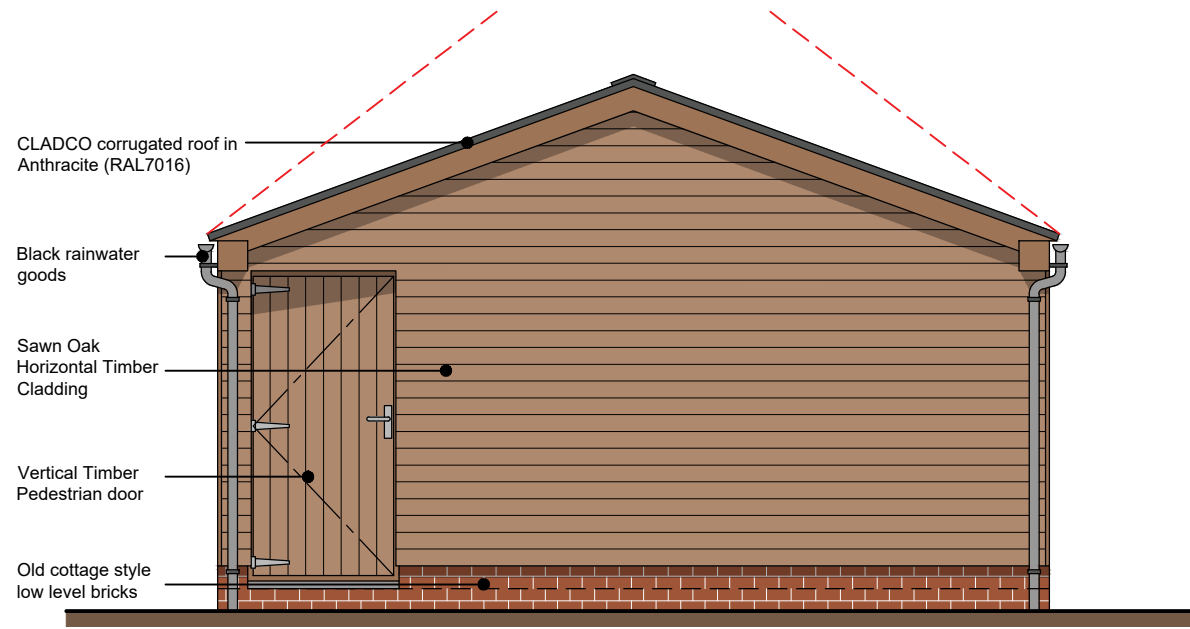


Proposed Rear Elevation
Scale 1:50

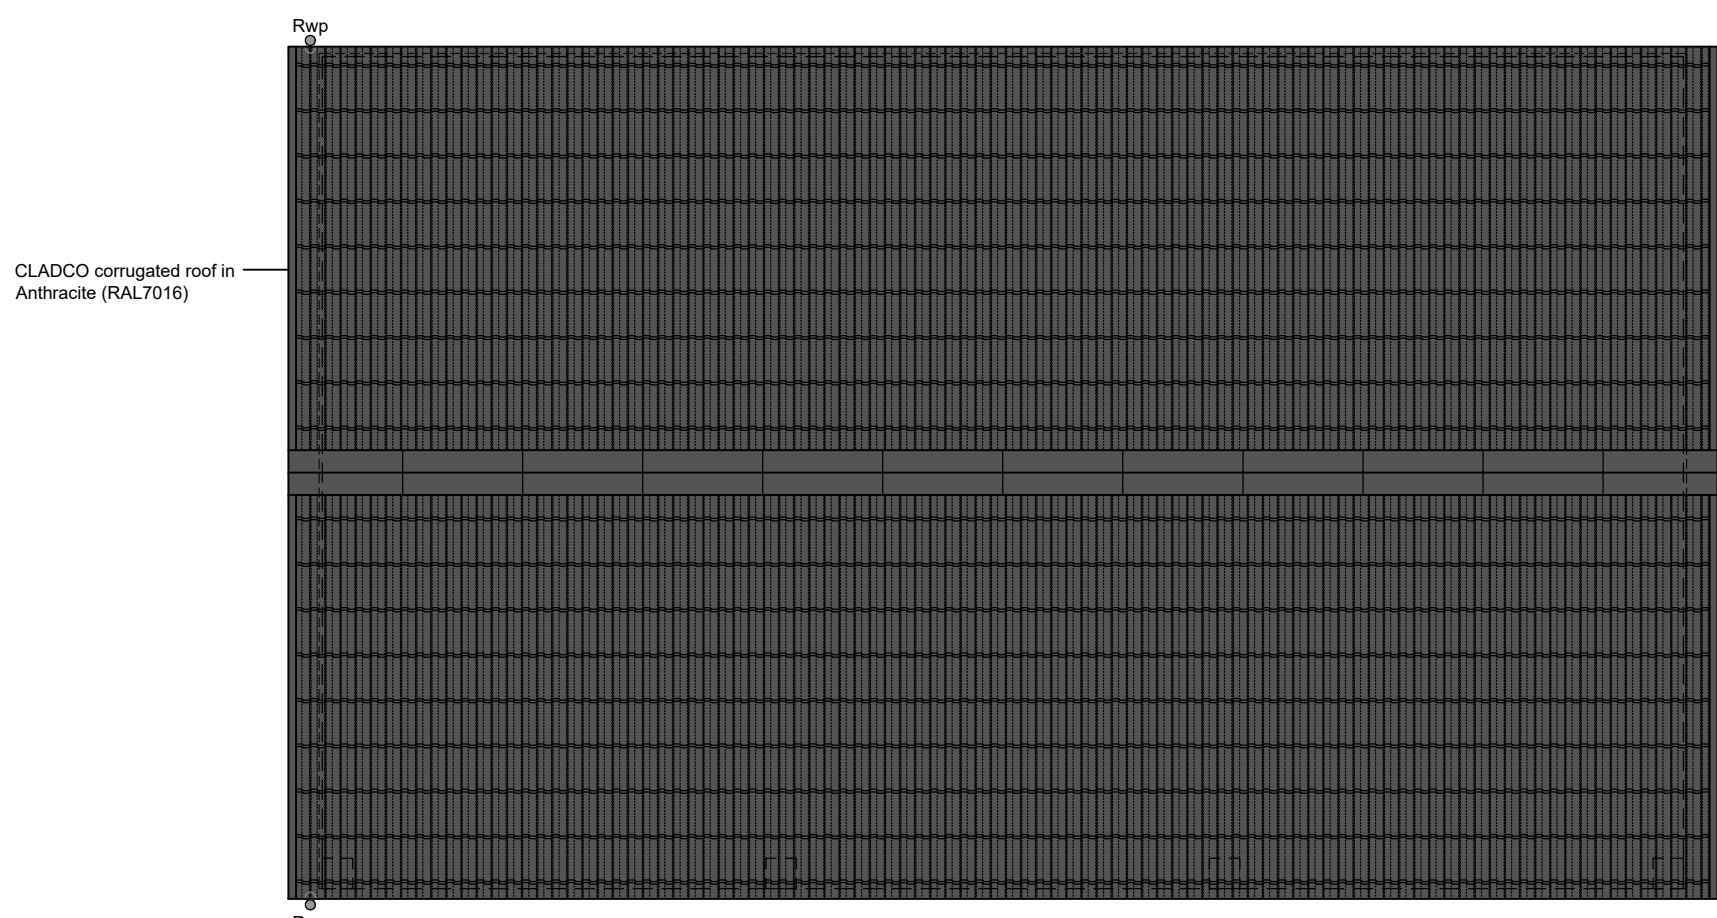


Proposed Roof Plan
Scale 1:50

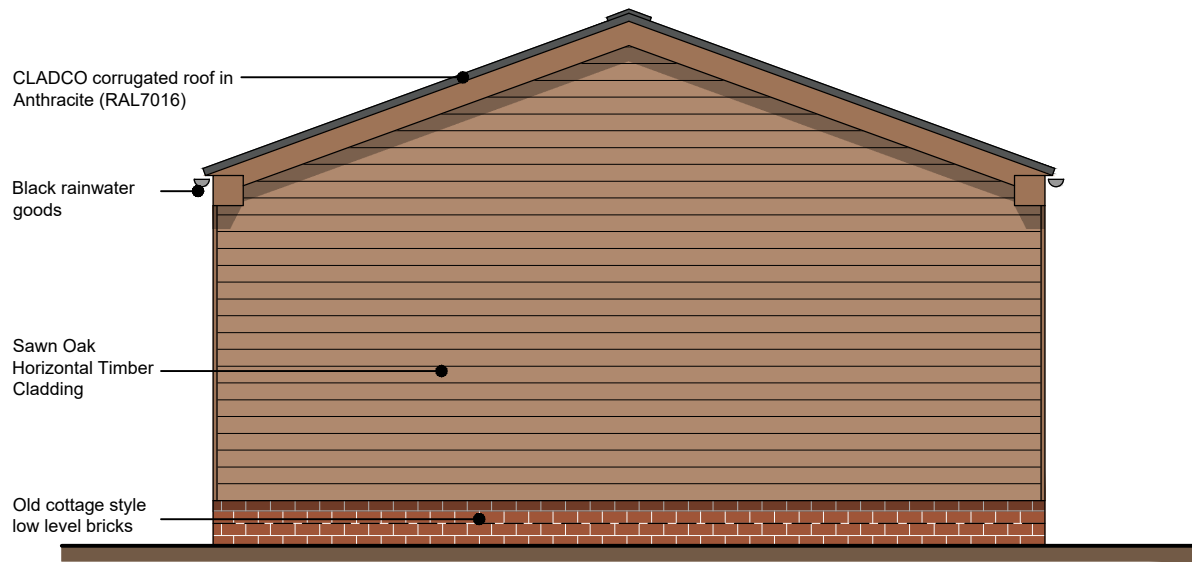



Proposed Side Elevation
Scale 1:50

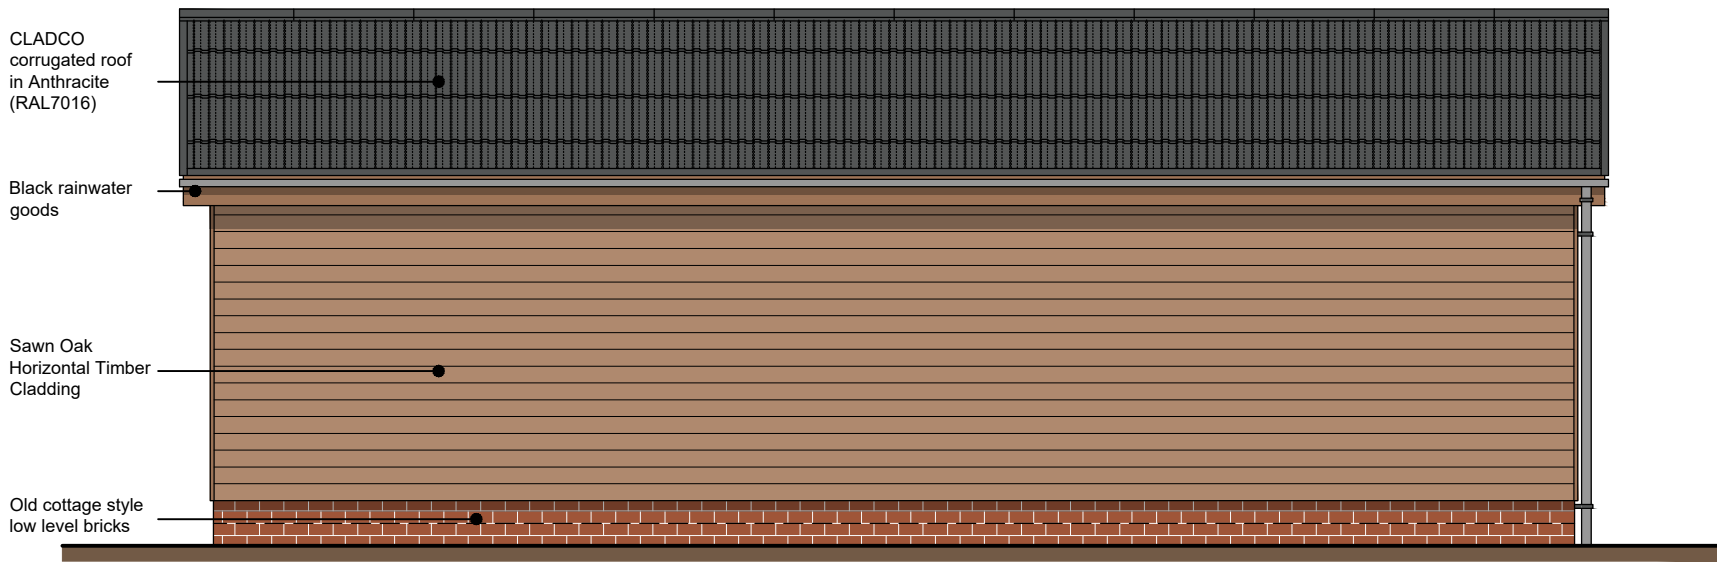


Proposed Rear Elevation
Scale 1:50

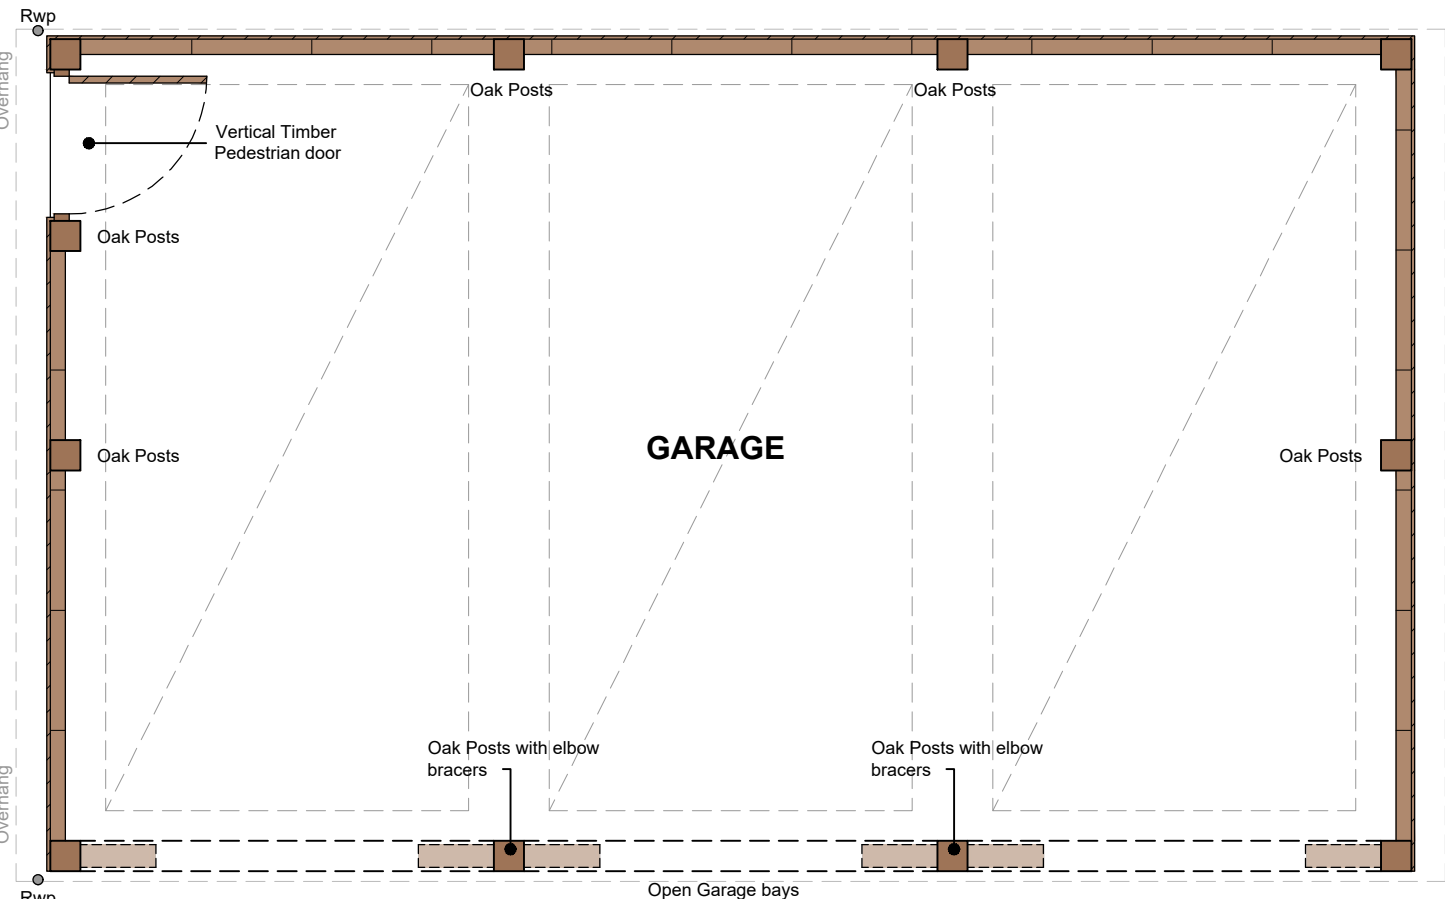

Proposed Floor Plan
Scale 1:50

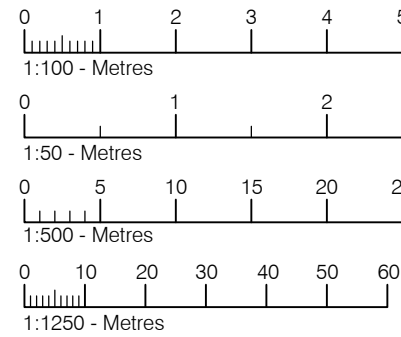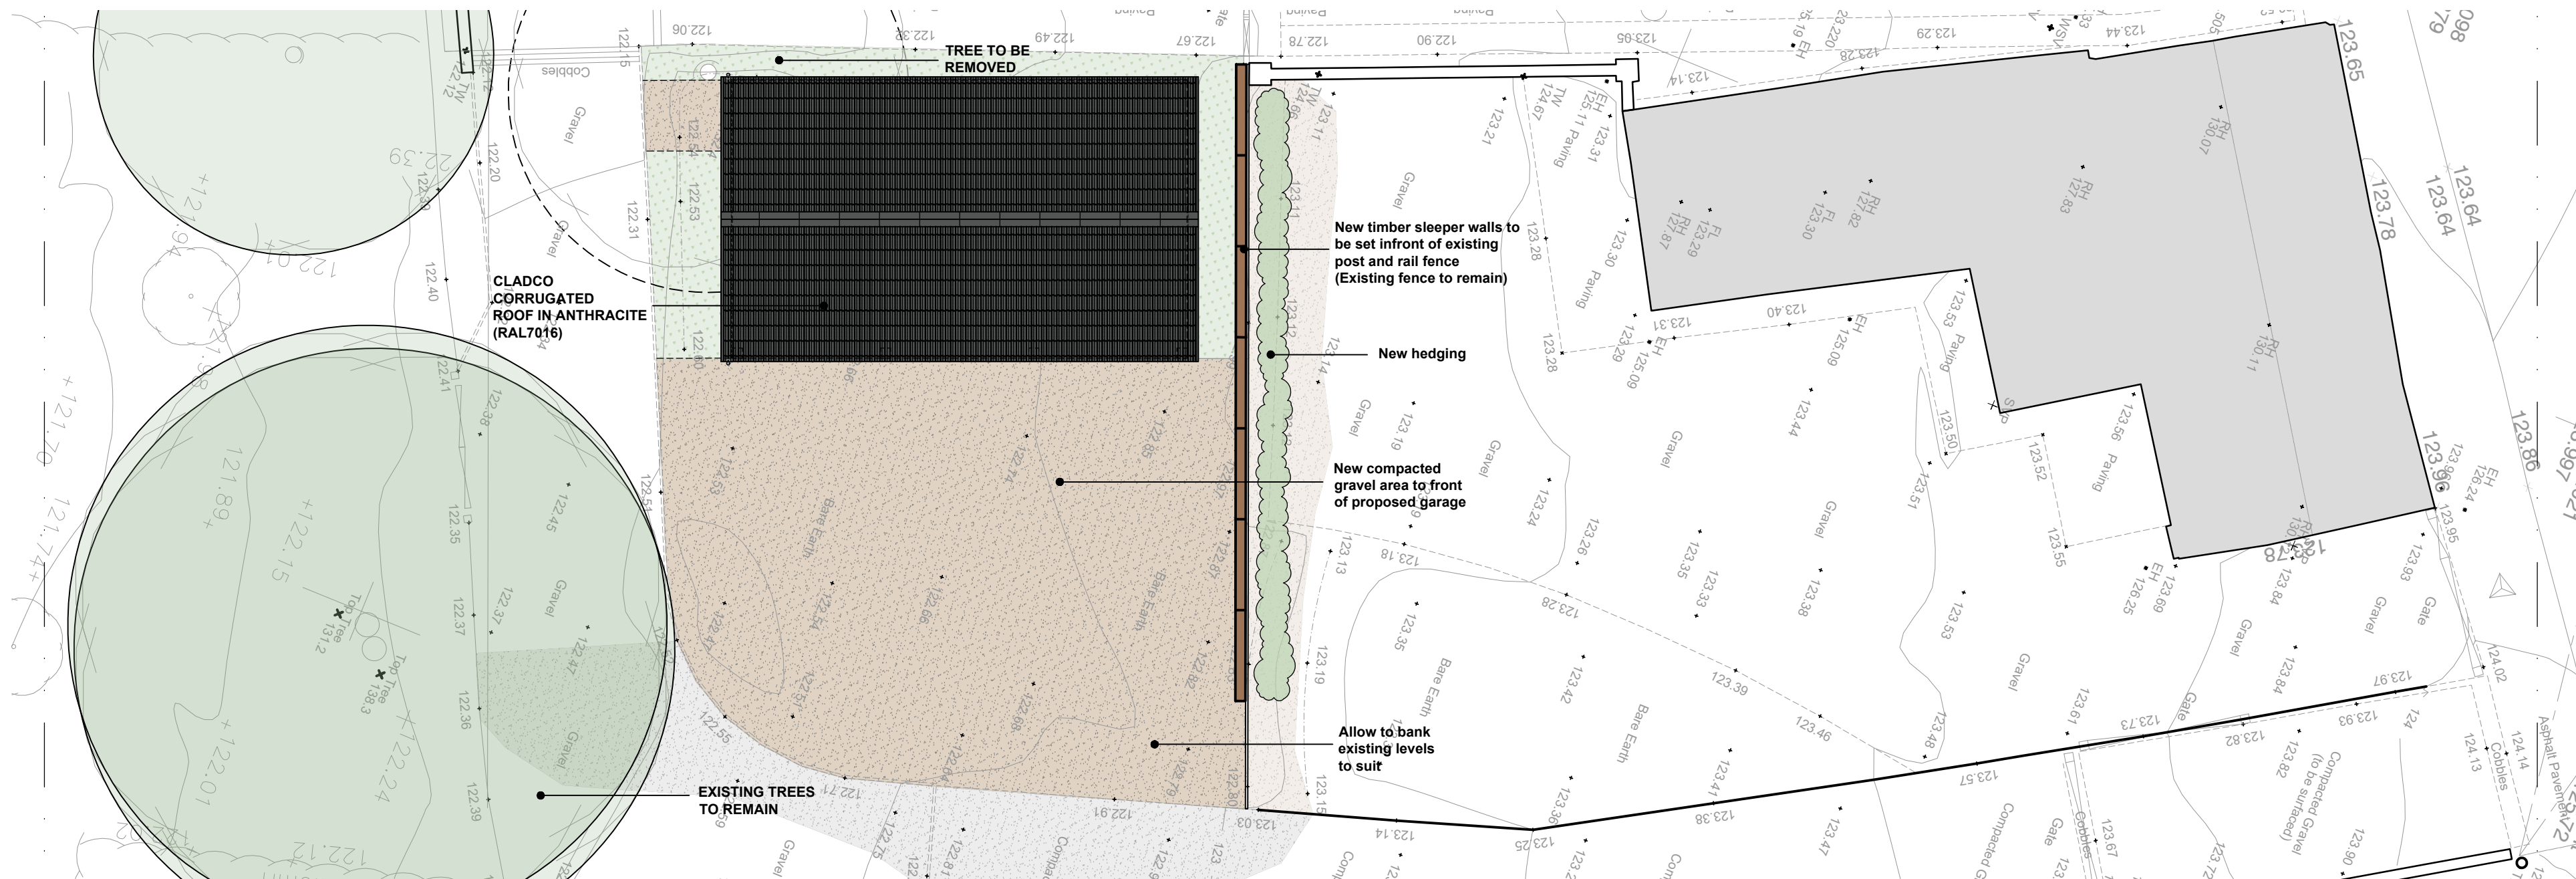

Drawing for planning purposes only.
Not to be used for construction.

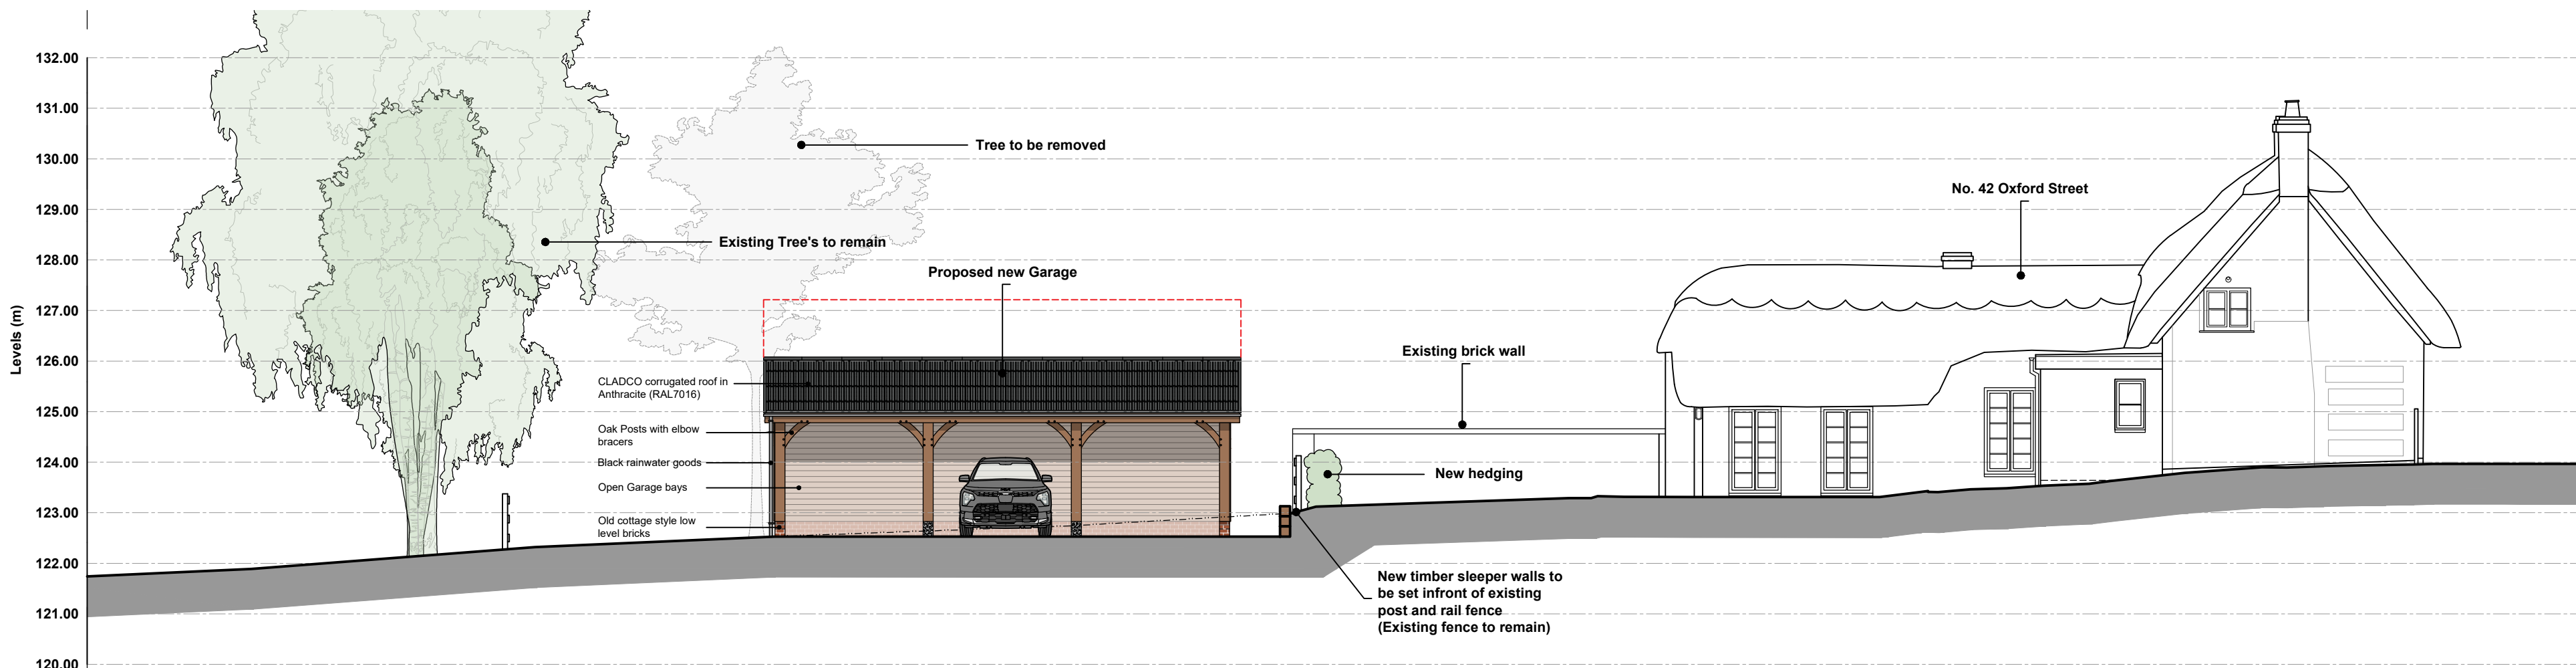

Proposed Street Scene
Scale 1:100

Tuttle
architectural
services

Ground Floor
6 Pelhams Court
Marlborough
Wiltshire SN8 2AG

T. 01672 518 278
E. info@tuttlearchserv.co.uk
F. facebook.com/tuttlearchserv
W. tuttlearchserv.co.uk

Proposed Garage @ 42 Oxford Street, Ramsbury.
SN8 2PG

For Mr A Fitton

Drawing Title
Garage Plans & Elevations & Street Scene

DRAWING NUMBER				REV
12 Oxford Street - 12				
EVISIONS				
SCALE	DATE	DRAWN BY	PAPER SIZE	JOB
As Indicated	March 26	MCW	A1	14