



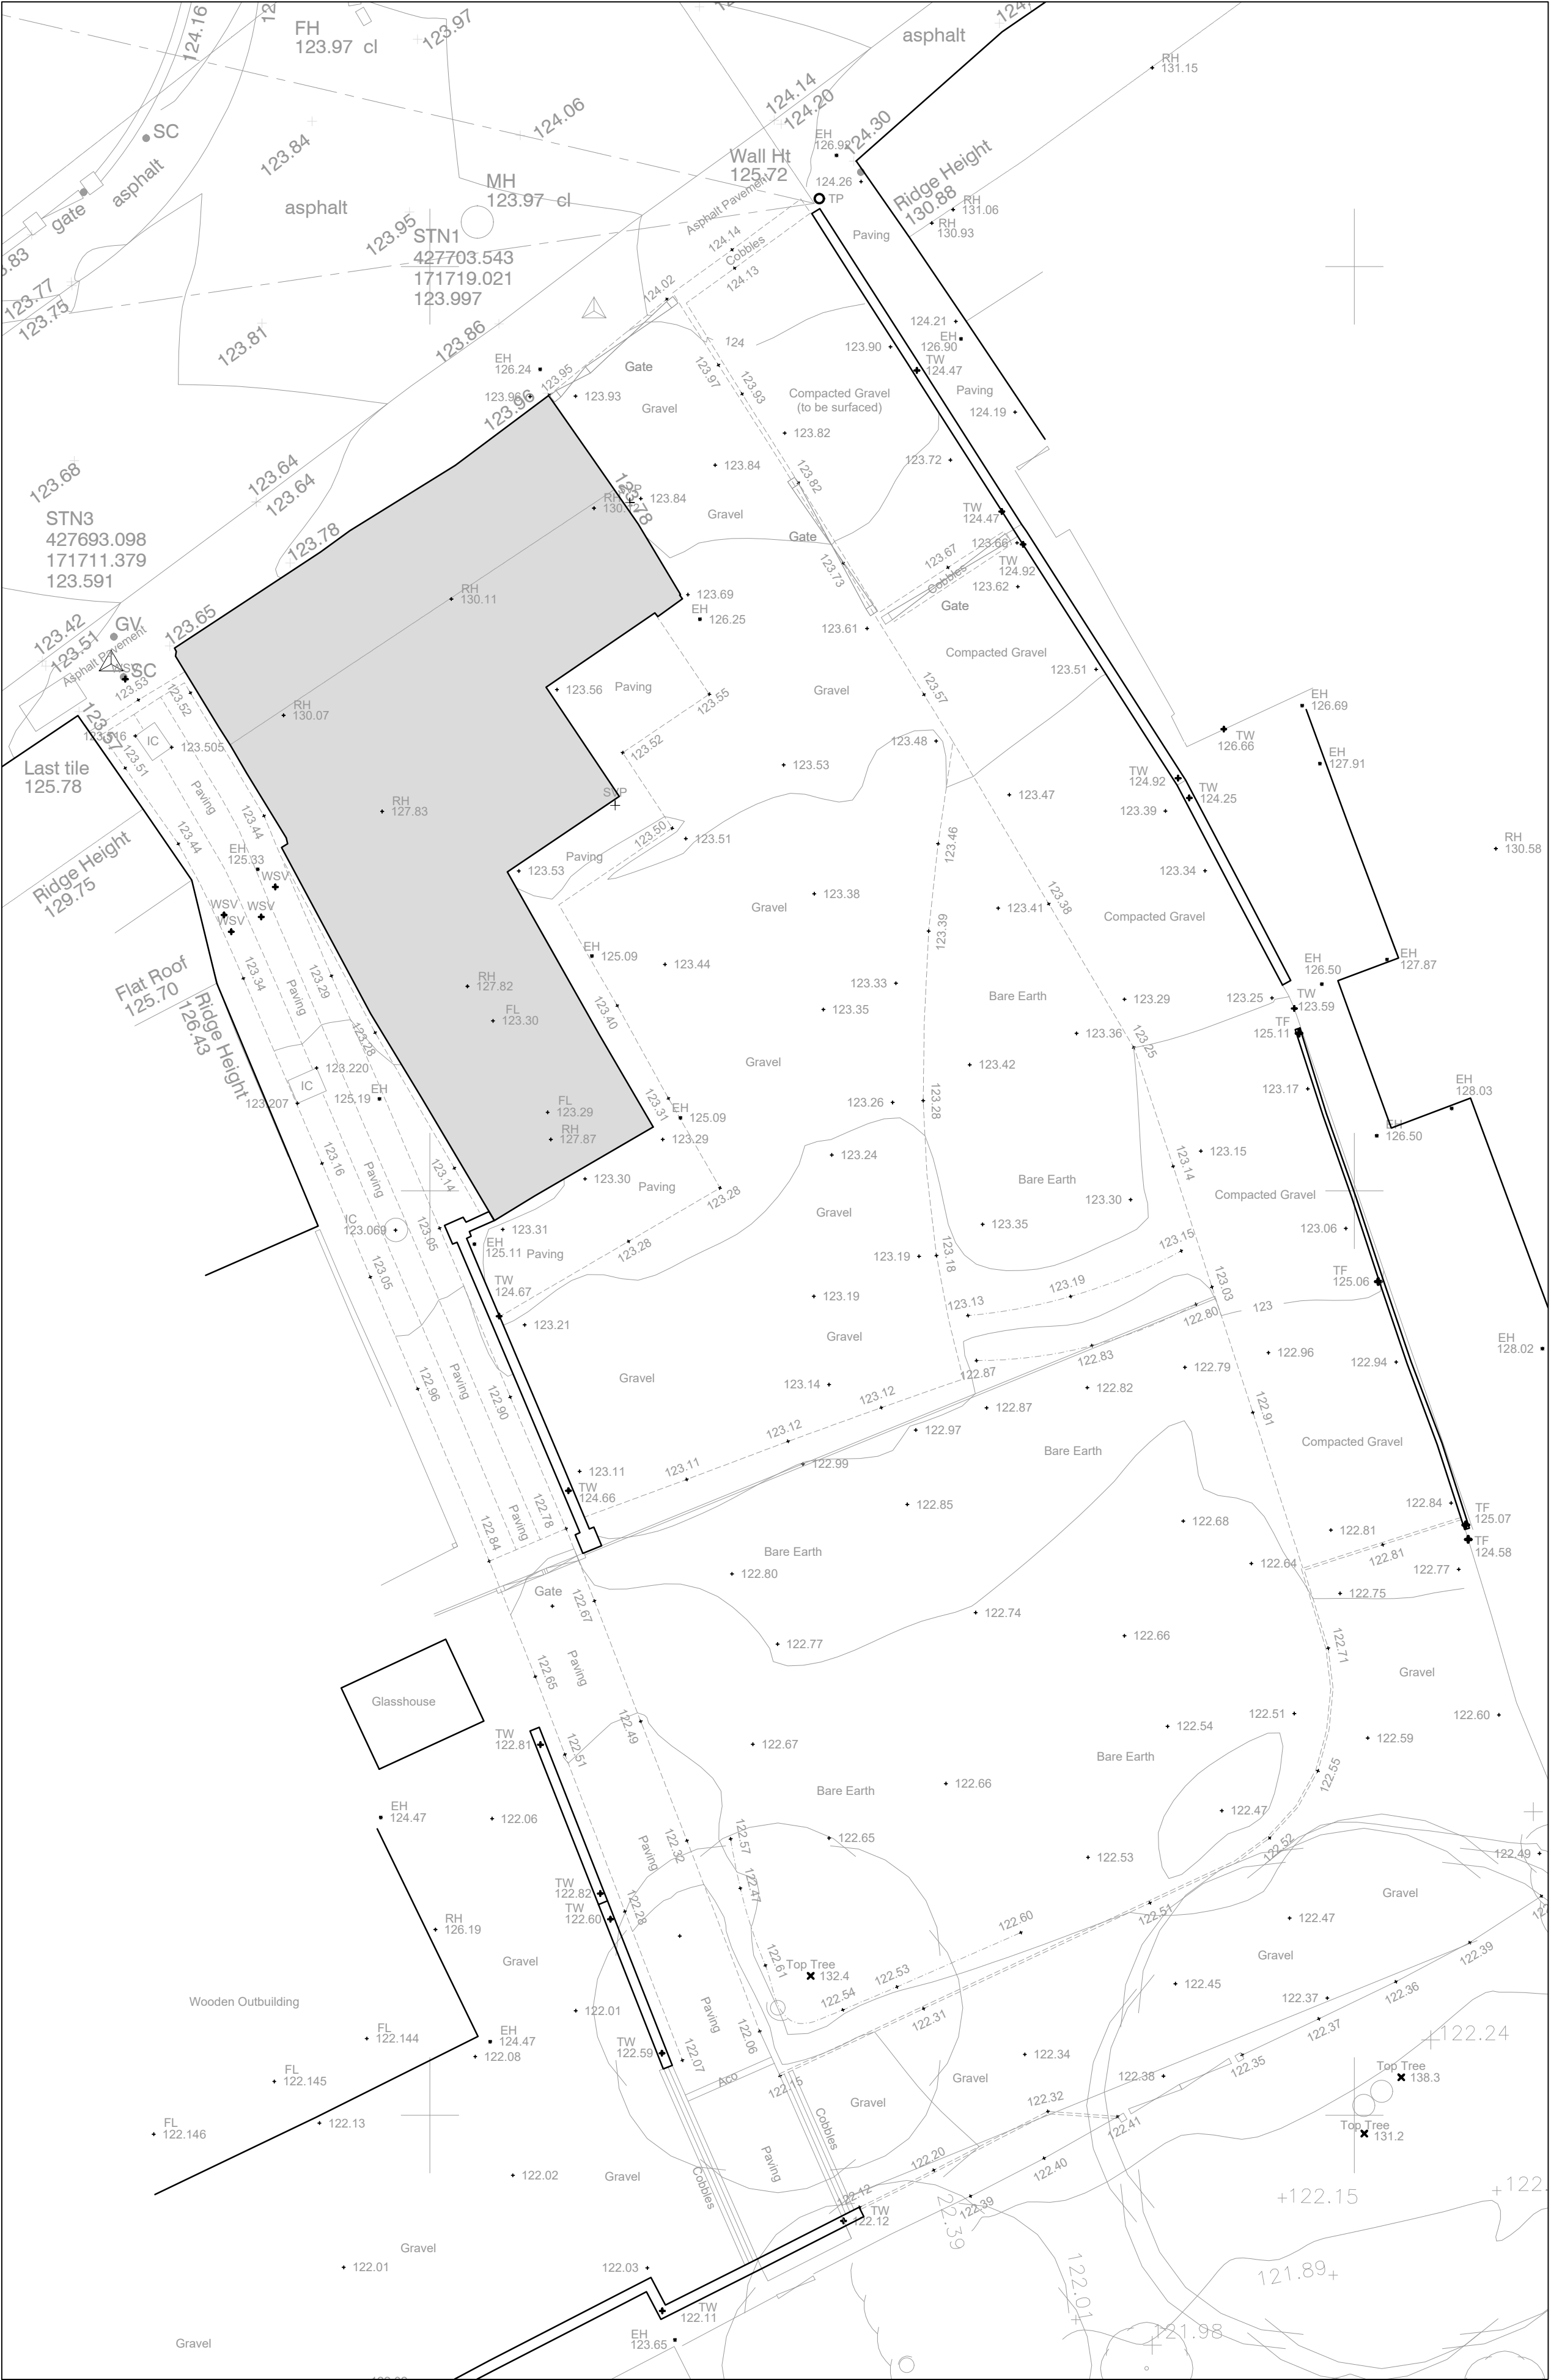


Existing Roof/Site Plan
Scale 1:100

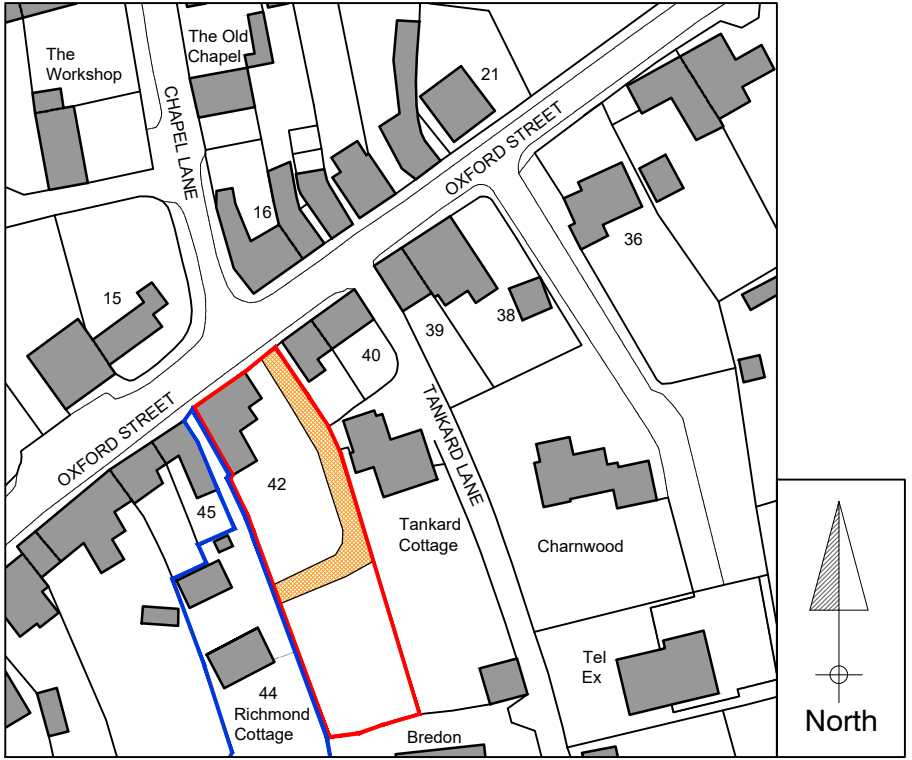

Existing Location Plan
Scale 1:1250



Existing Block Plan
Scale 1:500

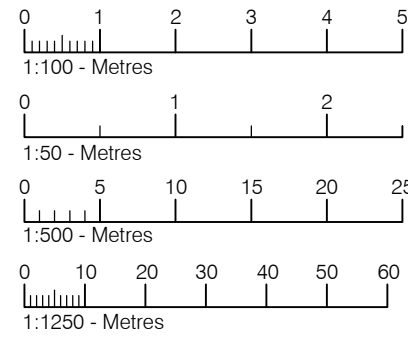

Drawing for planning purposes only.
Not to be used for construction.

Tuttle
architectural
services

Ground Floor
6 Pelhams Court
Marlborough
Wiltshire SN8 2AG

T. 01672 518 278
E. info@tuttlearchserv.co.uk
facebook.com/tuttlearchserv
W. tuttlearchserv.co.uk

Proposed Garage @ 42 Oxford Street, Ramsbury.
SN8 2PG

For Mr A Fitton

Drawing Title
Existing Site Plan, Block & Location Plan

DRAWING NUMBER
42 Oxford Street - 10

REV
A

REVISIONS
Rev A - Minor amendments

SCALE
As Indicated

DATE
Aug 25

DRAWN BY
MCW

PAPER SIZE
A1

JOB No.
1411