



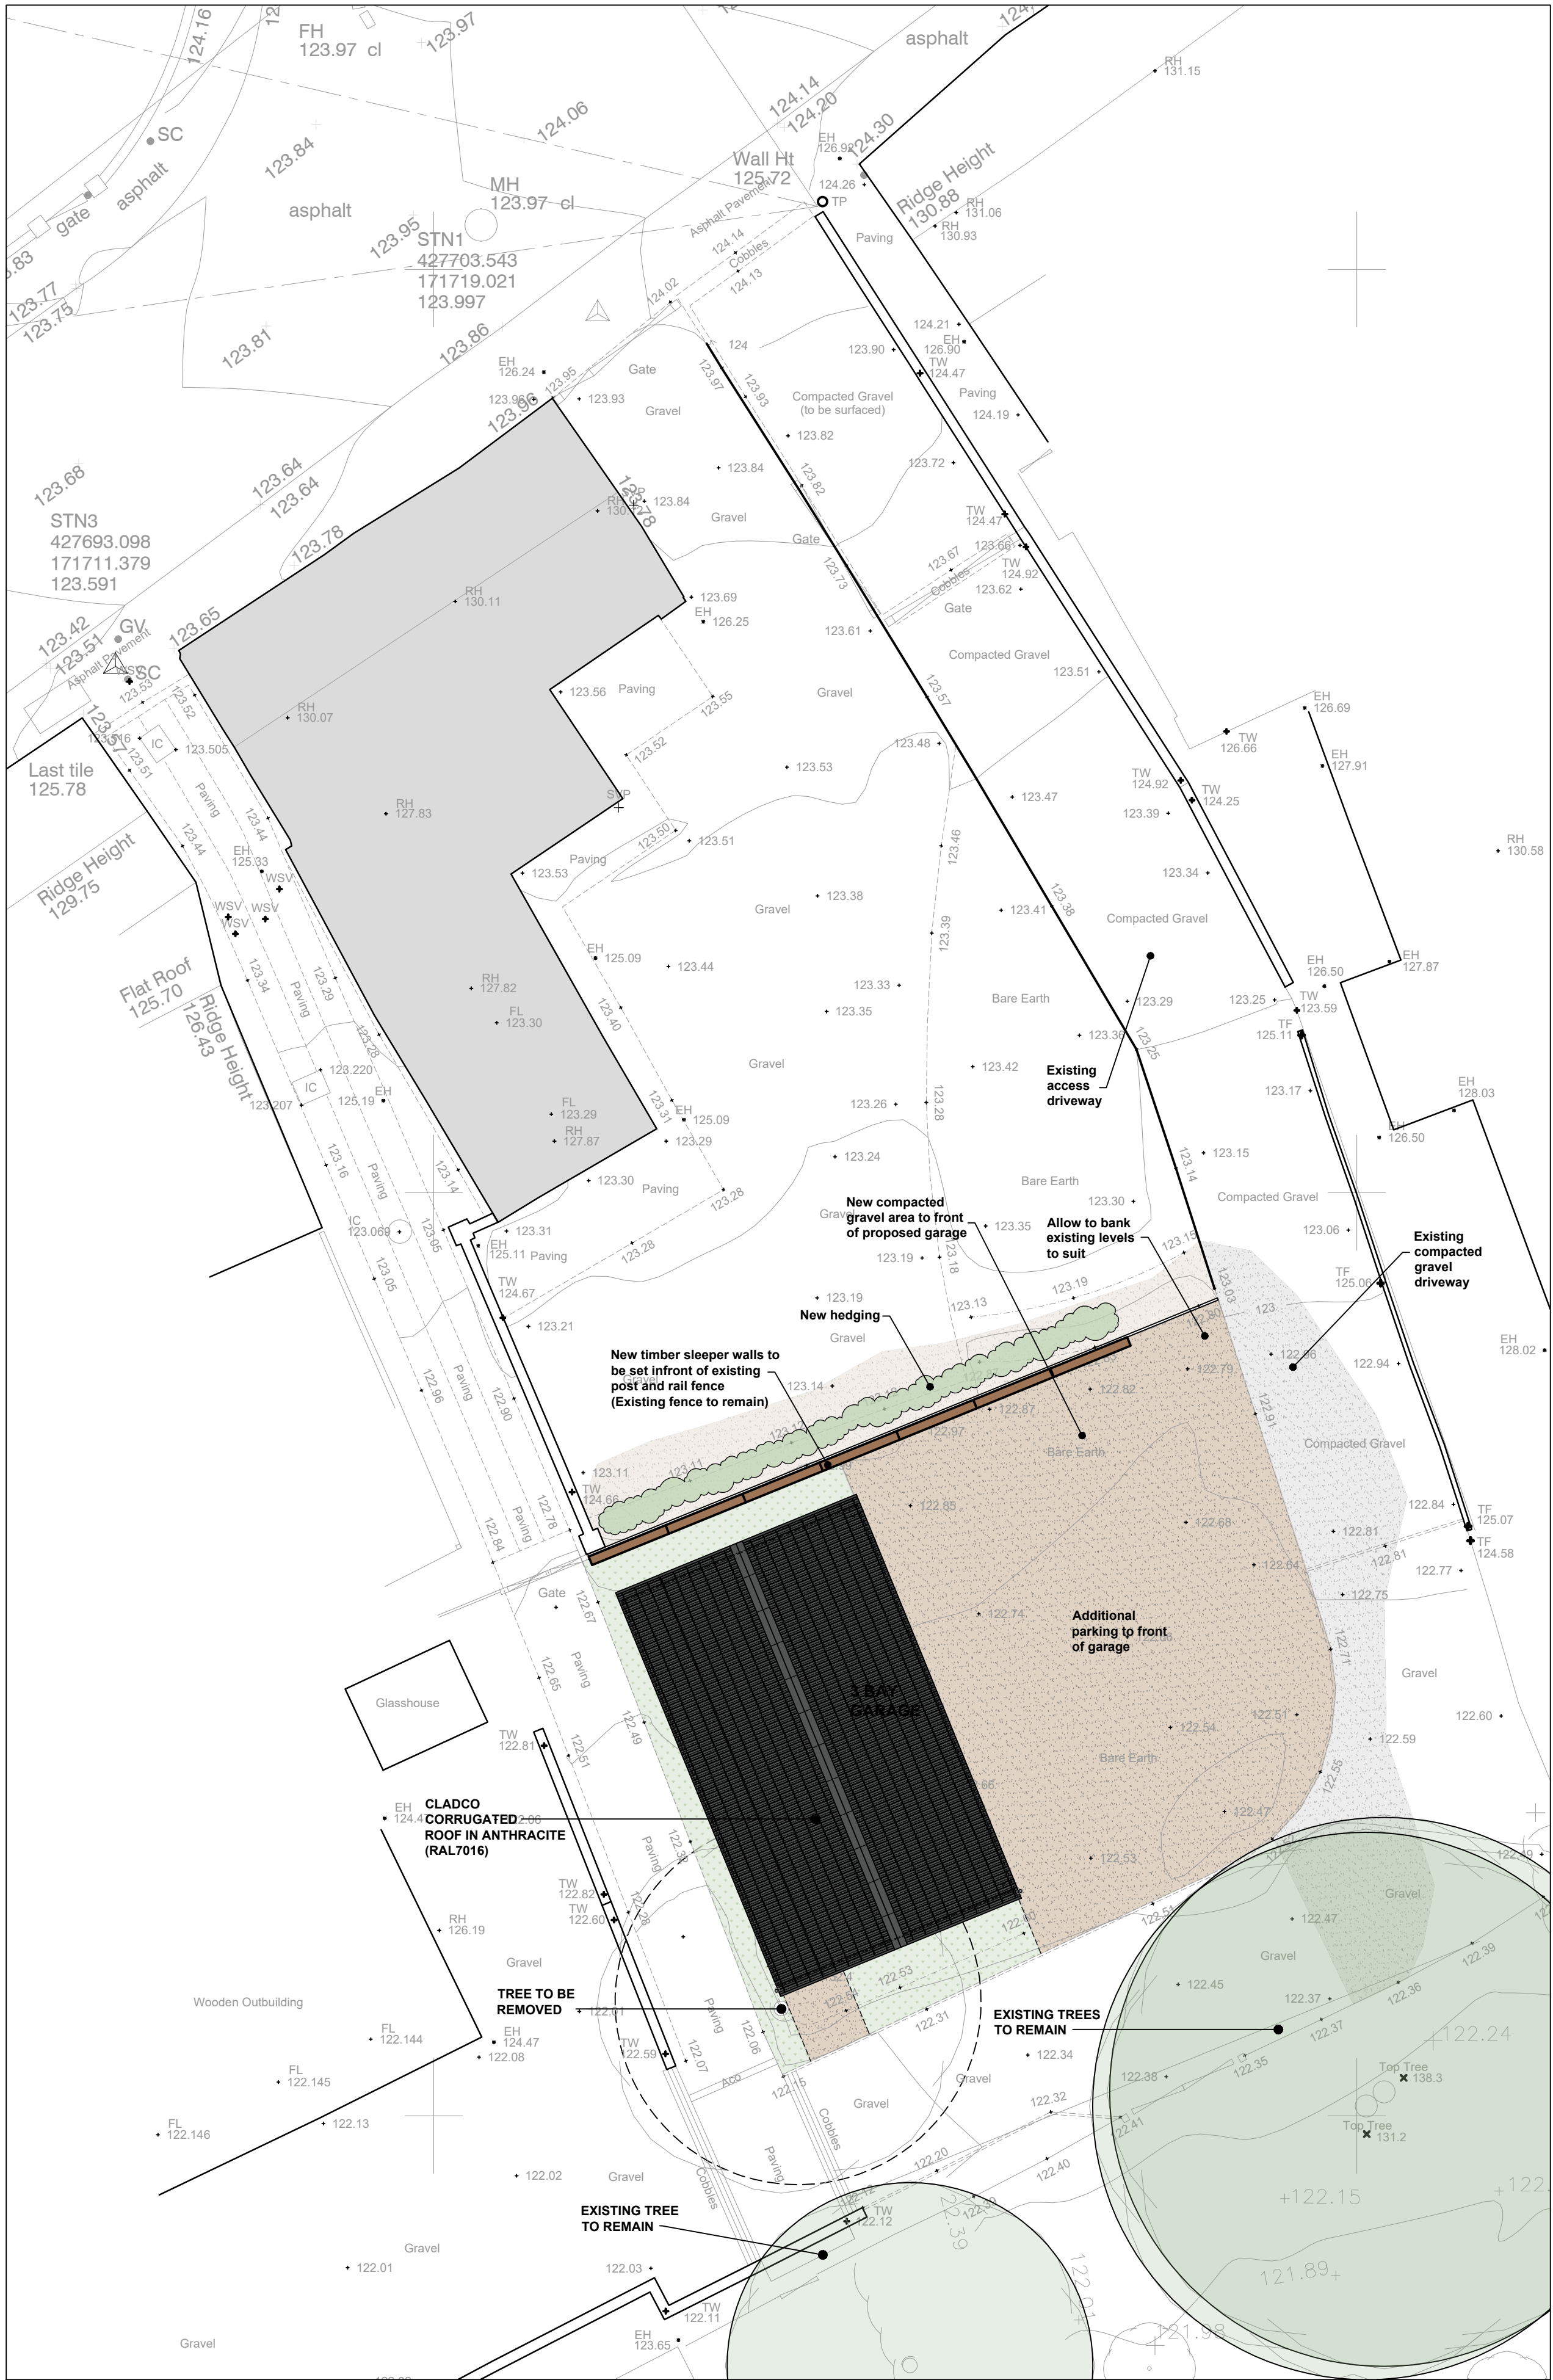


Proposed Roof/Site Plan
Scale 1:100

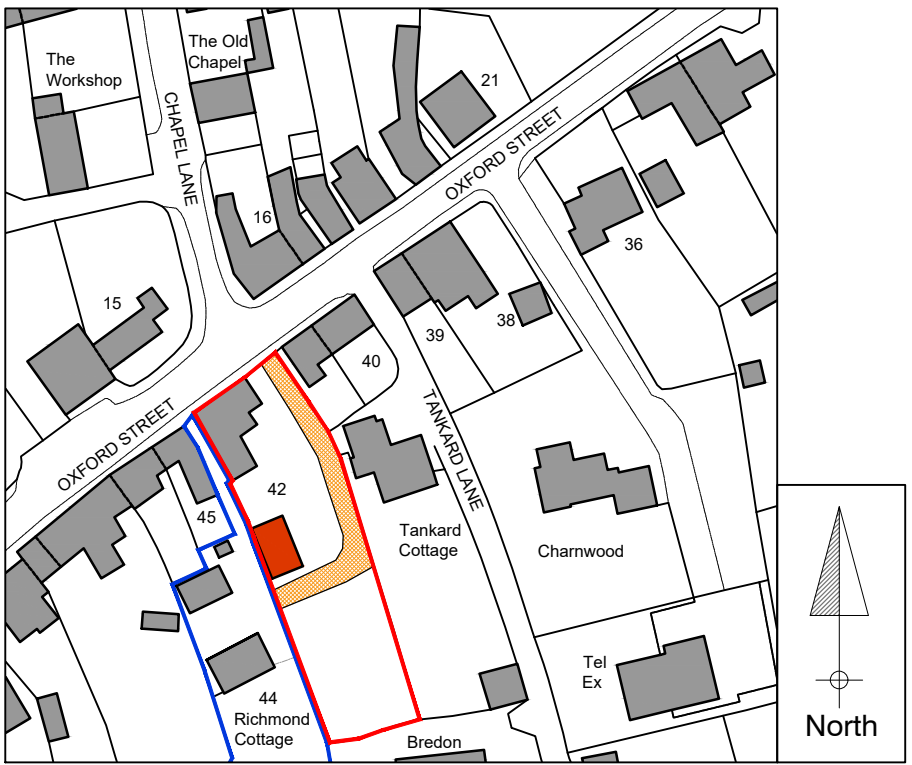

Proposed Location Plan
Scale 1:1250



Proposed Block Plan
Scale 1:500

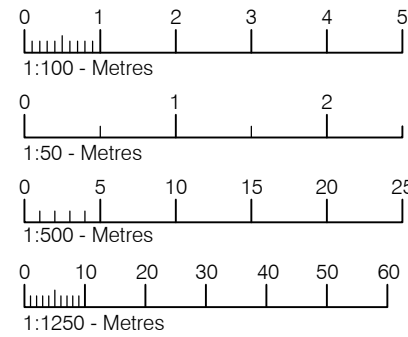

Hatching indicates
reciprocating shared
access

Drawing for planning purposes
only.
Not to be used for construction.

Tuttle
architectural
services

Ground Floor
6 Pelhams Court
Marlborough
Wiltshire SN8 2AG

T. 01672 518 278
E. info@tuttlearchserv.co.uk
F. facebook.com/tuttlearchserv
W. tuttlearchserv.co.uk

Proposed Garage @ 42 Oxford Street, Ramsbury.
SN8 2PG

For Mr A Fitton

Drawing Title
Proposed Site Plan, Block & Location Plan

DRAWING NUMBER	REV
42 Oxford Street - 11	D

REVISIONS
Rev A - Minor amendments
Rev B - Minor amendments
Rev C - Minor amendments
Rev D - Minor amendments

SCALE	DATE	DRAWN BY	PAPER SIZE	JOB No.
As Indicated	Aug 25	MCW	A1	1411