
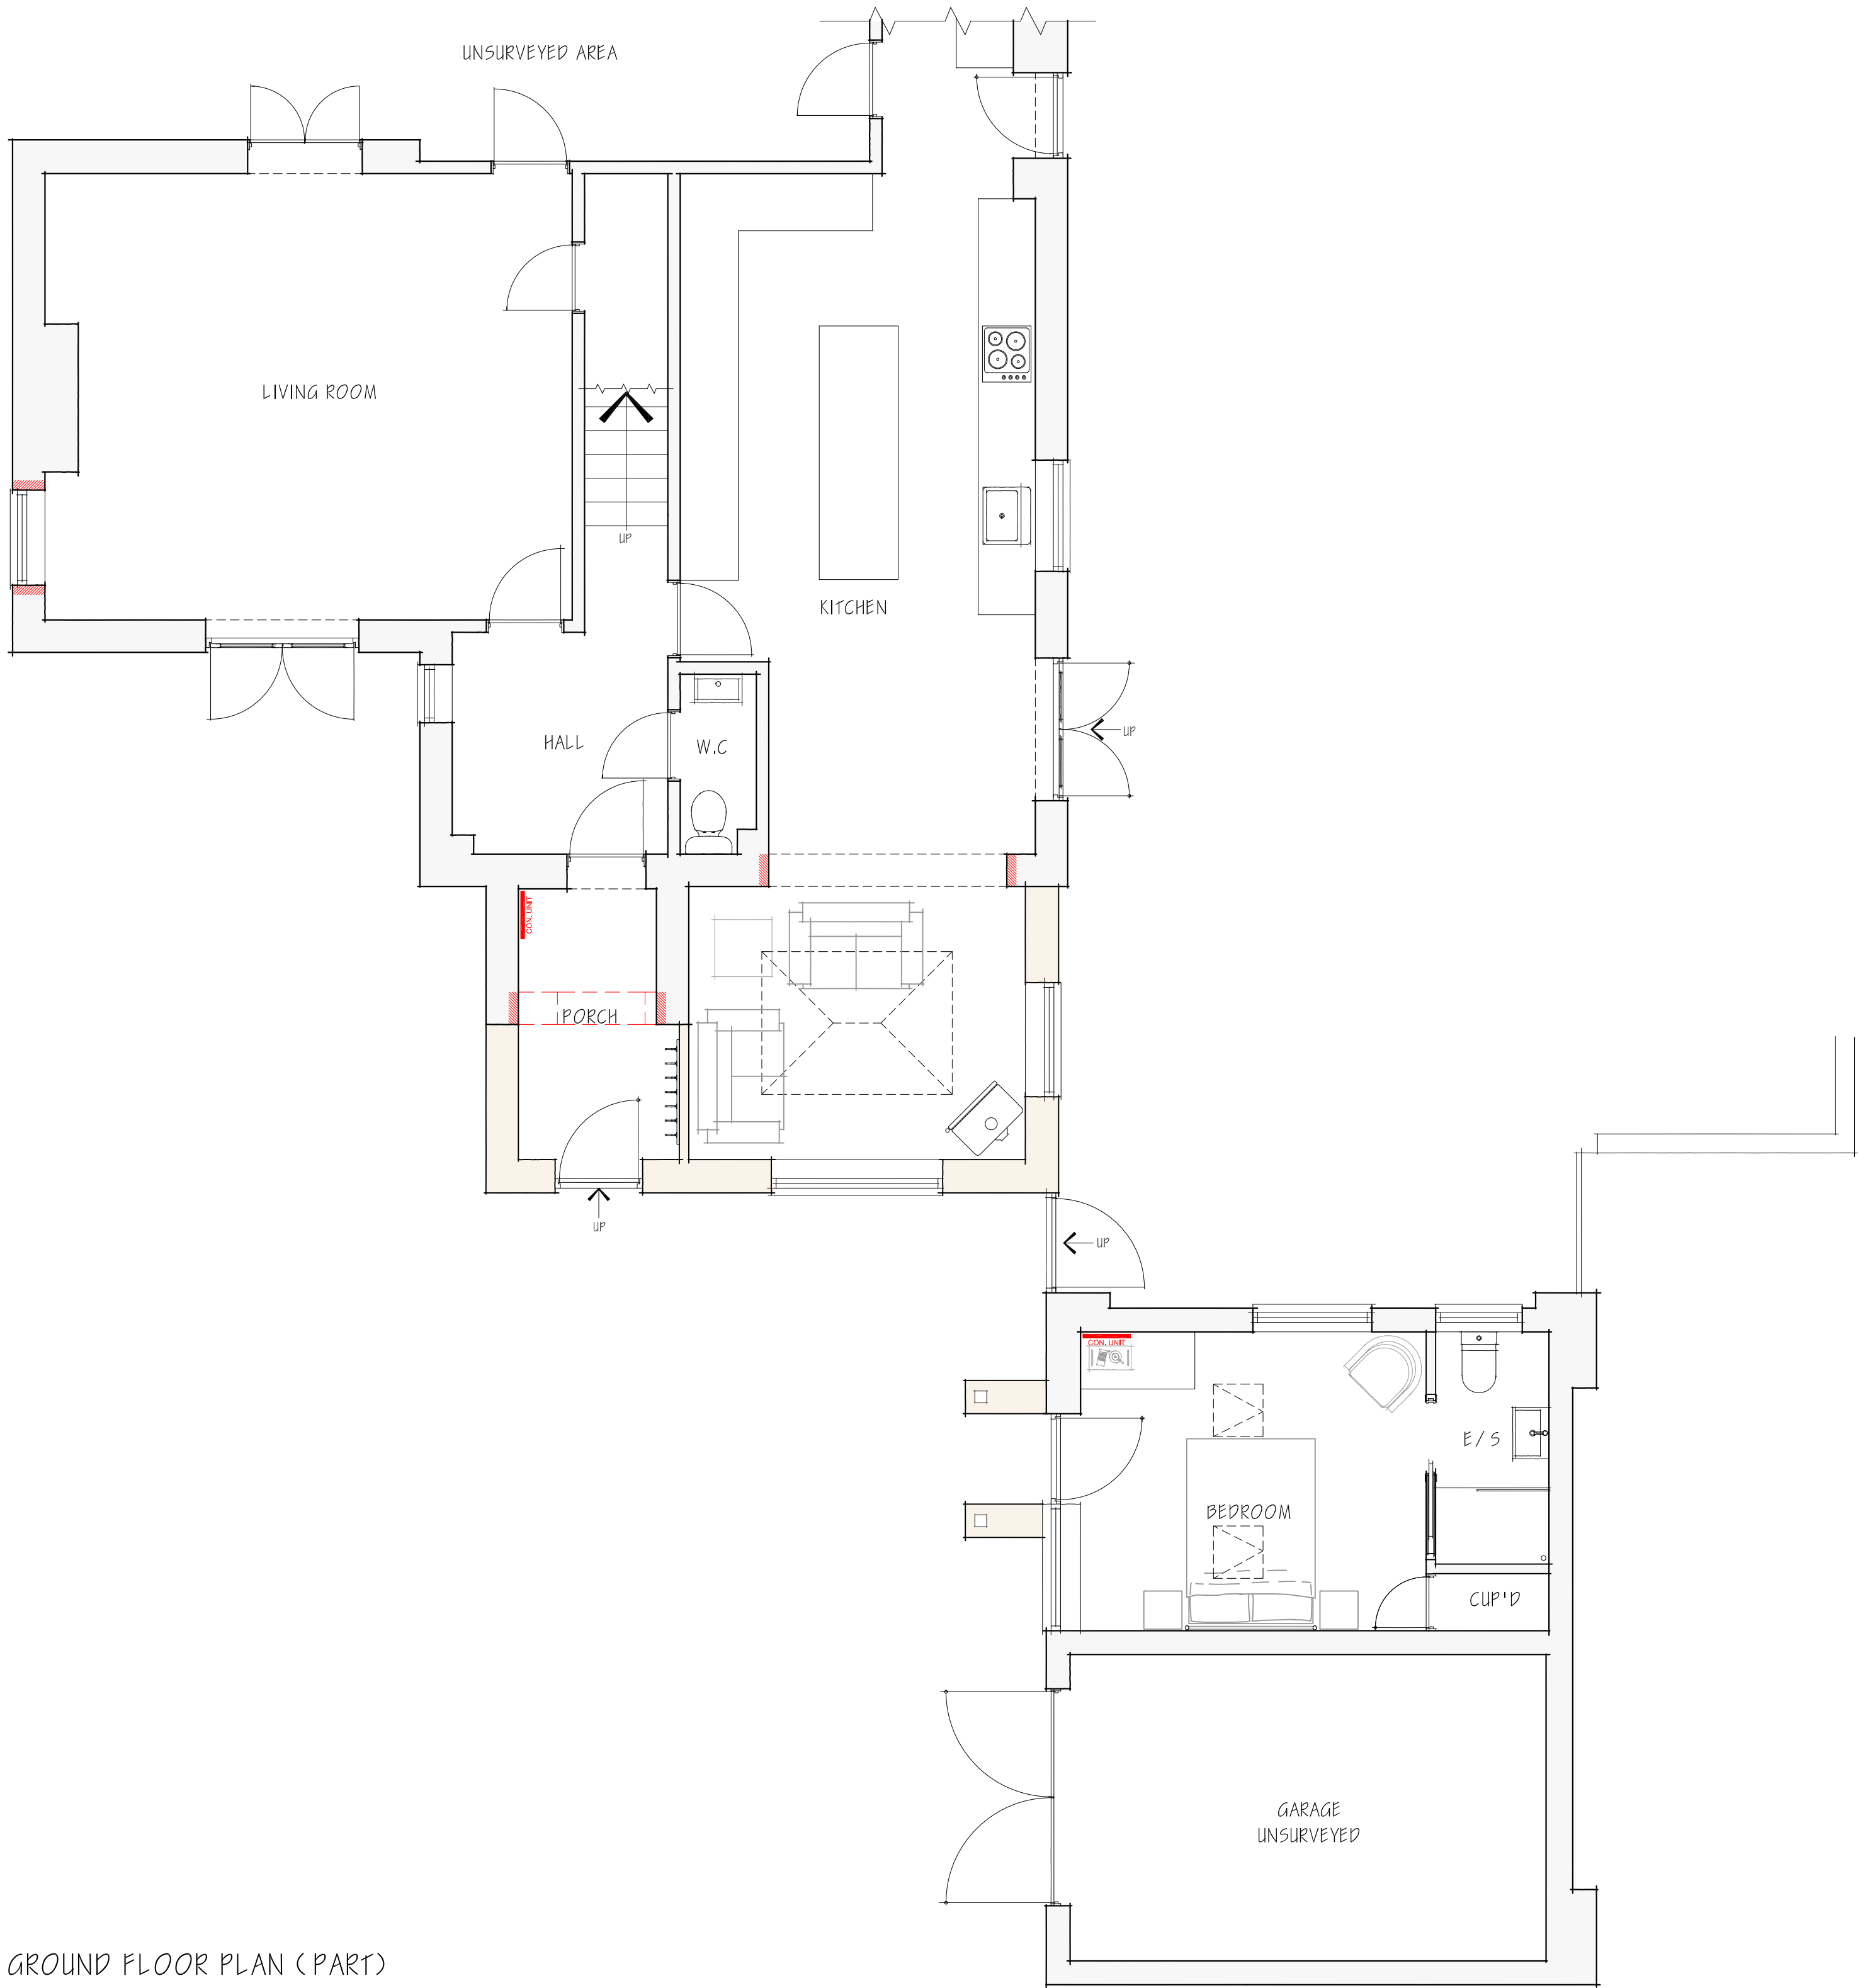


This drawing is copyright of CLARK & MASLIN Ltd and may not be copied or reproduced without permission. Figured dimensions are to be taken in <u>preference</u> to scaled dimensions. Large scale drawings to have <u>preference</u> to small scale drawings. Dimensions for fixed-in items are to be <u>checked</u> on site prior to manufacture.			
REV	DETAIL OF REVISION	BY	DATE
A	AMENDED TO CLIENTS REQUESTS	EM	26/03/26
B	AMENDED TO CLIENTS REQUESTS	EM	27/03/26
C	AMENDED TO CLIENTS REQUESTS	EM	27/03/26
D	AMENDED FOR PLANNING	EM	08/04/26

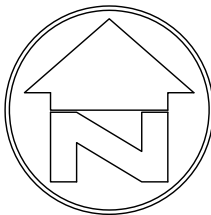

GROUND FLOOR PLAN (PART)

PLANNING DRAWING

CLARK & MASLIN
Unit 5, Charlton Business Park
Crudwell Road, Malmesbury
Wiltshire, SN16 9RU
Telephone: 01666 822911
www.clarkandmaslin.co.uk
Planning Architecture Conservation

Client
DR & MRS A JUPP

Project
PROPOSED EXTENSION & ALTERATIONS,
BRAMLEY HOUSE, CRUDWELL,
MALMESBURY, WILTSHIRE, SN16 9EH

Description
PROPOSED GROUND FLOOR PLAN (PART)

Scale 1:50	PG Size A1	Drawn -	Date MAR '26
Drawing No 5880/50	Revision D		