

 


REV	DETAIL OF REVISION	BY	DATE
-----	--------------------	----	------

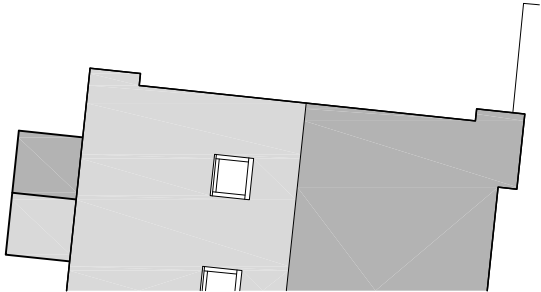

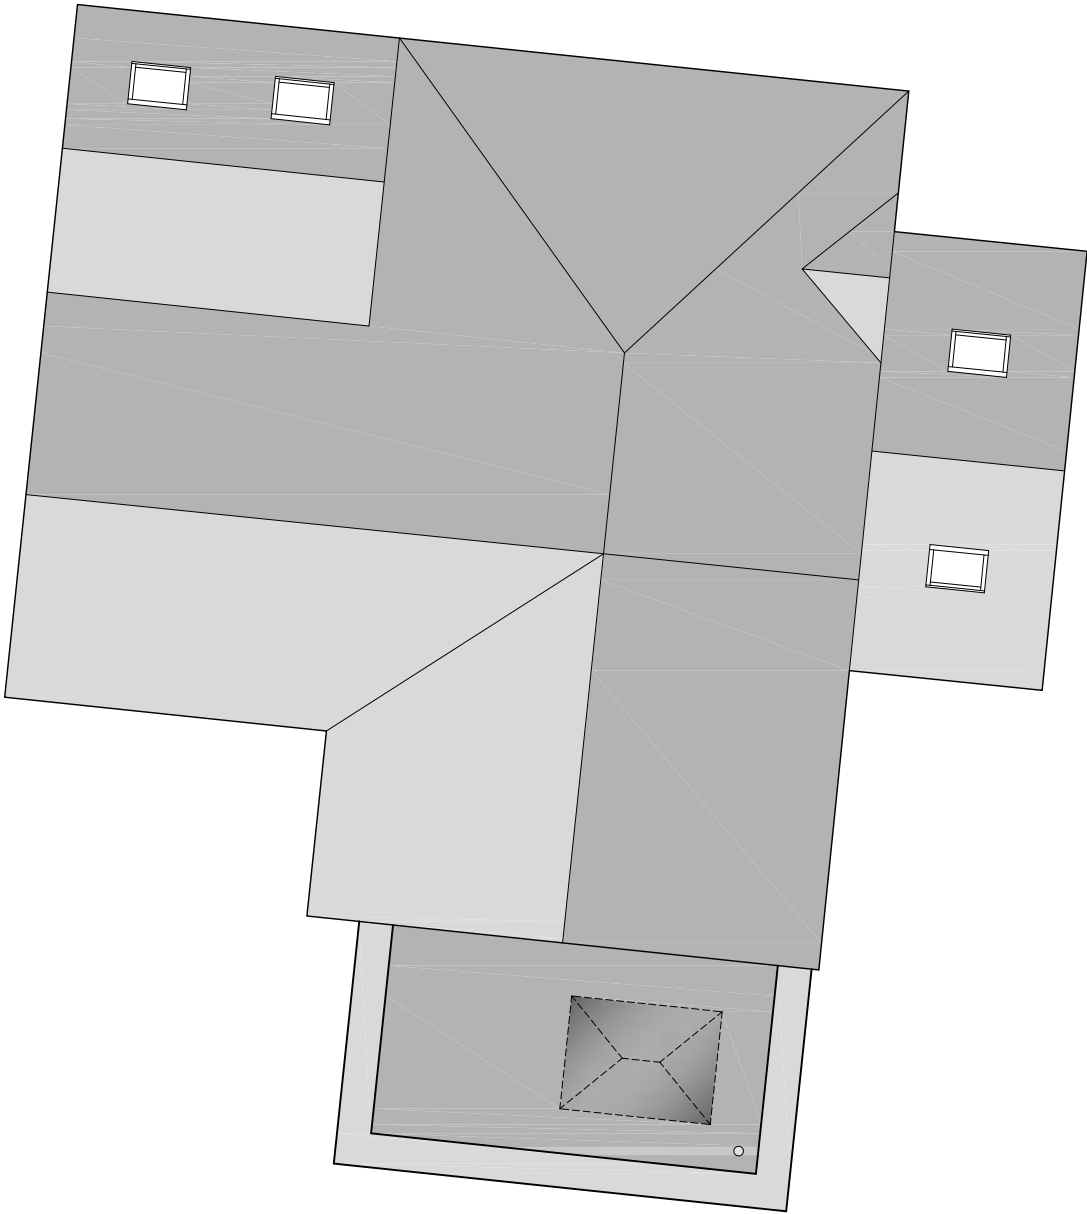

CLARK & MASLIN

Unit 5, Charlton Business Park
Crudwell Road, Malmesbury
Wiltshire, SN16 9RU
Telephone: 01666 822911

Planning Architecture Conservation

Client DR & MRS A JUPP		Document Type PLANNING DRAWING	
Project PROPOSED EXTENSION & ALTERATIONS, BRAMLEY HOUSE, CRUDWELL, MALMESBURY, WILTSHIRE, SN16 9EH		Scale 1:100	PG Size A4
Description PROPOSED ROOF PLAN		Date MAR '26	Drawn -
		Drawing No 5880/53	Revision -