
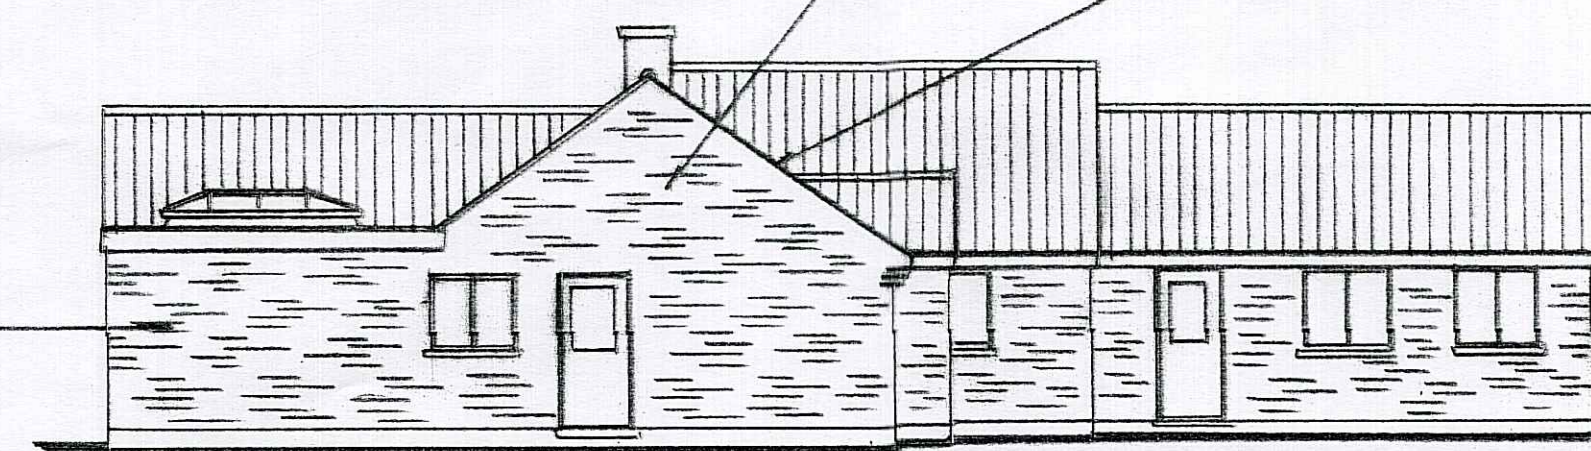


THESE PLANS ARE FOR
THE PURPOSE OF OBTAINING
PLANNING APPROVAL
ONLY


FACING BRICK TO
MATCH EXISTING

FACING BRICK TO MATCH
EXISTING


TILES TO MATCH
EXISTING

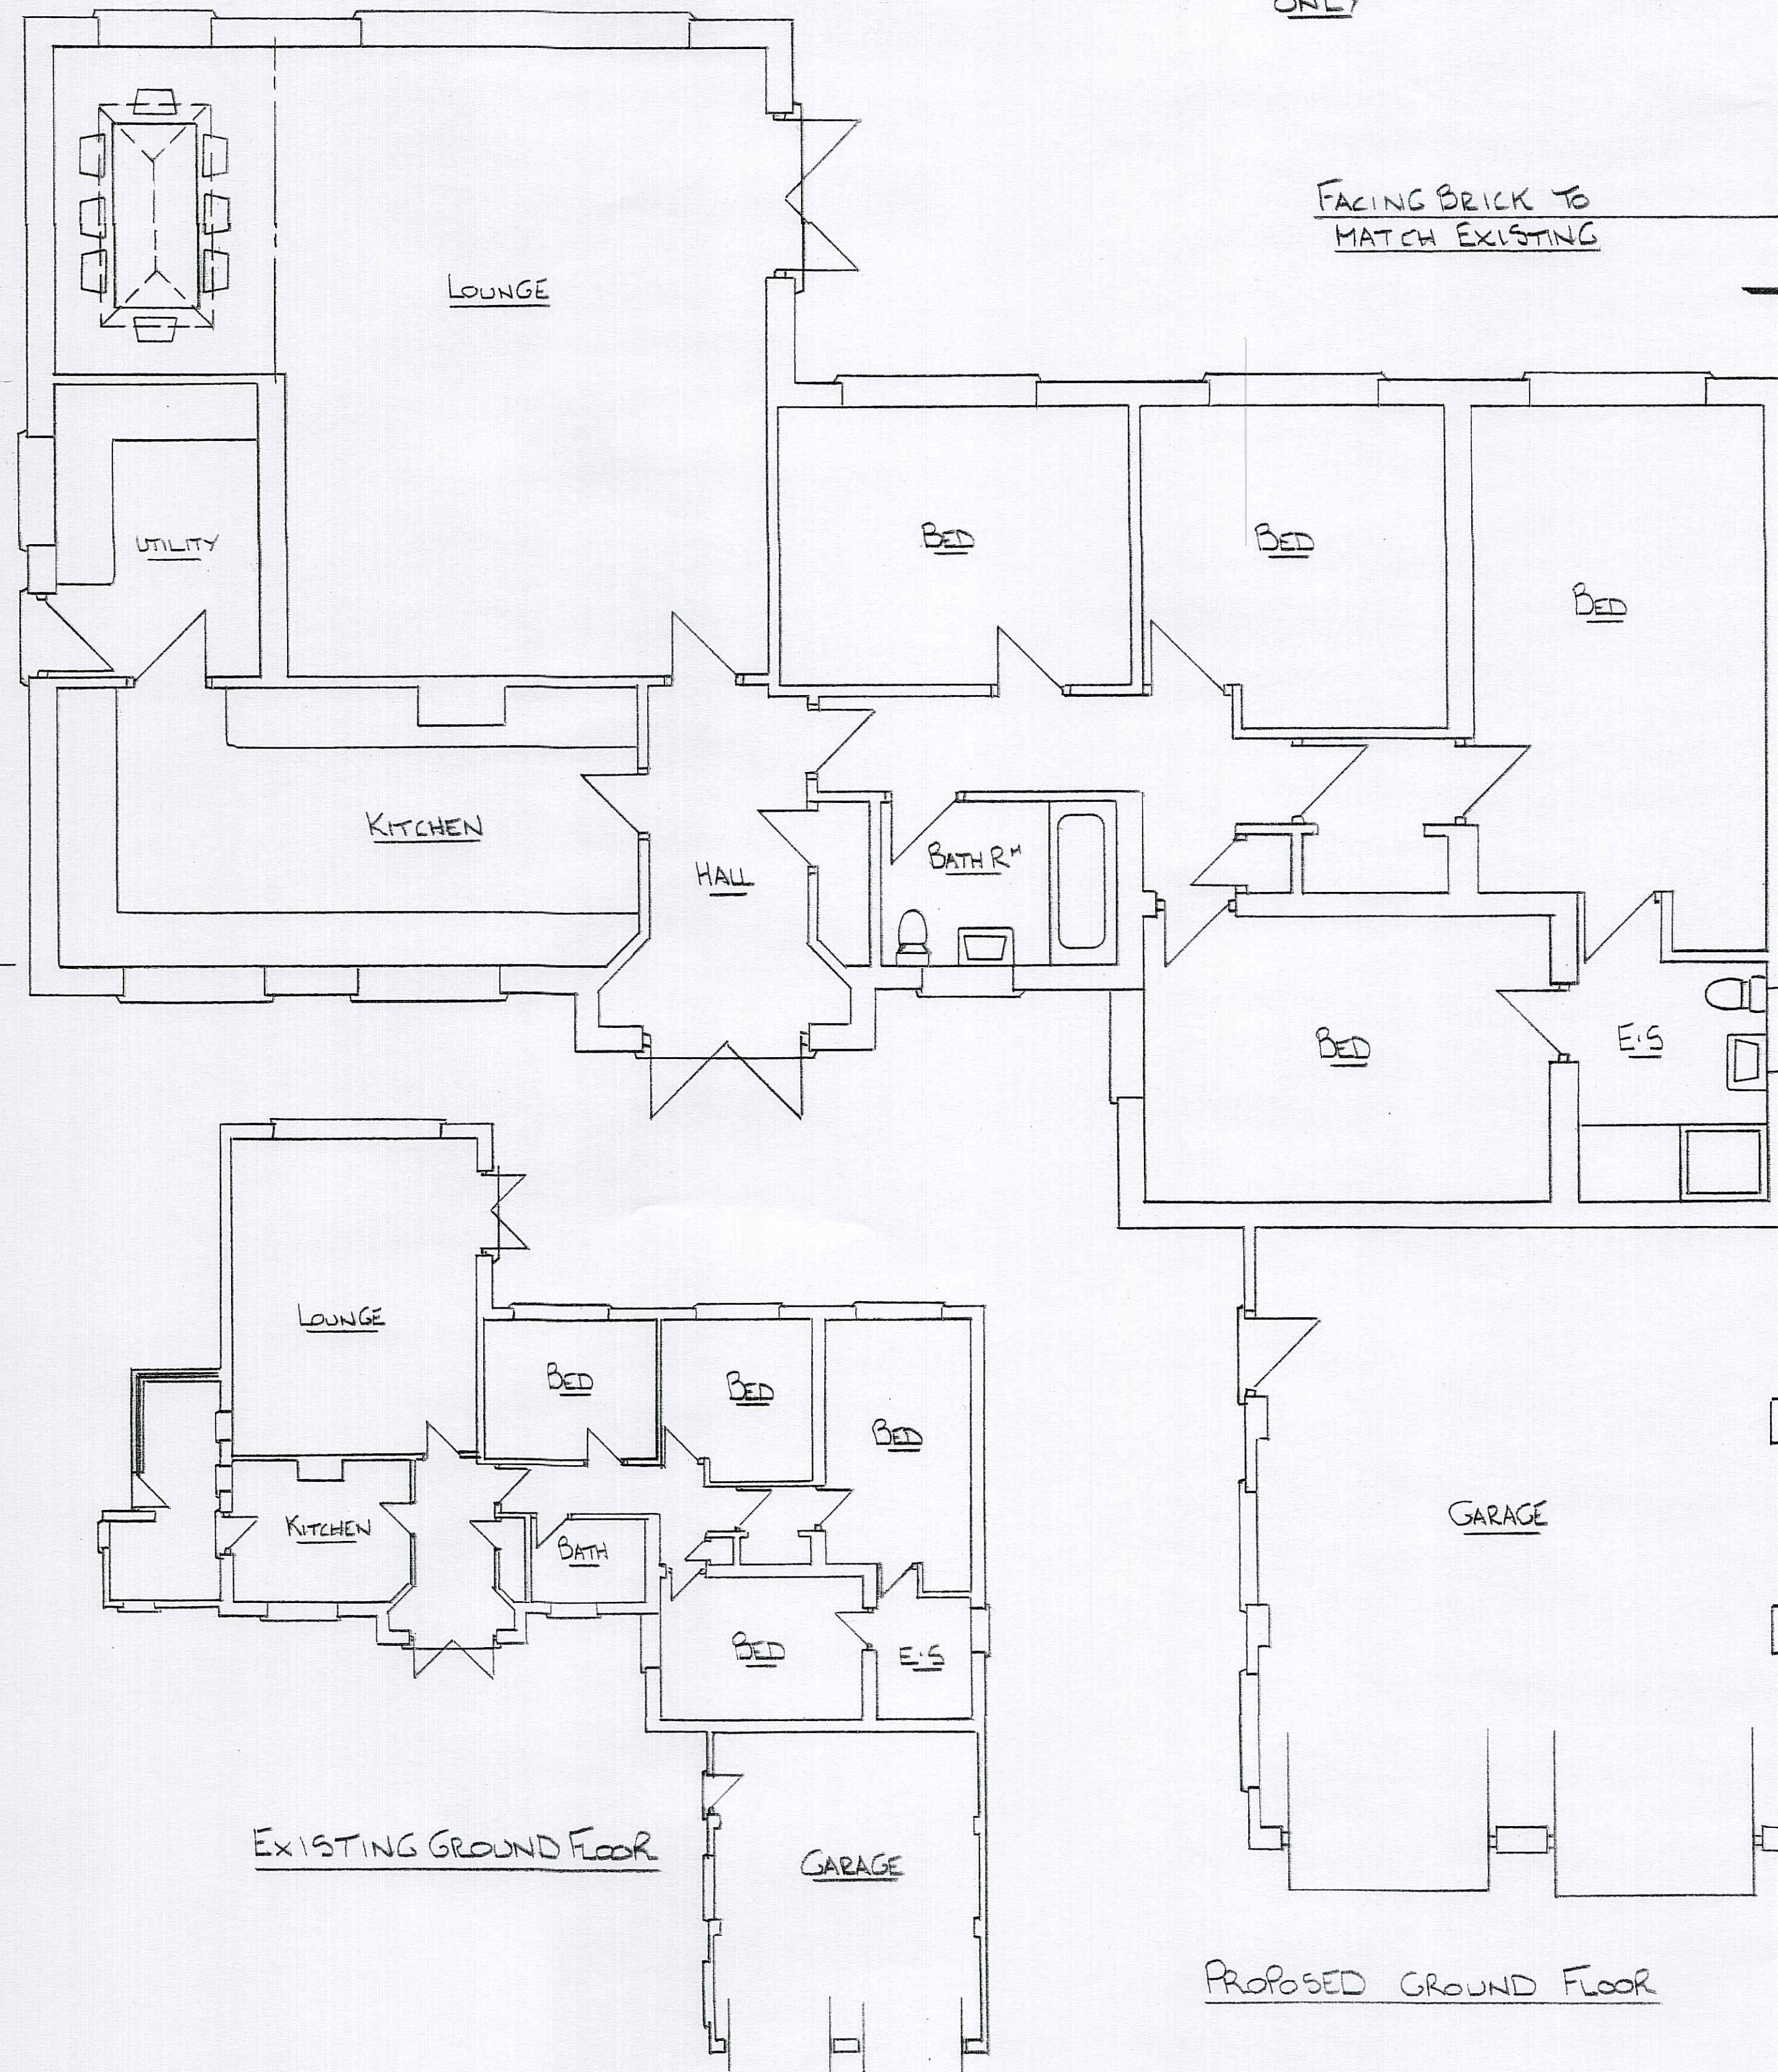

PROPOSED SIDE ELEVATION

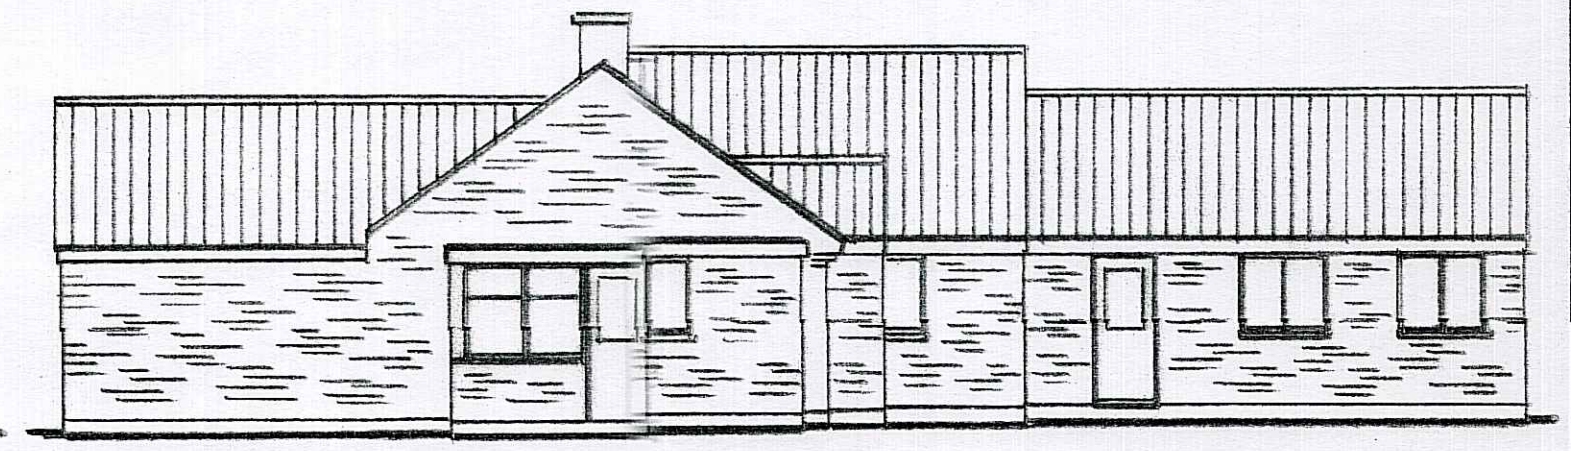


EXISTING SIDE ELEVATION

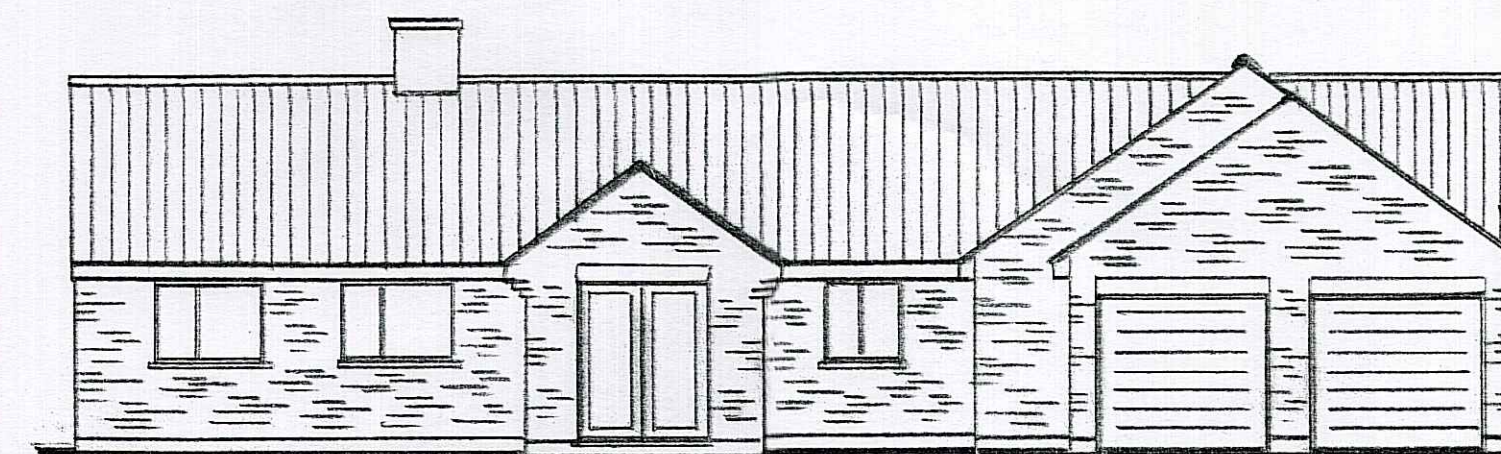


PROPOSED FRONT ELEVATION




EXISTING FRONT ELEVATION

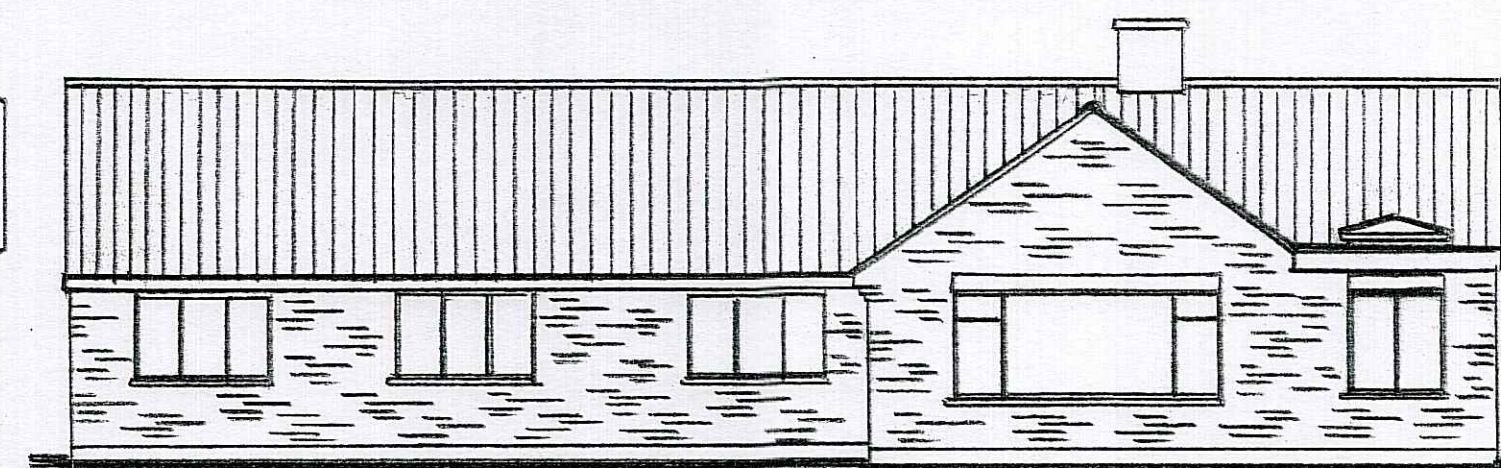

PROPOSED REAR ELEVATION

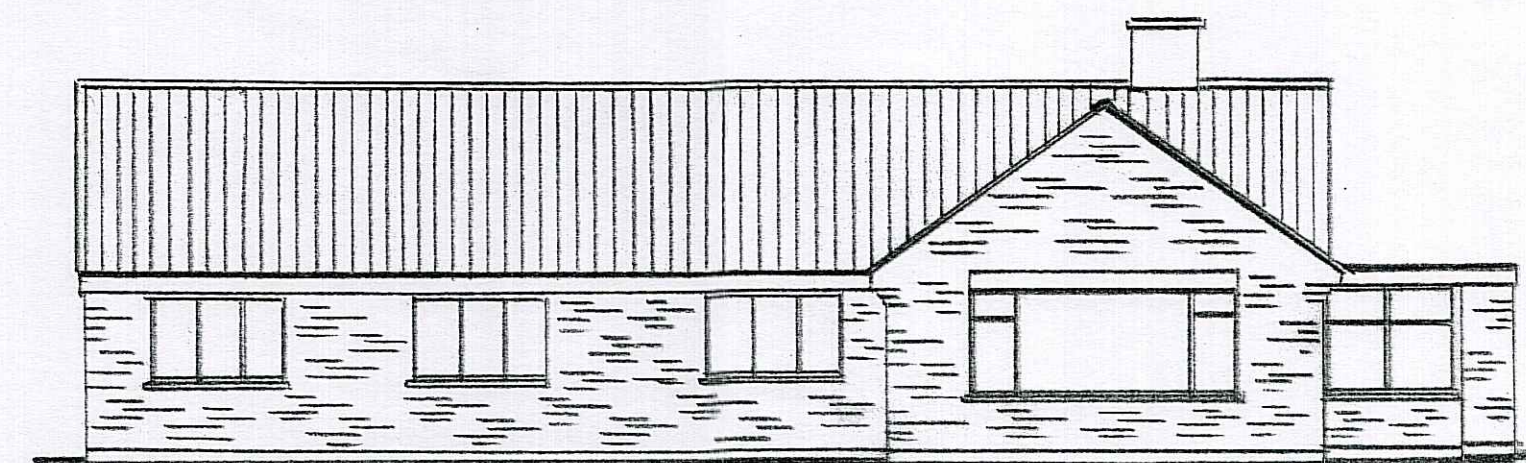

EXISTING REAR ELEVATION

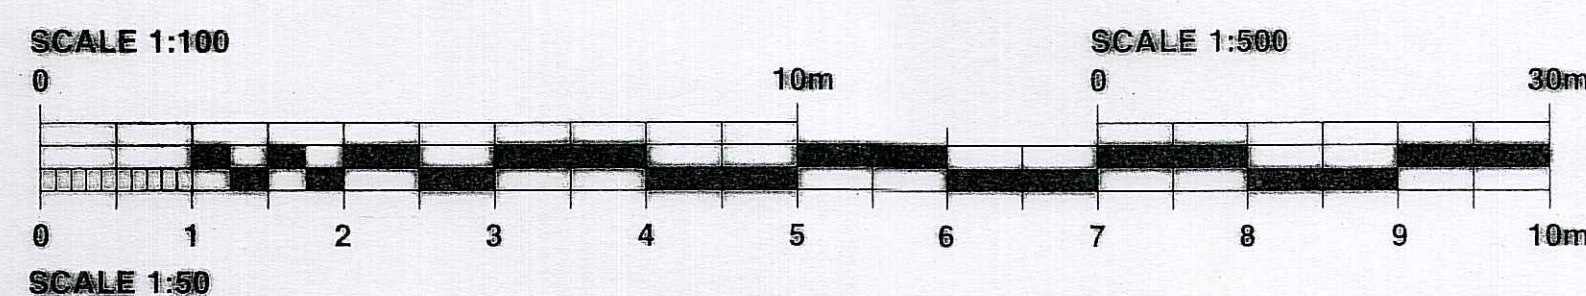

NIGEL PACKER

DESIGN TEAM

TEL NO. 07906 141845
email: nigelpacker@ymail.com

SCALE

1:50 1:100

DATE

APRIL 2026

DESCRIPTION

PROPOSED SIDE EXTENSION
AT 5 PARK VIEW DRIVE
FOR MR A COLLETT

DRAWING NO.

2271/2

DRAWING SIZE A1