

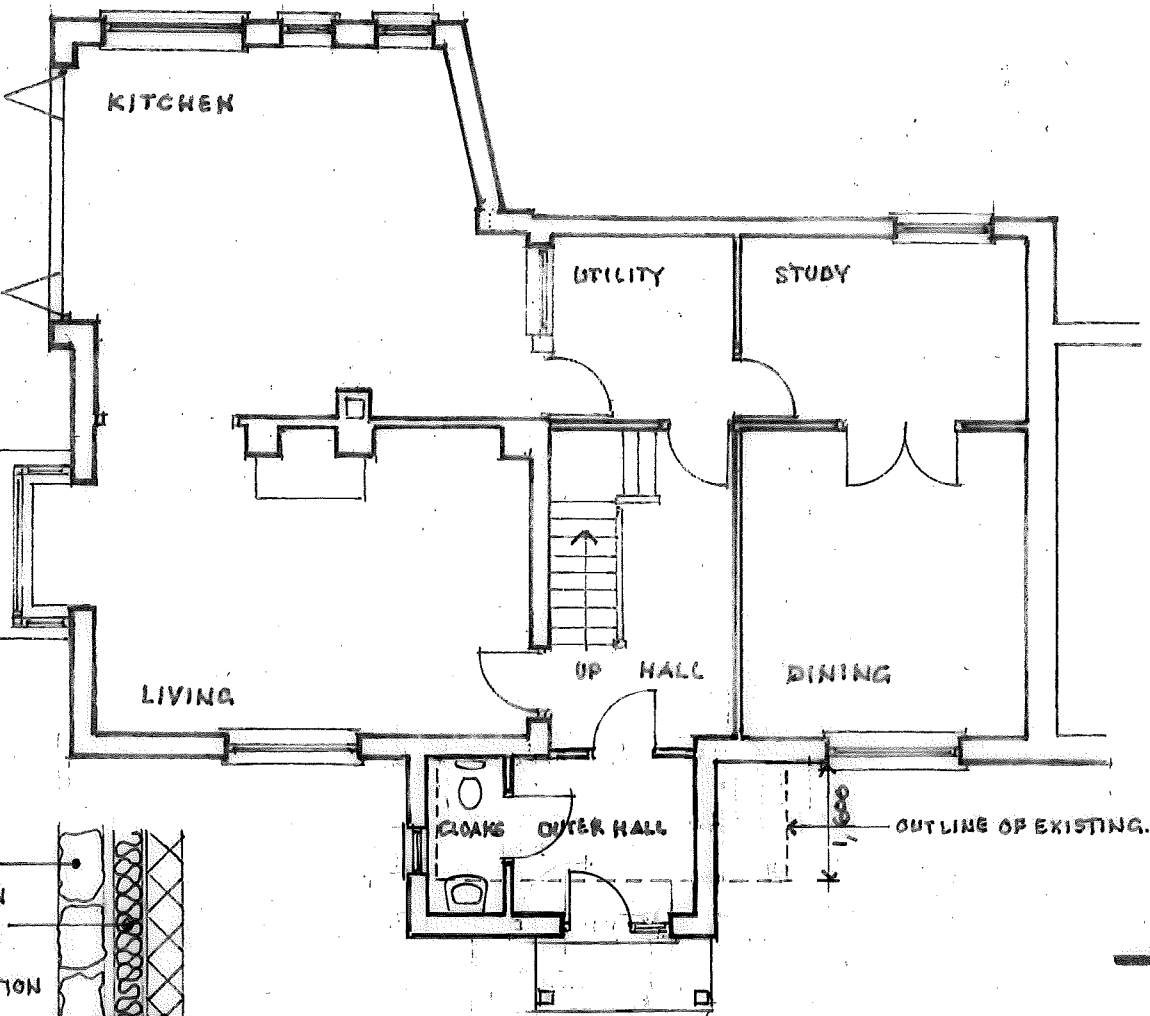


WALL SECTION

GROUND FLOOR PLAN AS PROPOSED

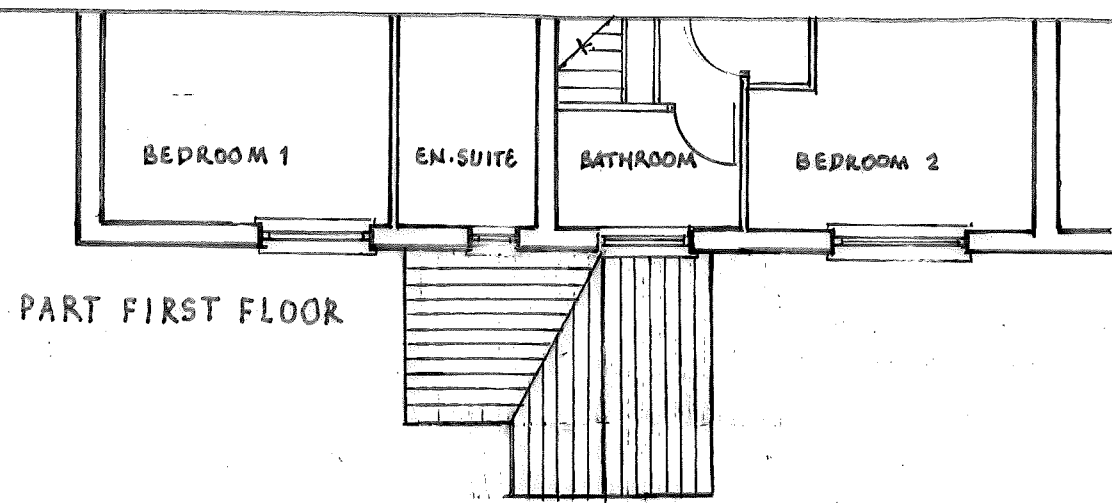

SOUTH EAST ELEVATION

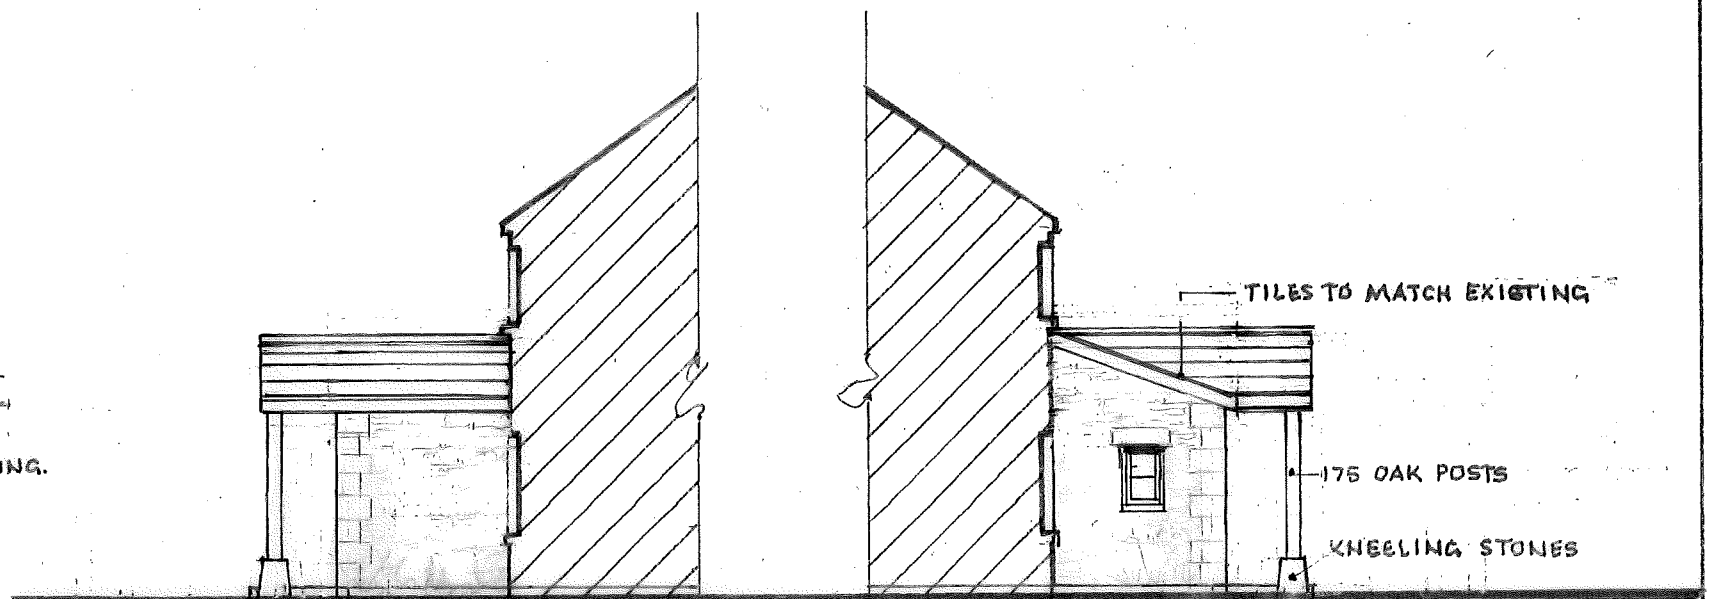


NORTH EAST ELEVATION

SOUTH WEST ELEVATION



The Old Ride
Bath Road
Bradford on Avon
Wiltshire
Tel 01225 865220
Fax 01225 666066

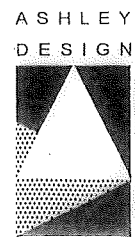

CLIENT

DOMINIC HIBBERD

PROJECT

94 BRADFORD LEIGH, BRADFORD ON AVON
BA15 2RW

DRAWING TITLE

PROPOSED PLAN & ELEVATIONS

SCALE

RMS

DATE

OCTOBER 2025

DRAWING NUMBER

1025-02

REVISIONS
A B C D E F G

All rights described in Chapter IV of the Copyright, Designs and Patents Act 1988 has been generally assigned to Ashley Design Associates. Contractors must check alterations on site. Only figured dimensions are to be worked from.