



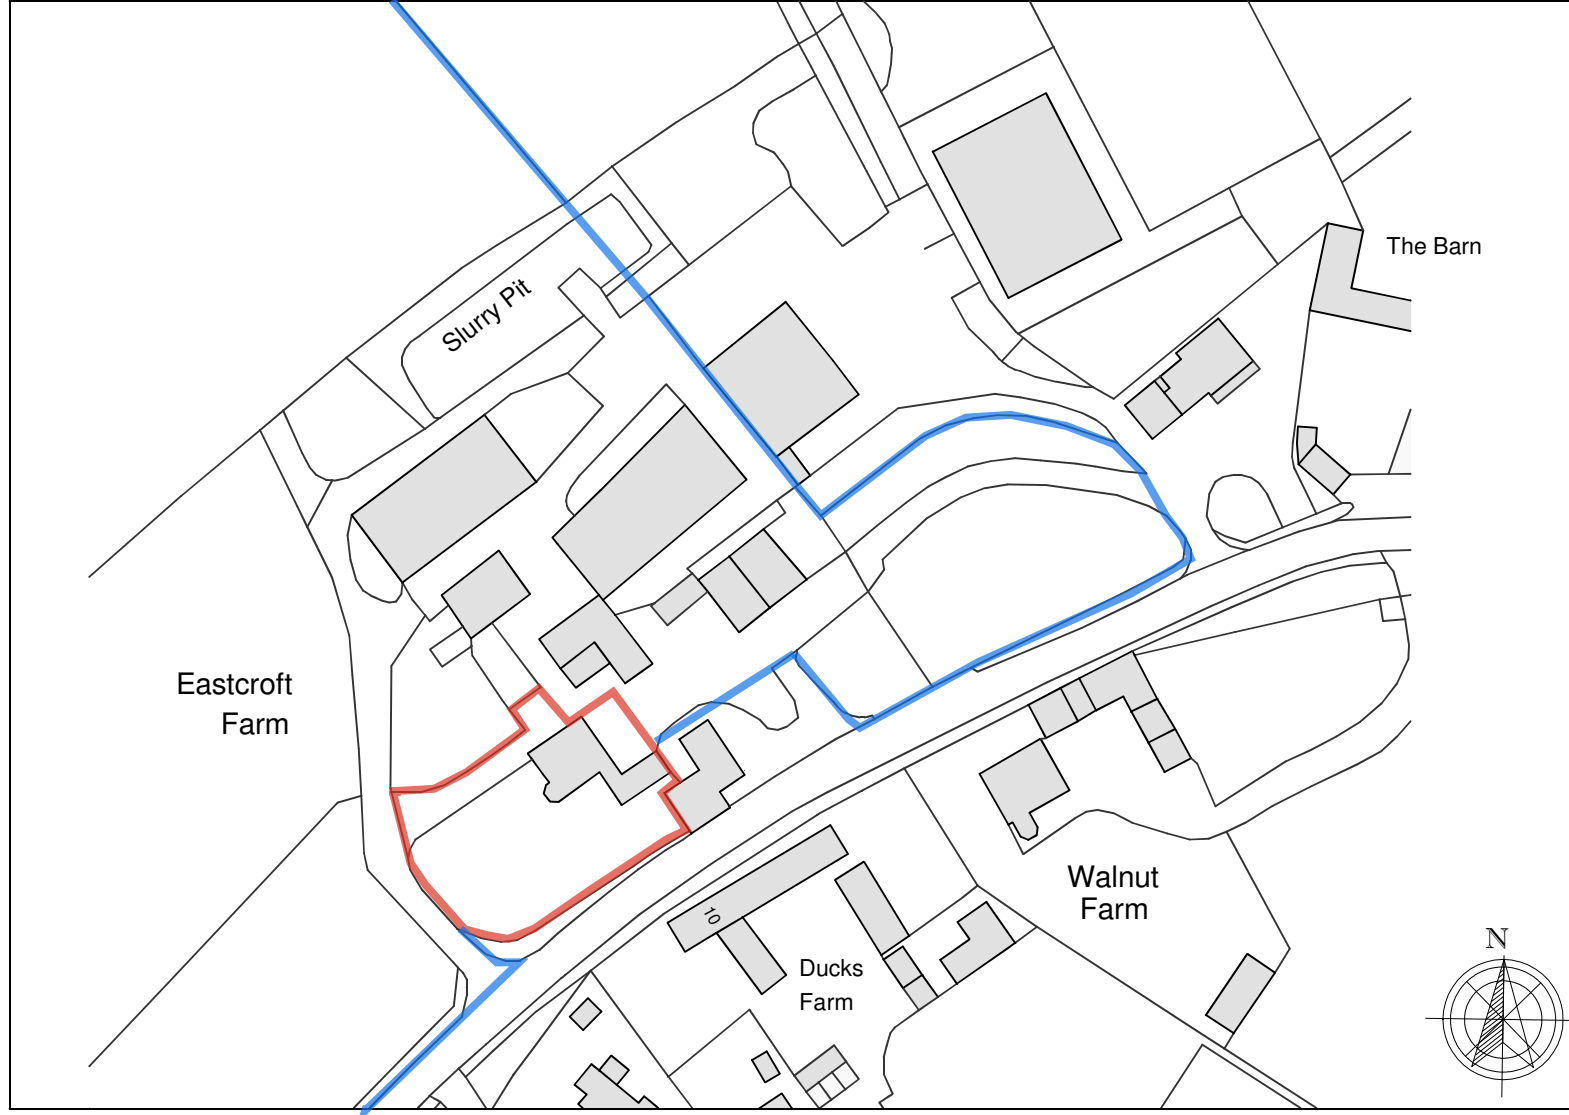

0 10m 20m 30m 40m 50m

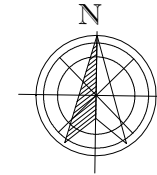

Land Development &
Planning Consultants Ltd
(0)1947 203846
www.LDP.co.uk
planning@LDP.co.uk

LD
PC

All dimensions to be checked on site. Drawings for planning purposes only. Not for construction. Reproduction of this drawing is prohibited without the consent in writing of Land Development & Planning Consultants Ltd. Site plans are registered from the Ordnance Survey plans with the permission of the Controller of Her Majesty's Stationery Office. Crown Copyright Reserved. Licence Number: 100045751.

The Studio,
82 Broadmead,
Coventry,
CV13 9NP

DATE
April, 2016

DESCRIPTION
Location Plan
SCALE:
1:1250 @ A4

PROJECT NO. 2403A
IDC
PROJECT
Dairy Garage
Extension

DRAWING No.
I