



This drawing is copyright of CLARK & MASLIN Ltd and may not be copied or reproduced without permission.

Figured dimensions are to be taken in preference to scaled dimensions.

Large scale drawings to have preference to small scale drawings.

Dimensions for fixed-in items are to be checked on site prior to manufacture.

REV	DETAIL OF REVISION	BY	DATE
A	AMENDED FOR PLANNING	EM	08/04/26

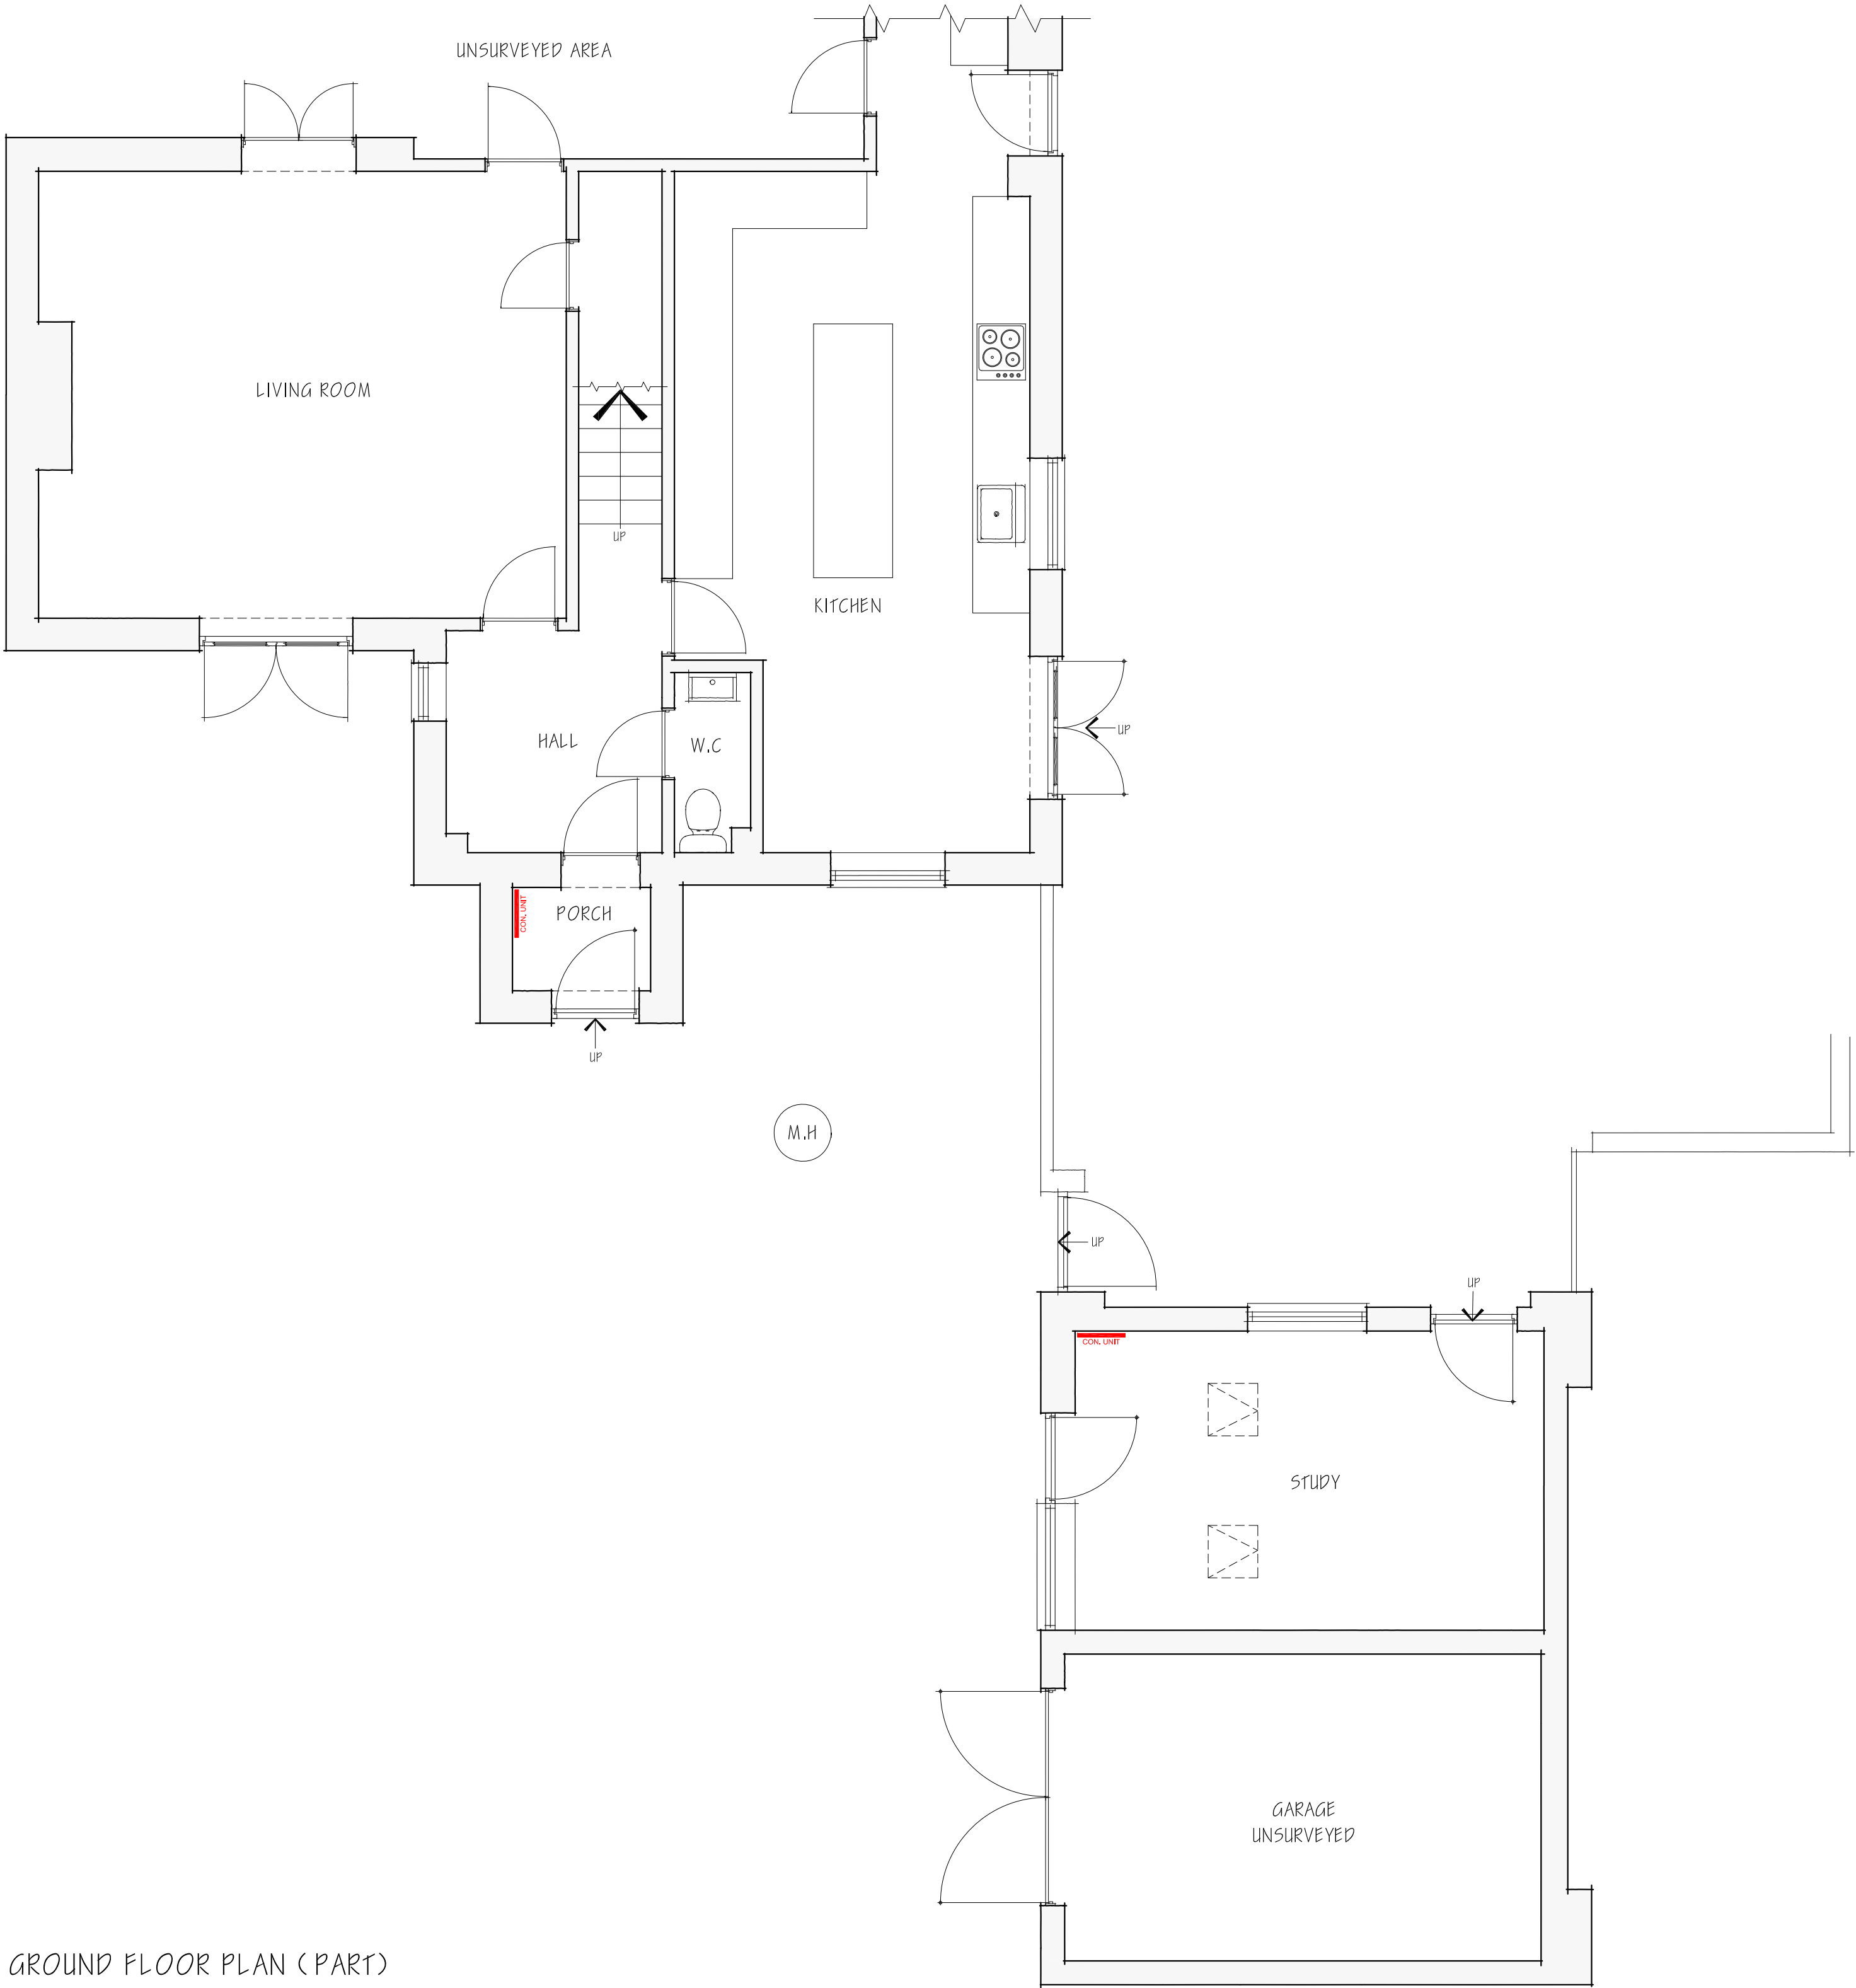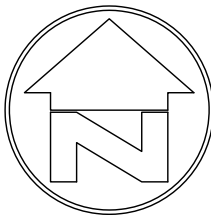

GROUND FLOOR PLAN (PART)

SURVEY DRAWING

CLARK & MASLIN

Unit 5, Charlton Business Park
Crudwell Road, Malmesbury
Wiltshire, SN16 9RU
Telephone: 01666 822911
www.clarkandmaslin.co.uk

Planning Architecture Conservation

Client

DR & MRS A JUPP

Project

PROPOSED EXTENSION & ALTERATIONS,
BRAMLEY HOUSE, CRUDWELL,
MALMESBURY, WILTSHIRE, SN16 9EH

Description

EXISTING GROUND FLOOR PLAN (PART)

Scale	PG Size	Drawn	Date
1:50	A1	-	MAR '26

Drawing No.	Revision
5880/01	A