


INDICATIVE

key:-	
ch	ceiling height
fl	Floor level relative to external survey
h	head height from floor
in	inversion heater
min	minimum height from floor
max	maximum height from floor
s	sill height from floor
u/s	height to underside

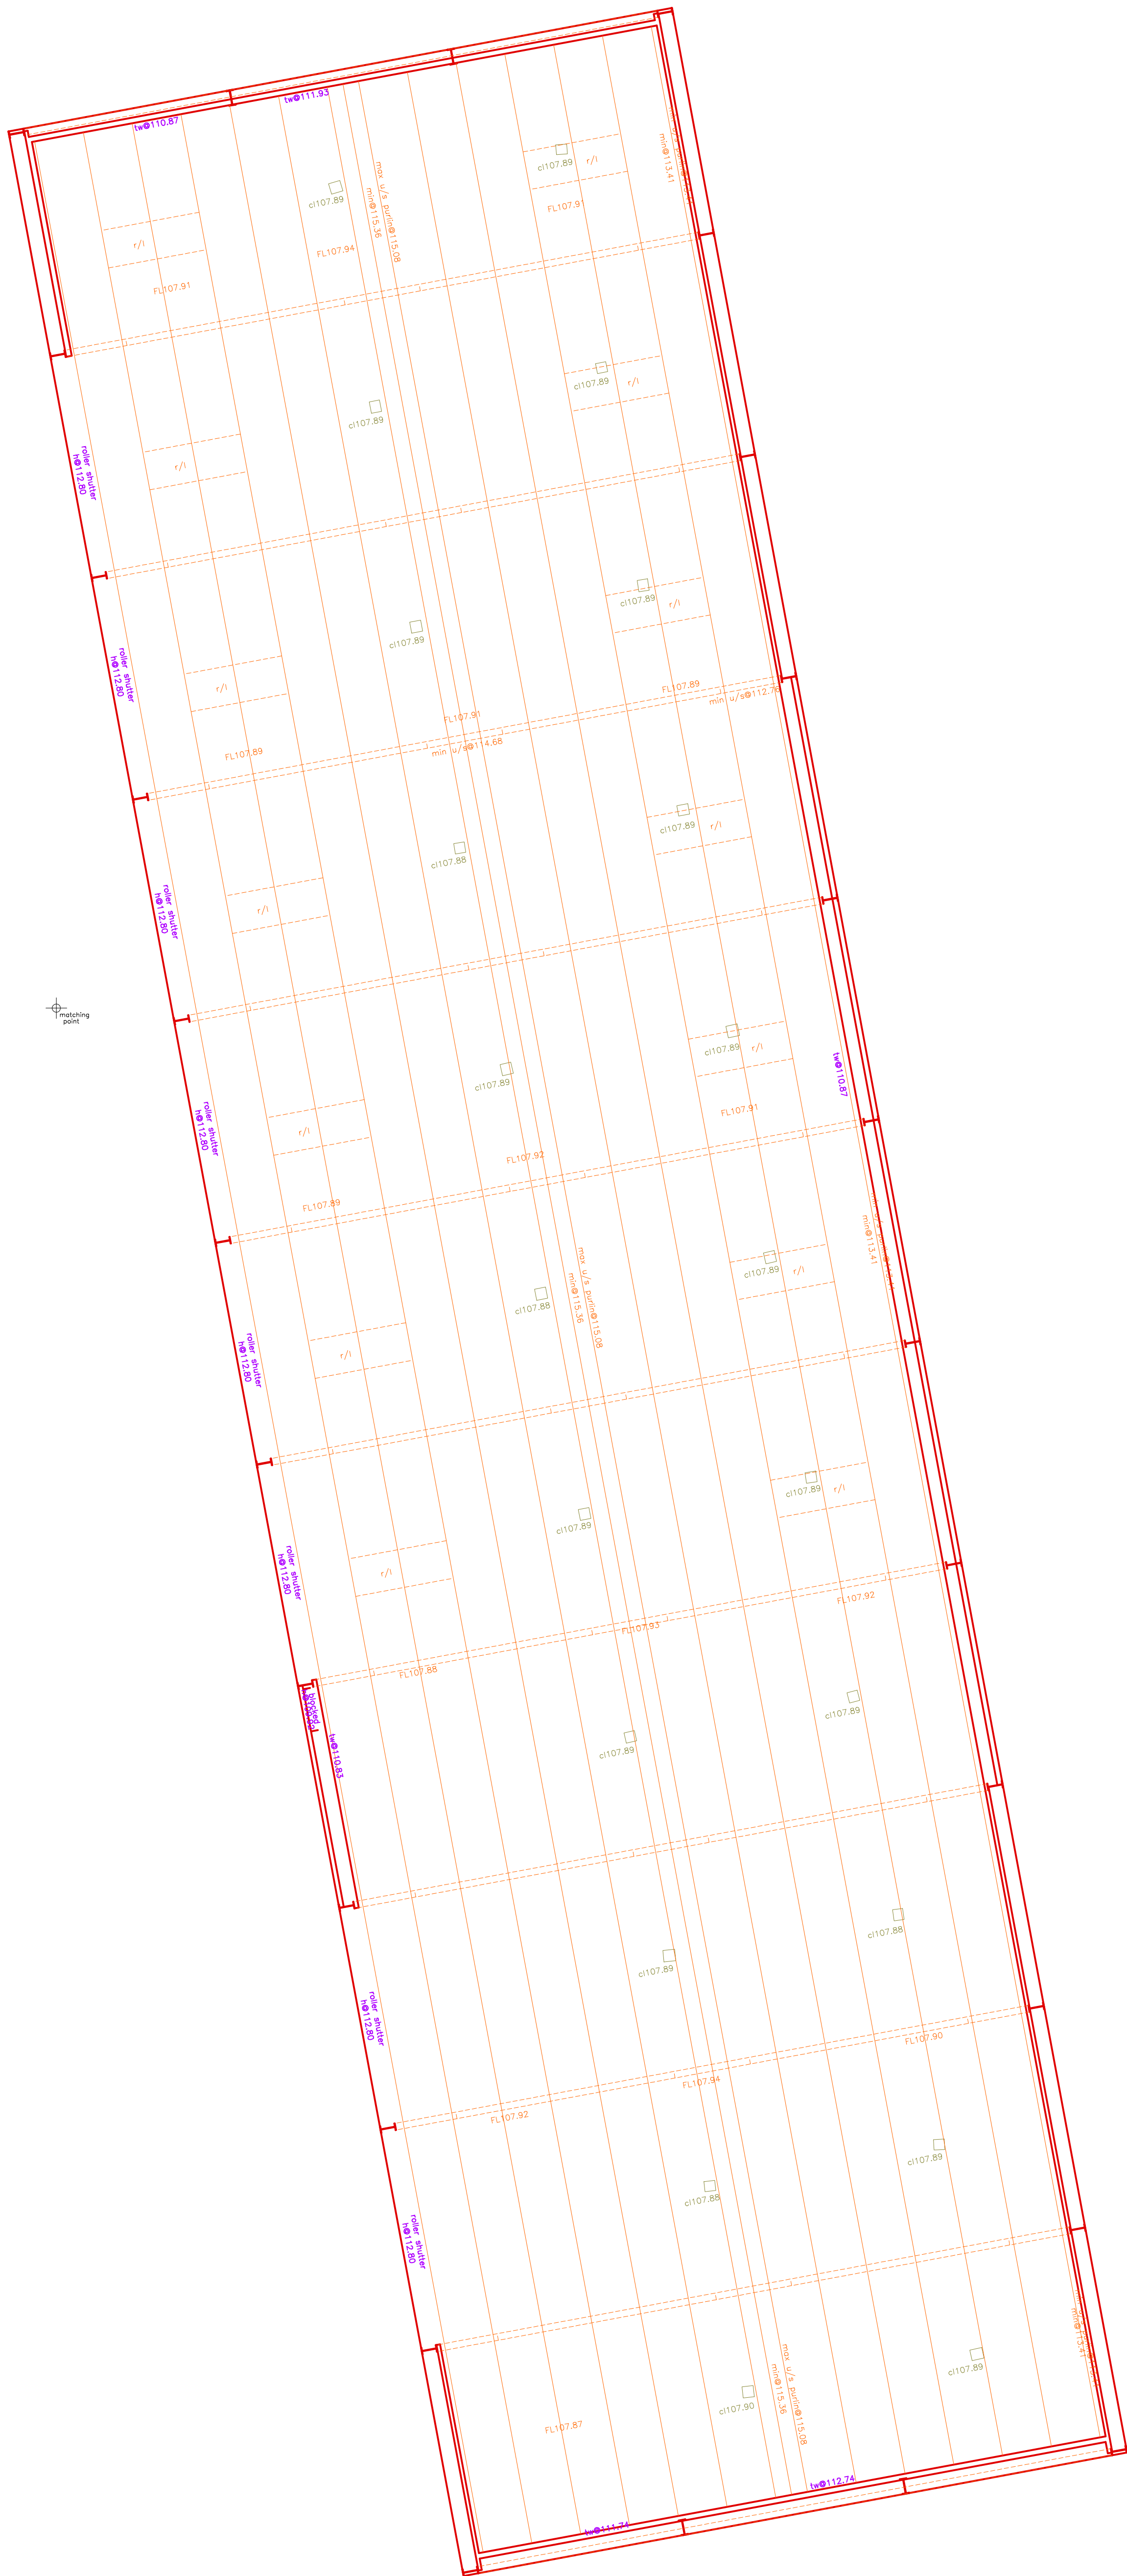

matching point

NOTES:
LEVELS RELATE TO BS DATUM
ALL DIMENSIONS & LEVELS SHOWN IN METRES
ON SITE DIMENSION ACCURACY IS TAKEN RELATIVE TO THE PRINTED SCALE AND SHOULD BE CHECKED ON SITE WHERE OF CRITICAL IMPORTANCE

P STUBBINGTON LAND SURVEYS LTD

NORTH WINDS
LDWERS LANE
BISHOPS WALTHAM
SOUTHAMPTON
HAMPSHIRE
SO32 1AS
TEL : 023 8060 1876
MOBILE:-
07973 348165
EMAIL:-
PAUL@PSLANDSURVEYS.COM

CLIENT:- RUSHALL ORGANICS

CONTRACT:- RUSHALL ORGANICS
PEWSEY
WILTSHIRE

TITLE:- FLOOR PLANS

SCALE:- 1:100 @A1

DRAWING NO. 12358/02

DATE:- MARCH 2026

SURVEYOR:- SD

