




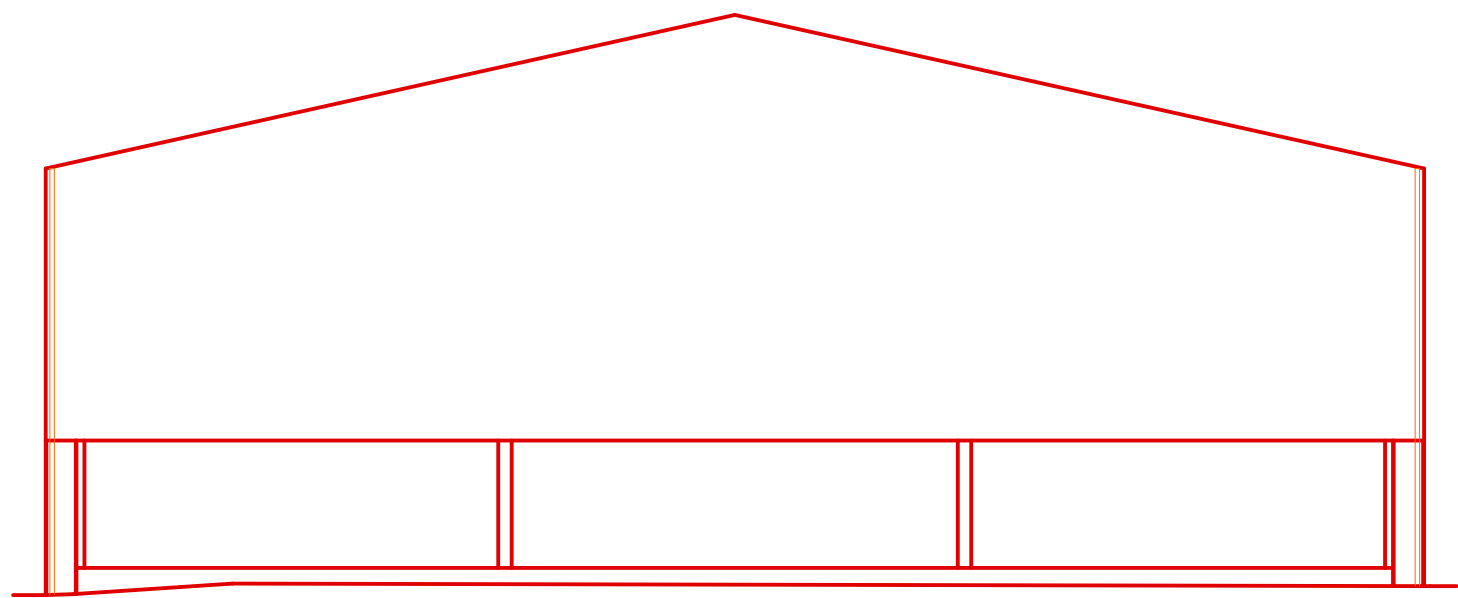


106.0m DATUM
NORTH ELEVATION

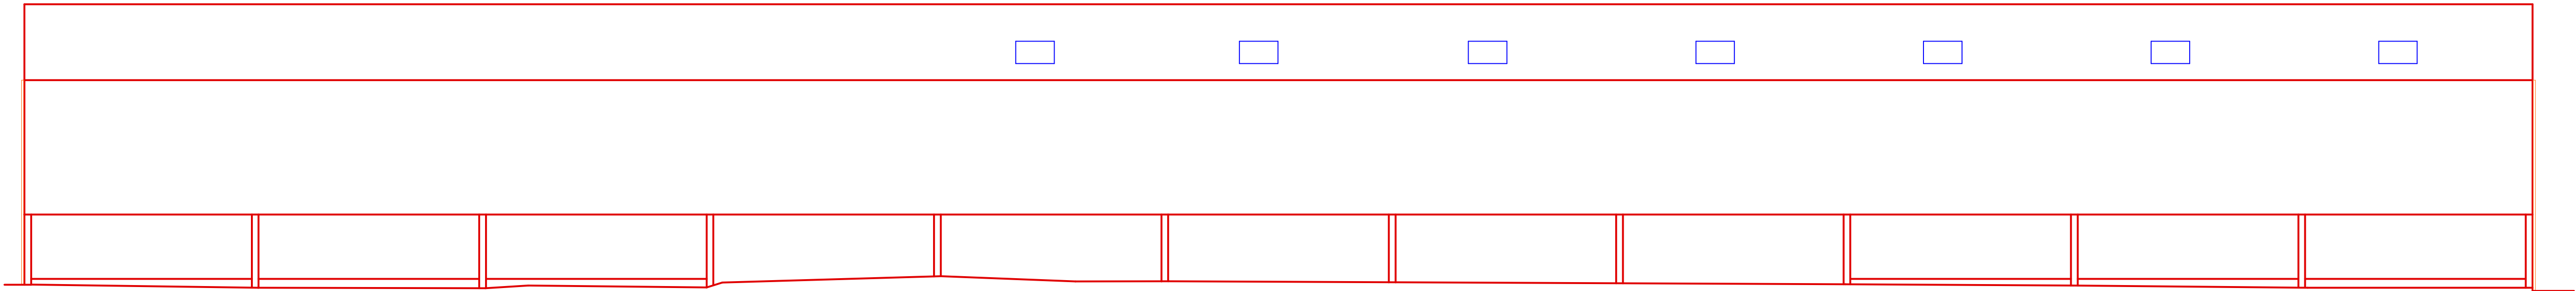


106.0m DATUM
EAST ELEVATION

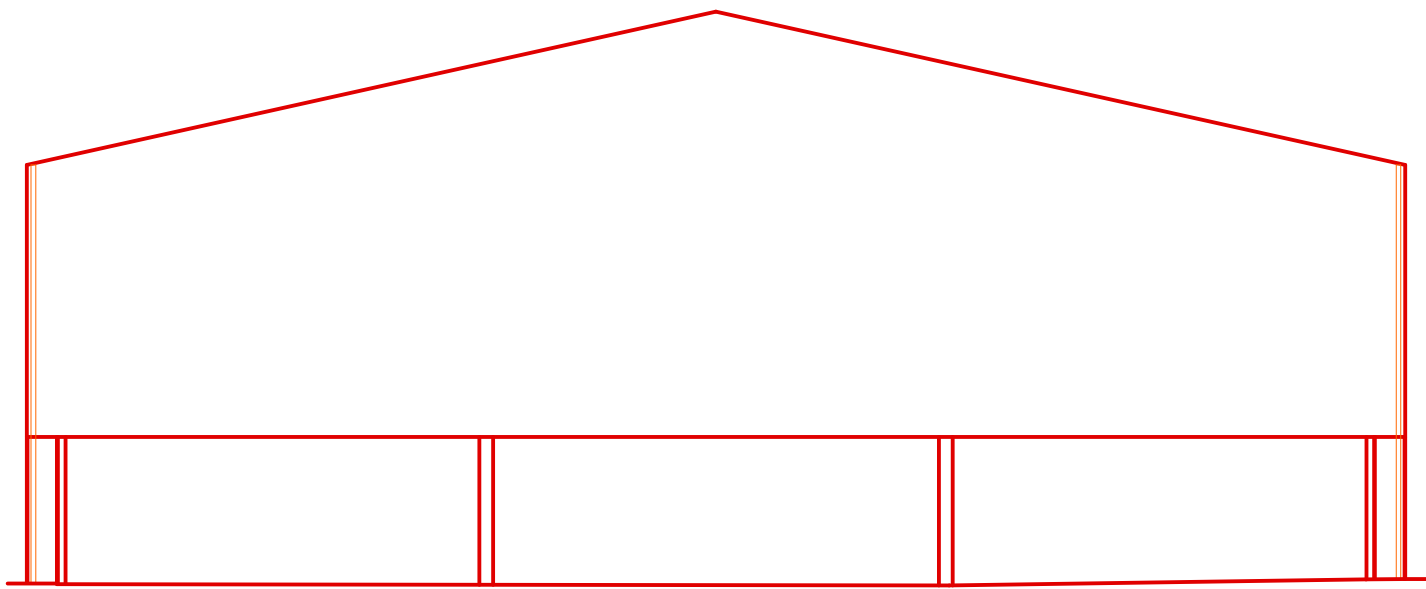

106.0m DATUM
SOUTH ELEVATION

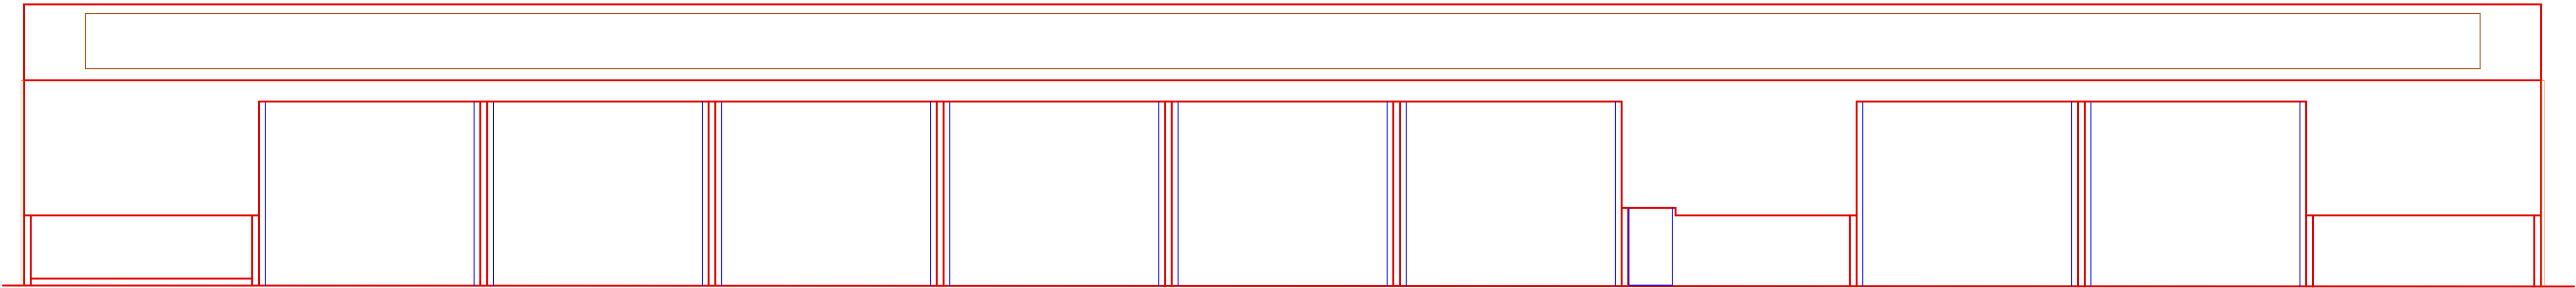

106.0m DATUM
WEST ELEVATION

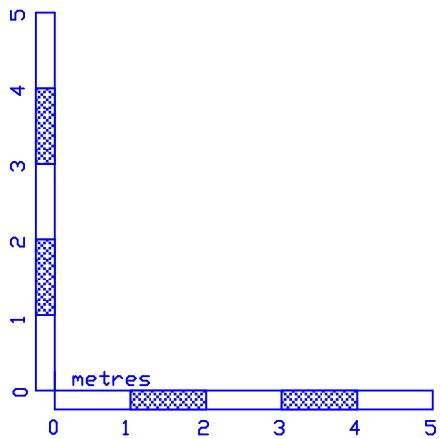

NOTES:
LEVELS RELATE TO D.S. DATUM
ALL DIMENSIONS & LEVELS SHOWN IN METRES
ON SITE DIMENSION ACCURACY IS TAKEN RELATIVE TO
THE PRINTED SCALE AND SHOULD BE CHECKED ON SITE
WHERE OF CRITICAL IMPORTANCE

**P STUBBINGTON
LAND SURVEYS LTD**

NORTH WINDS
LOWER LANE
BISHOPS WALTHAM
SOUTHAMPTON
HAMPSHIRE
SO32 1AS

TEL : 023 8060 1876

MOBILE: -
07973 348165

EMAIL: -
PAUL@PSLANDSURVEYS.COM

CLIENT: - RUSHALL ORGANICS

CONTRACT: - RUSHALL ORGANICS
PEWSEY
WILTSHIRE

TITLE: - ELEVATIONS

SCALE: - 1:100 @A1

DRAWING NO. 12358/03

DATE: - MARCH 2026

SURVEYOR: - SD