




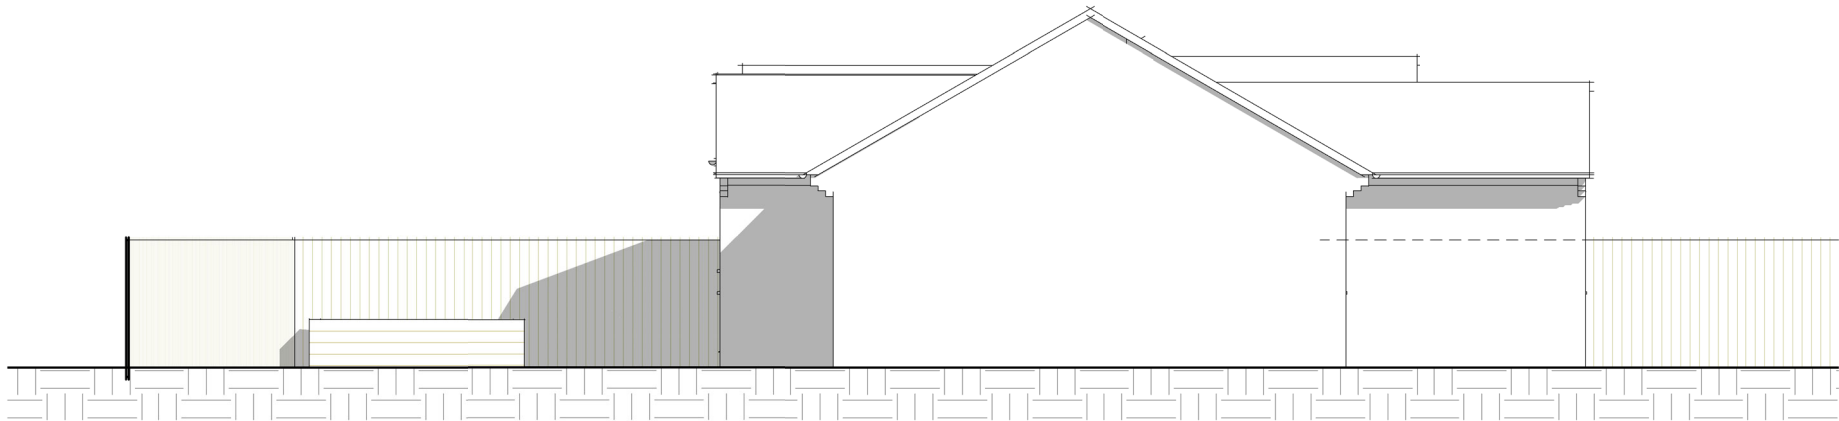

North East Elevation - As Existing
1 : 100

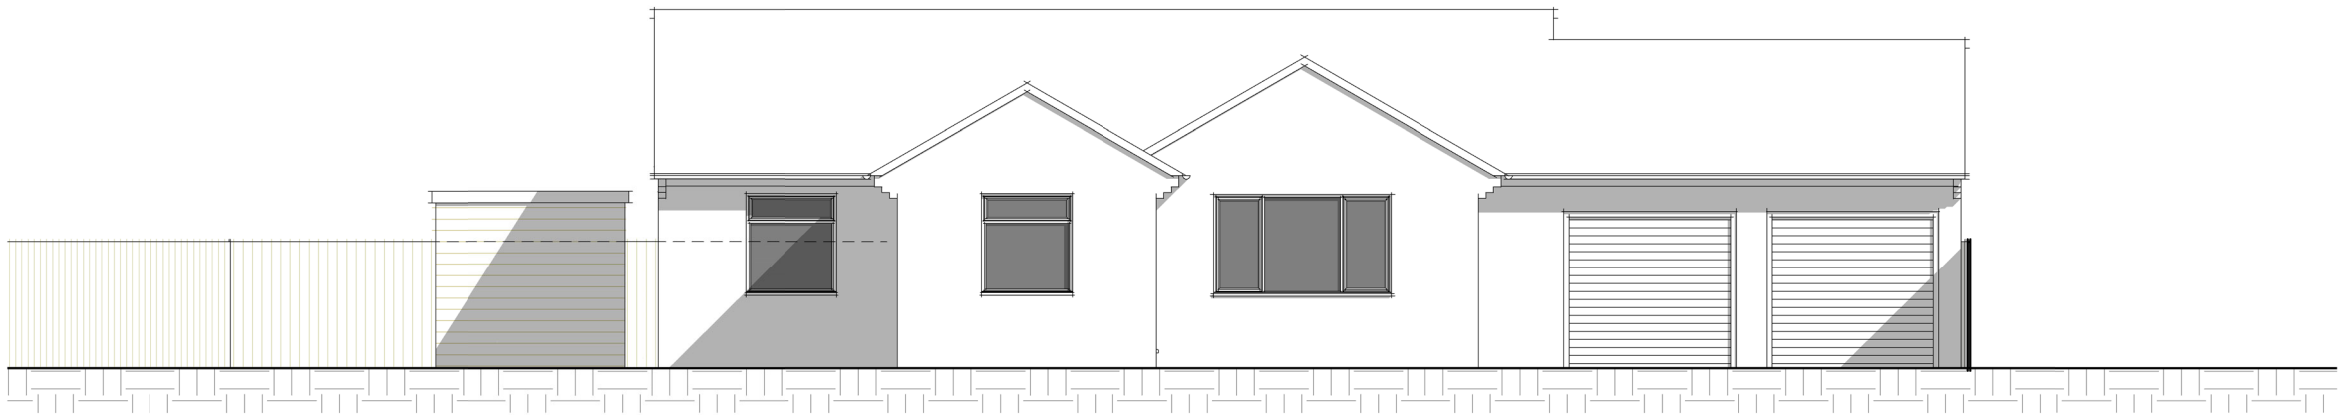

North West Elevation - As Existing
1 : 100

 

DISABILITY IMPROVEMENTS

Finishes - Existing House		
Walls	-- -- --	initiation stone walling
Windows	-- -- --	White and brown Upvc
Doors	-- -- --	Composite and Upvc
Roof	-- -- --	Profiled concrete roof tiles
Rainwater	-- -- --	Black plastic

DRAWING NUMBER PREFIXED WITH
EX = EXISTING DRAWING, NOT TO BE SCALED EXCEPT FOR PLANNING PURPOSES, BASED ON INFORMATION PROVIDED BY:
[Checker](#)
SK = SKETCH DRAWING, INFORMAL DRAWING, NOT FOR OFFICIAL USE, NOT TO BE USED FOR PLANNING PURPOSES, NOT TO BE SCALED.
PL = DRAWING TO ACCOMPANY A PLANNING APPLICATION, CAN BE SCALED FOR PLANNING PURPOSES ONLY, NOT FOR CONSTRUCTION(NFC).
BR = DRAWING FOR A BUILDING REGULATION APPLICATION AND APPROVAL ONLY, USE GIVEN DIMESNSION ONLY, NOT TO BE SCALED, NFC.
WD = WORKING DRAWING, INCLUDES ADDITIONAL DETAIL OVER AND ABOVE BR DESIGNATION, USE GIVEN DIMENSION ONLY, NOT TO BE SCALED.

PROJECT TITLE:
EXTENSION AND ALTERATIONS
12 LACEMAKERS, MALMSEBURY,
SN16 9XS
for A NEWTON
DRAWING:
ELEVATIONS SH 1- AS EXISTING

SCALE @ A3
1 : 100
DATE:
MAR'26
DRAWN BY
CR

HALZAC DESIGN LTD
ARCHITECTURAL DESIGN SERVICE
1 Whitgift Cl, Grange Park, Swindon. SN5 6HQ
halzacdesign@icloud.com 07801070166

JOB NUMBER: DRAWING NUMBER: REV:

25-043 PL103 A

LATEST REVISION: REVA Date 407/04/26 Updates for planning