



REV	DETAIL OF REVISION	BY	DATE
-----	--------------------	----	------

 

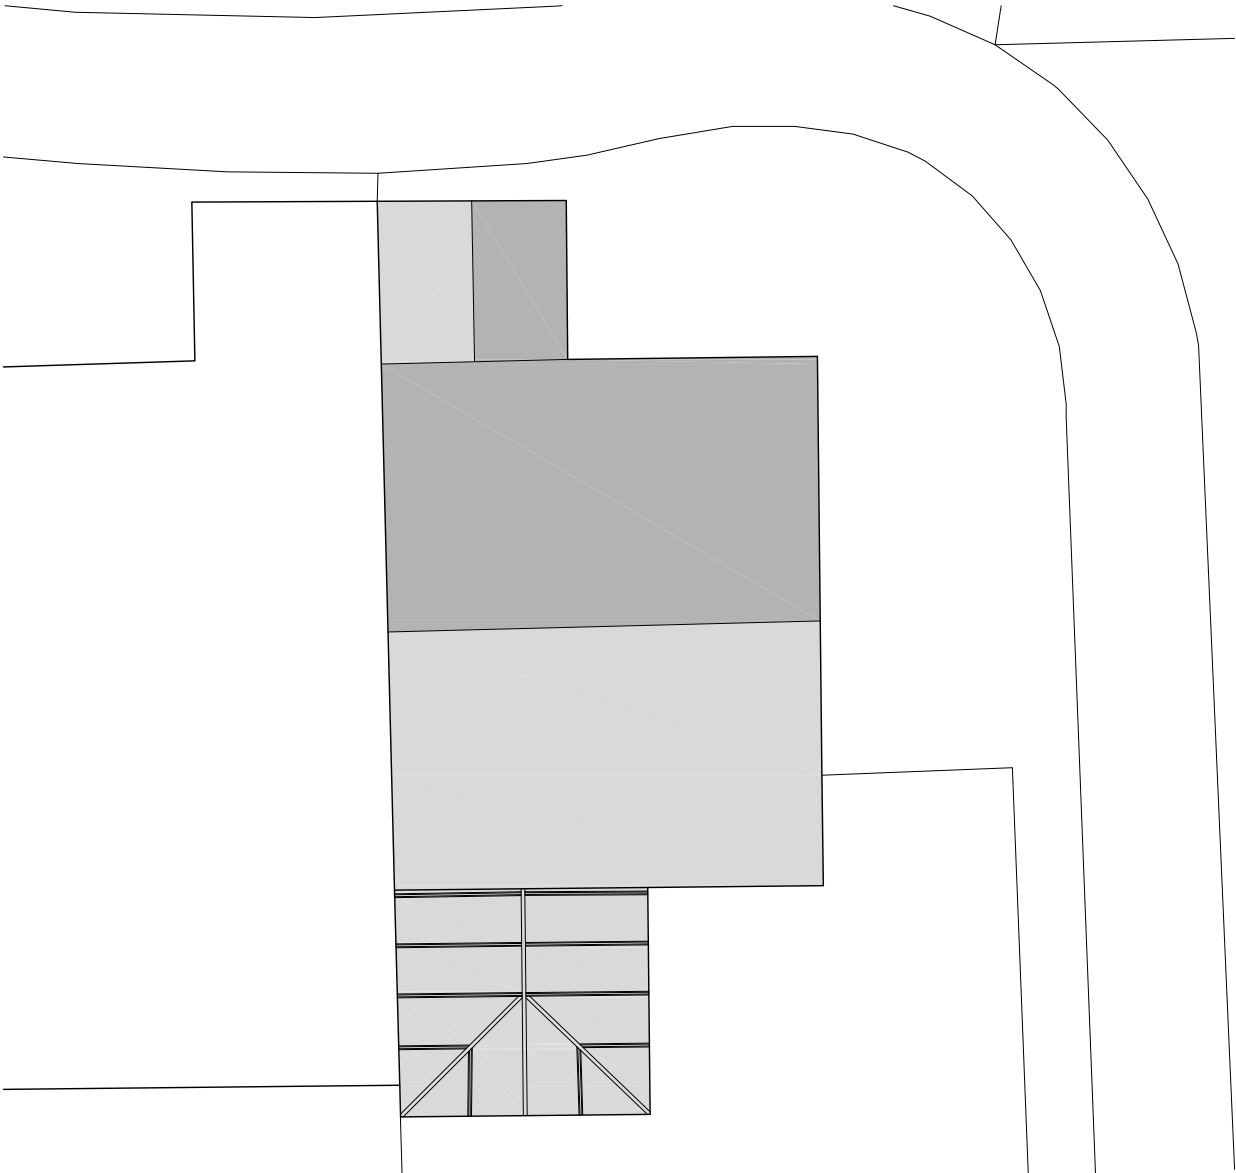

CLARK & MASLIN

Unit 5, Charlton Business Park
Crudwell Road, Malmesbury
Wiltshire, SN16 9RU
Telephone: 01666 822911

Planning Architecture Conservation

Client MR & MRS GOULDING		Document Type SURVEY DRAWING	
Project PROPOSED EXTENSION & ALTERATIONS 1 WEAVERS CLOSE, CHIPPENHAM, WILTSHIRE, SN14 0GA		Scale 1:100	PG Size A4
Description EXISTING ROOF PLAN		Date APR '26	Drawn -
		Drawing No 5801/04	Revision -