





EXISTING FRONT ELEVATION

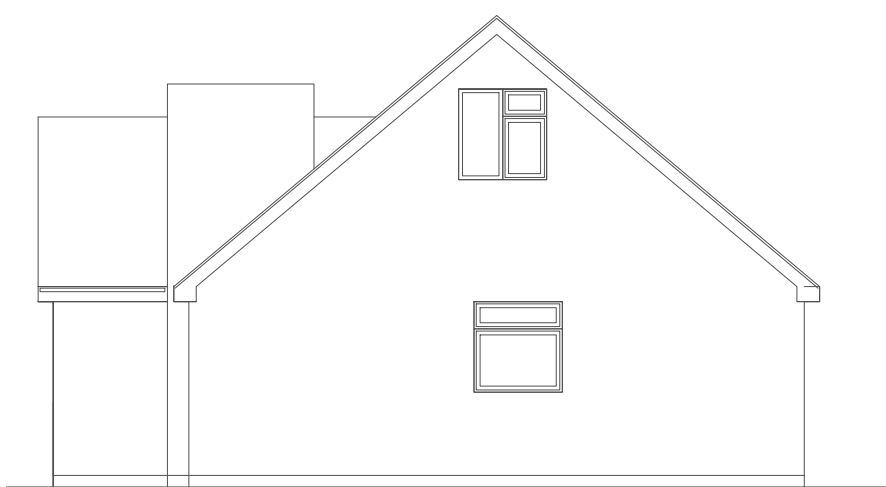

EXISTING SIDE ELEVATION

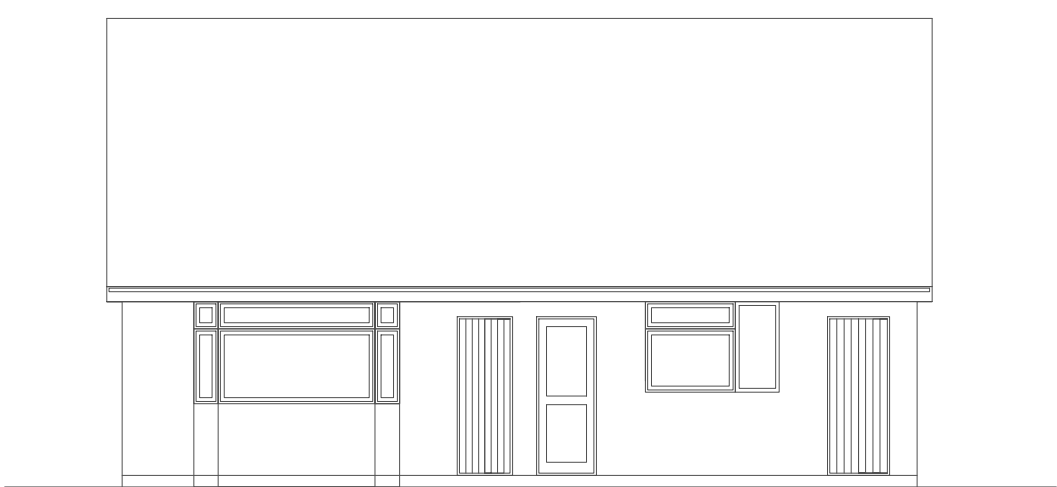


EXISTING REAR ELEVATION




EXISTING SIDE ELEVATION



PROPOSED FRONT ELEVATION

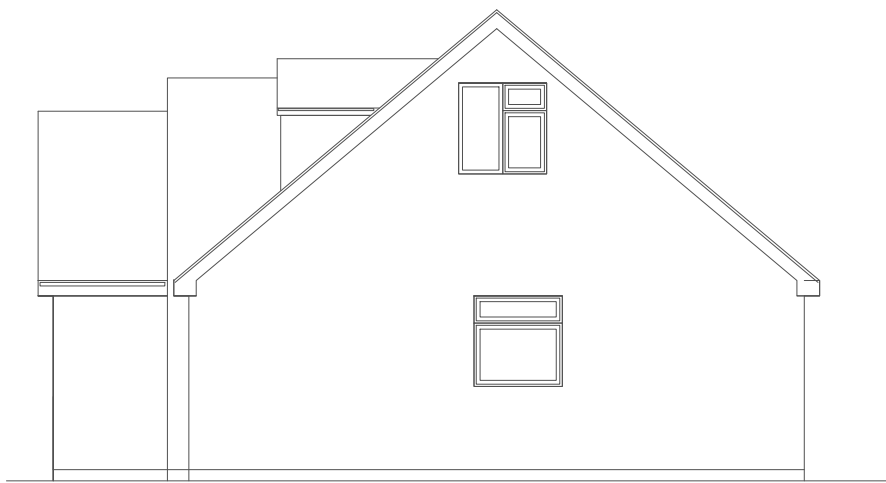


PROPOSED SIDE ELEVATION

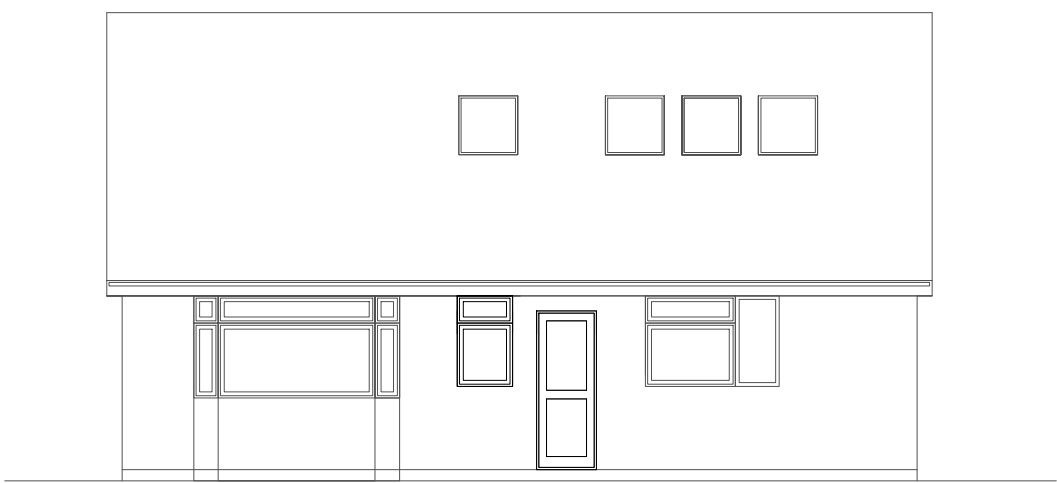

PROPOSED REAR ELEVATION



PROPOSED SIDE ELEVATION

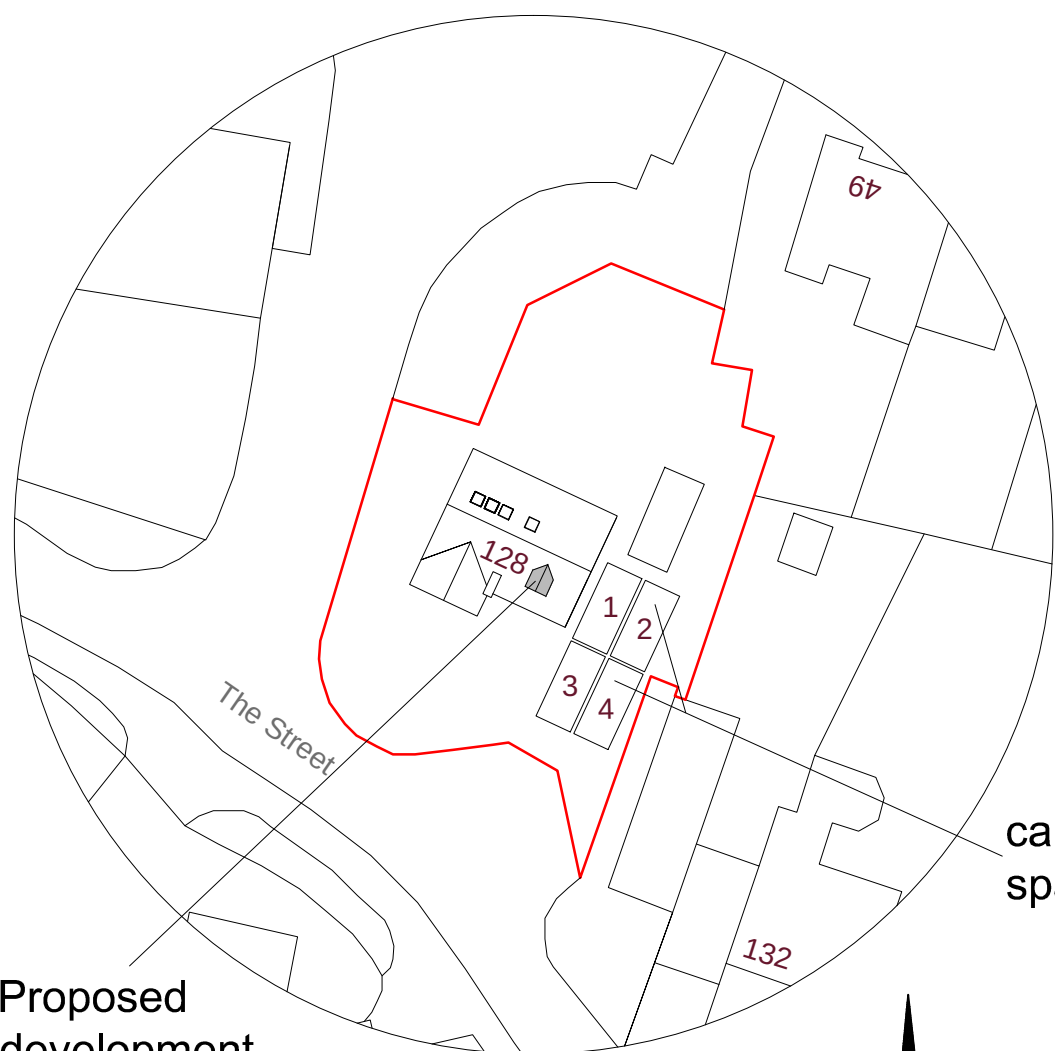

Proposed development.




Block Plan Scale 1:500




car pa
space:




Location Plan Scale 1:1250

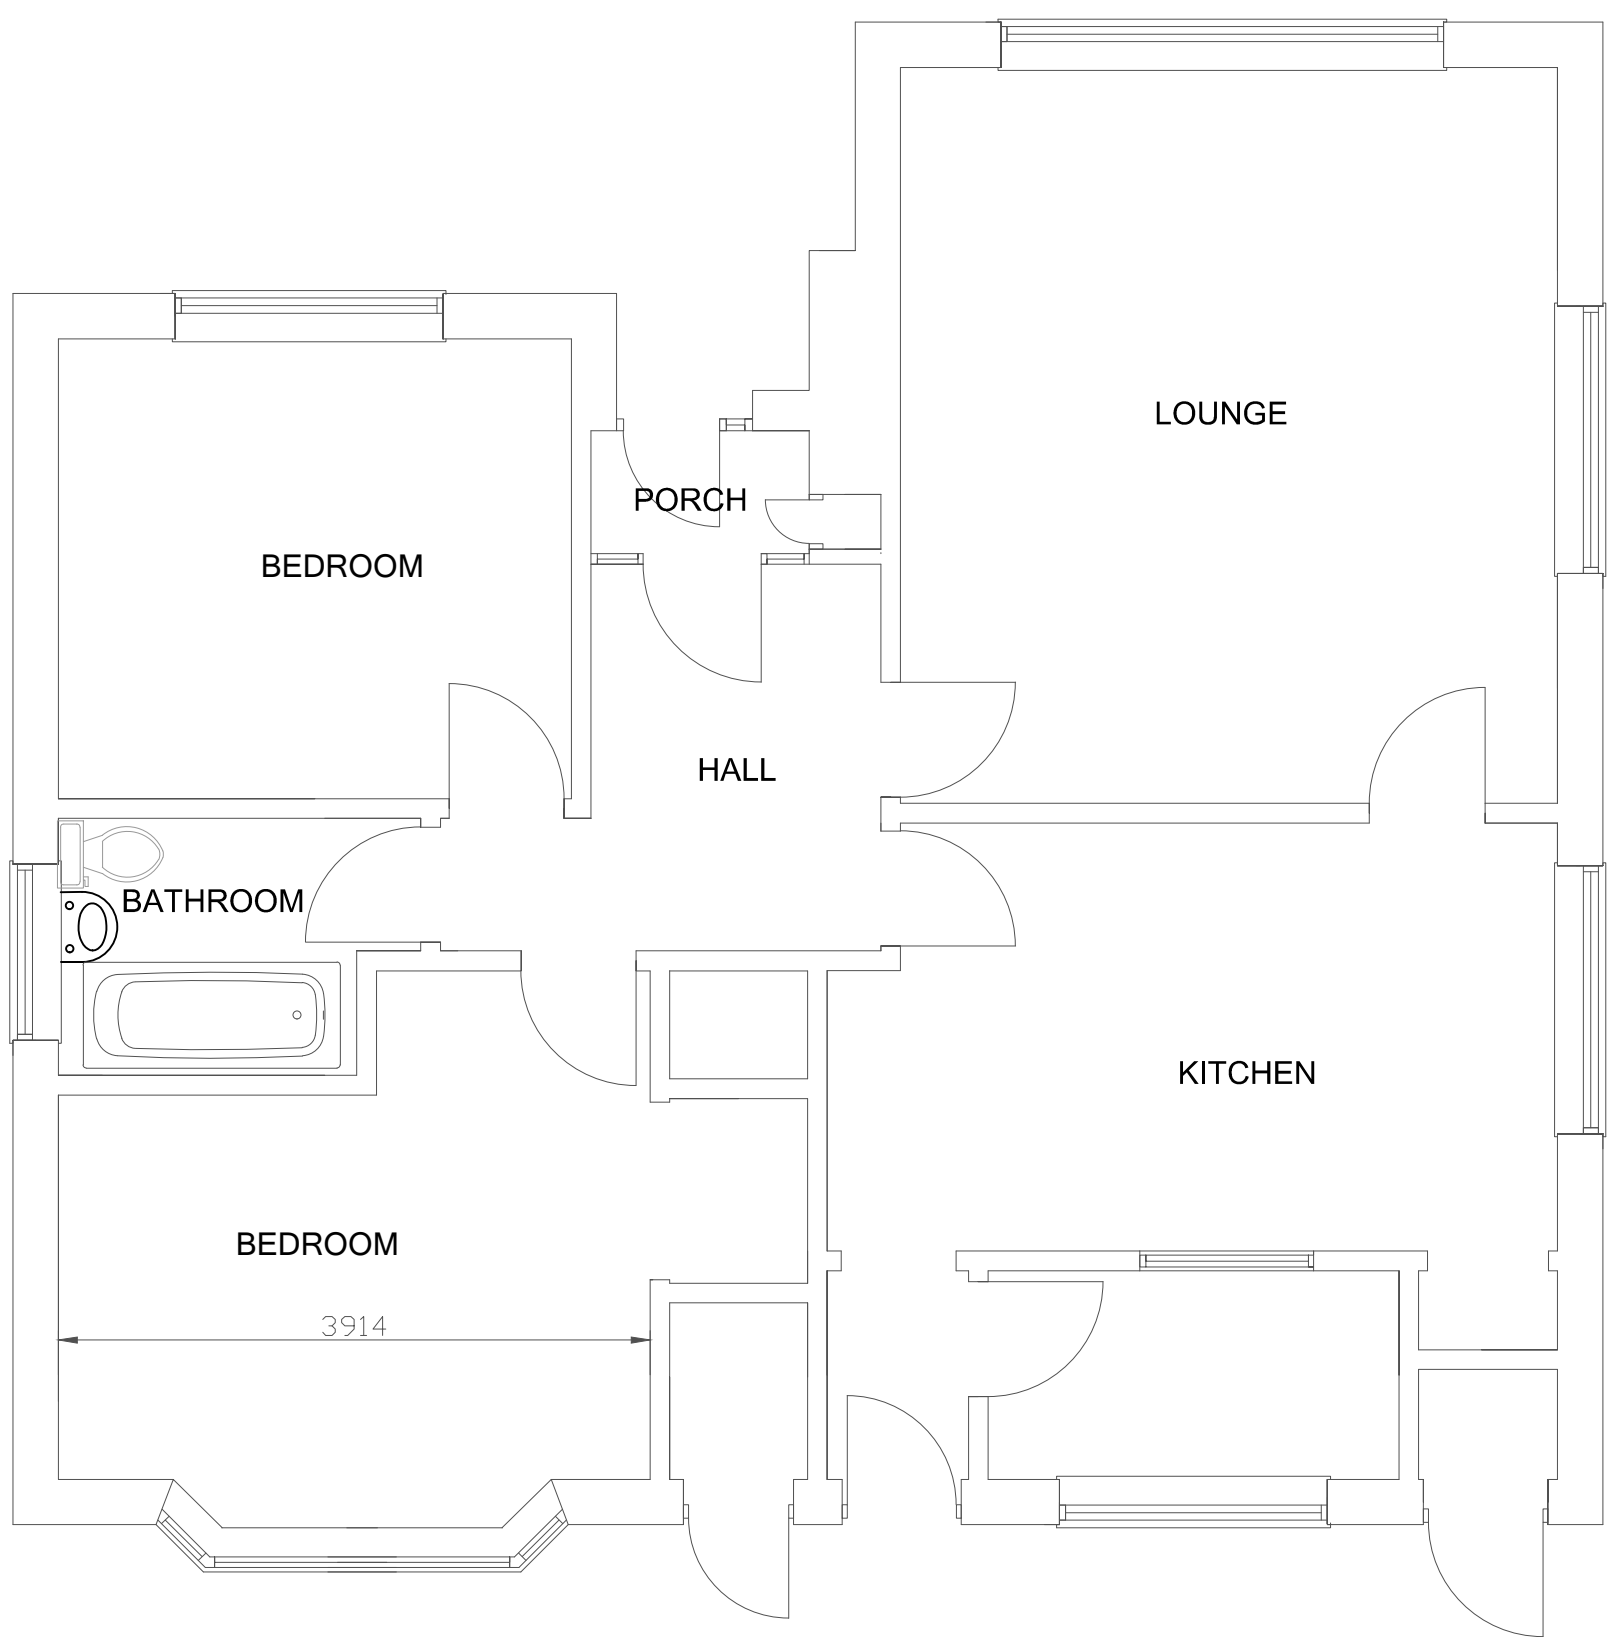


EXISTING GROUND FLOOR PLAN 1:50

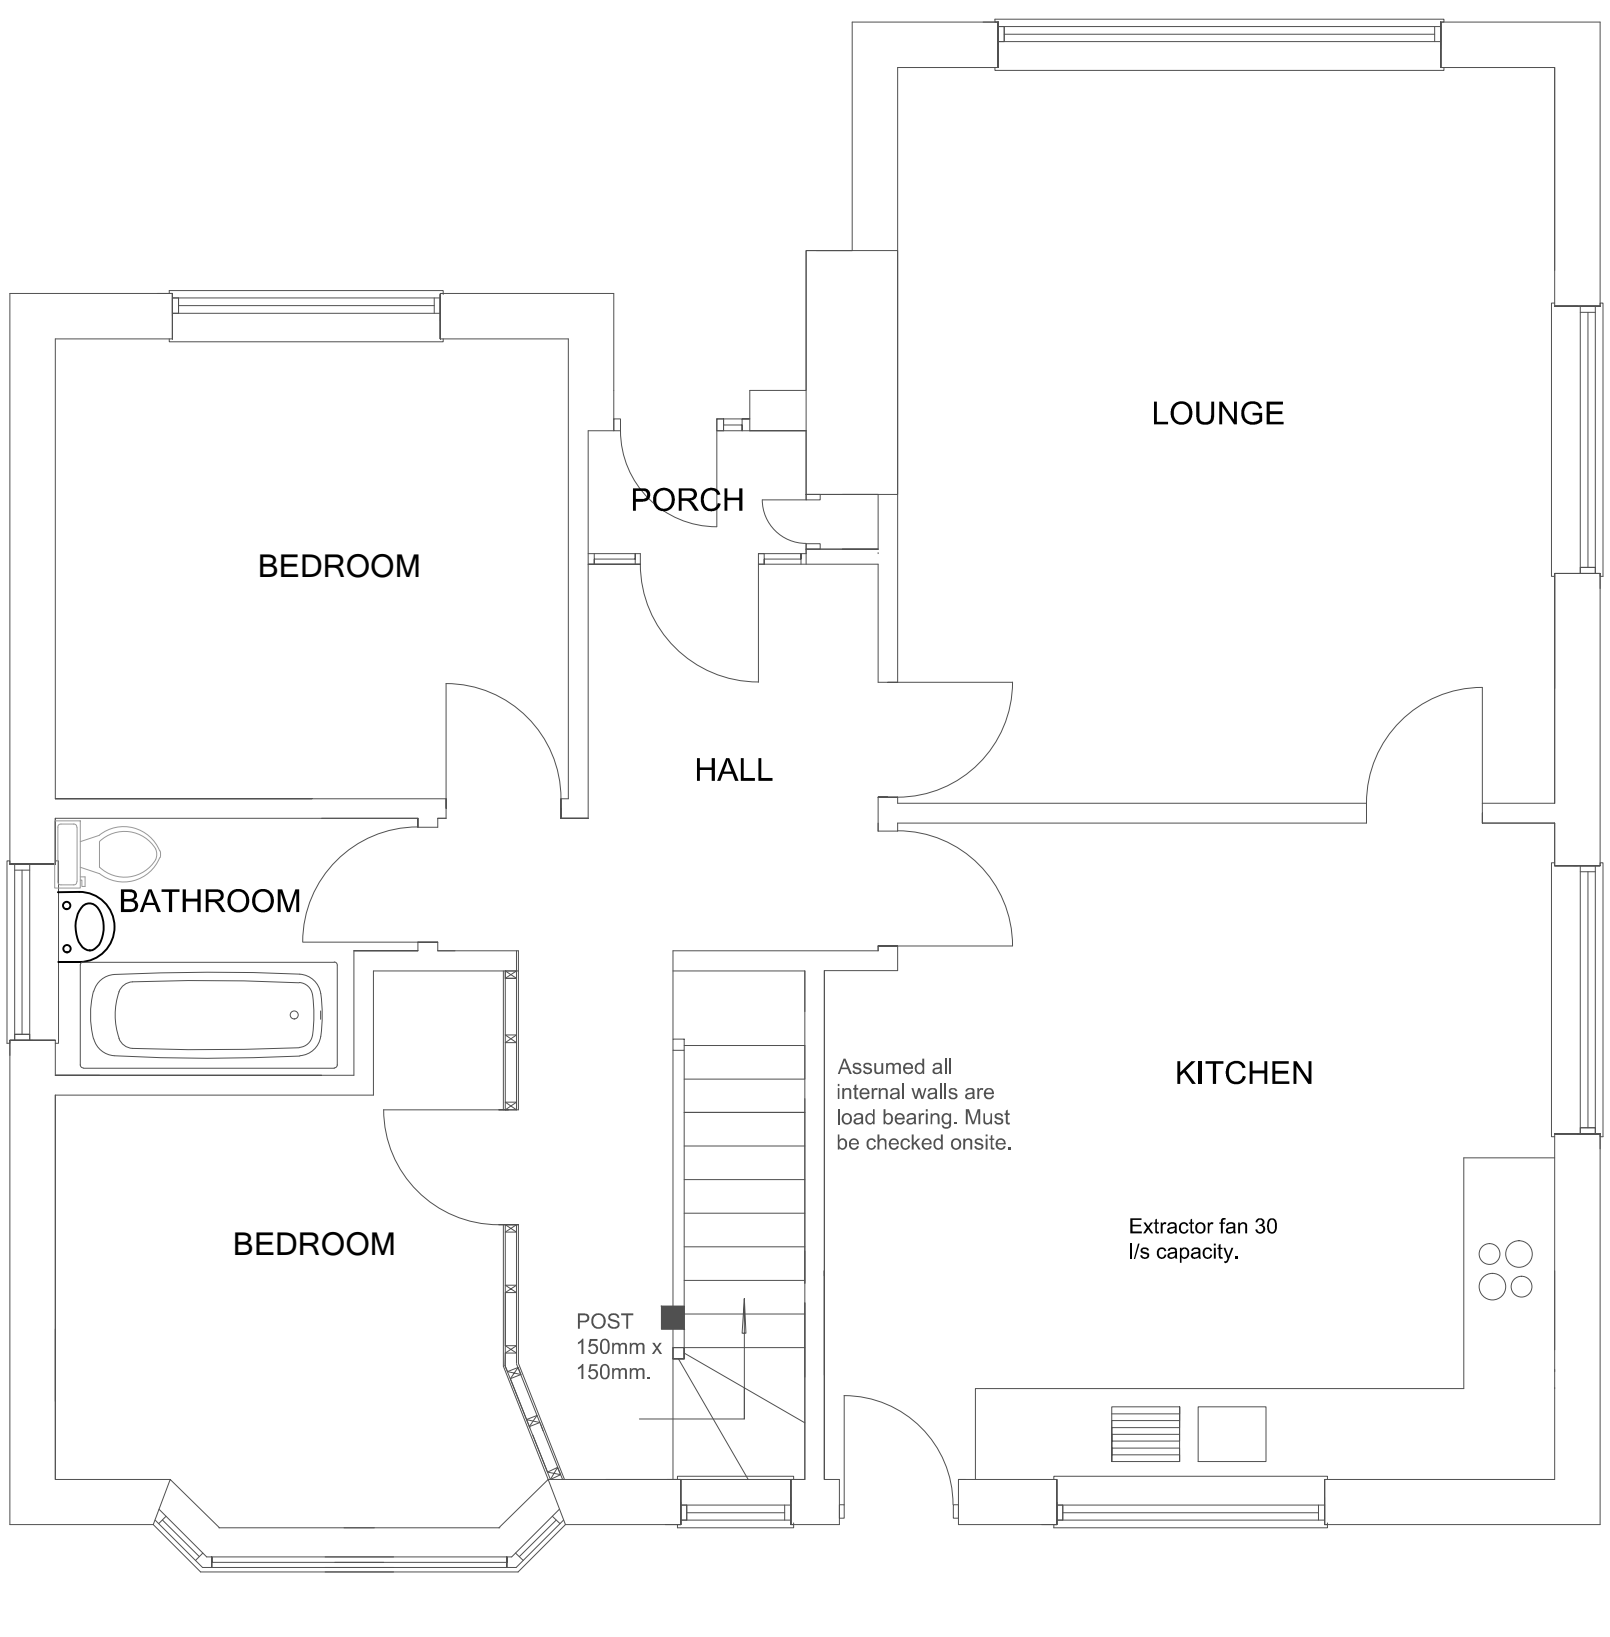


PROPOSED GROUND FLOOR PLAN 1:50

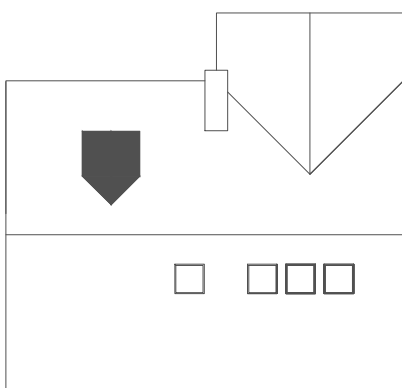

Proposed
Roof plan
Scale 1:200

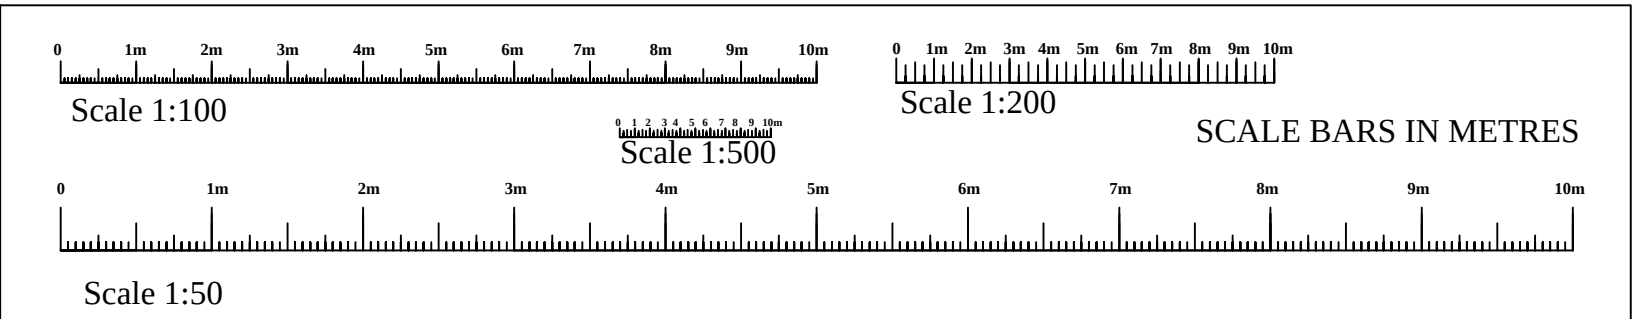

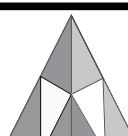client		Mr Cottrell	
SITE ADDRESS		128 The Street Broughton Gifford SN12 8PH	
PROJECT Proposed Loft Conversion and dormer.			
		Phil Rand Cherry Tree House Clardon lane Purton, Wiltshire SN5 4HN TEL 01793 771128	
RAND PLANNING CONSULTANCY LTD			
Drawn by	Phil Rand	Drawing No	01
Scales	1:500 1:100 1:50	Date	18th February 2026
		Paper size	A1