

This drawing is copyright of CLARK & MASLIN Ltd and may not be copied or reproduced without permission.

Figured dimensions are to be taken in preference to scaled dimensions.


Large scale drawings to have preference to small scale drawings.

Dimensions for fixed-in items are to be checked on site prior to manufacture.


REV	DETAIL OF REVISION	BY	DATE
A	AMENDED FOR PLANNING	EM	08/04/26



SOUTH ELEVATION

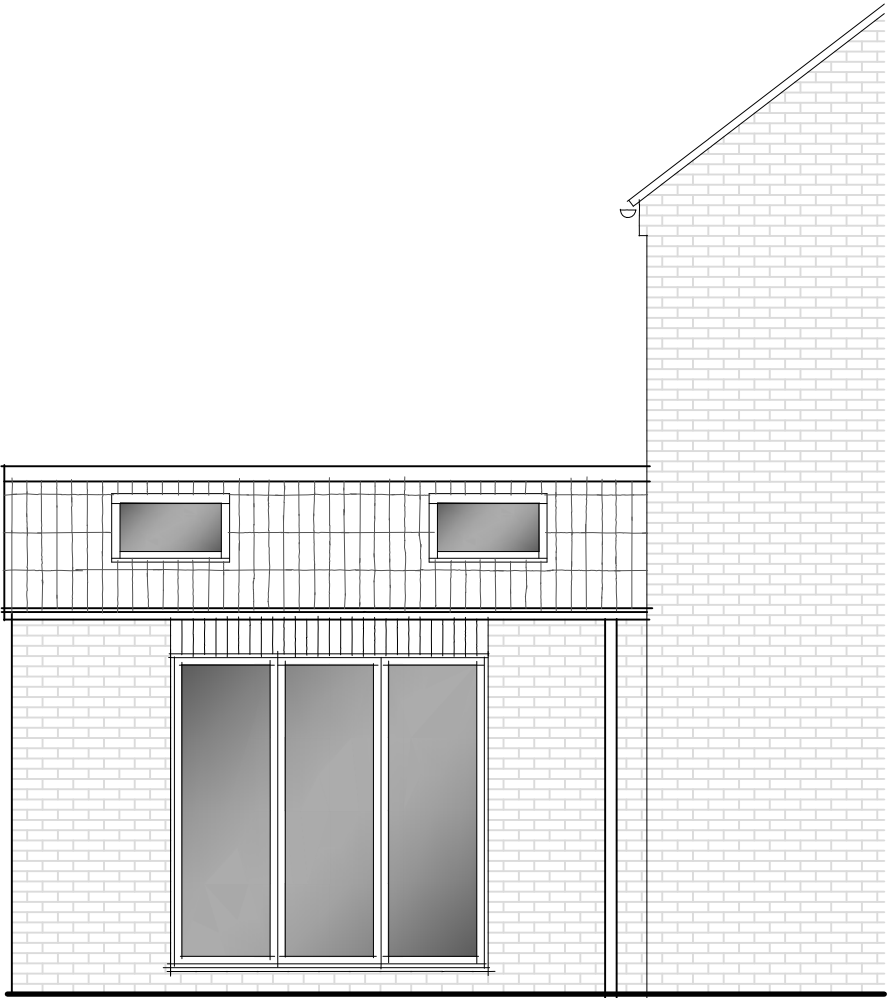

EAST ELEVATION

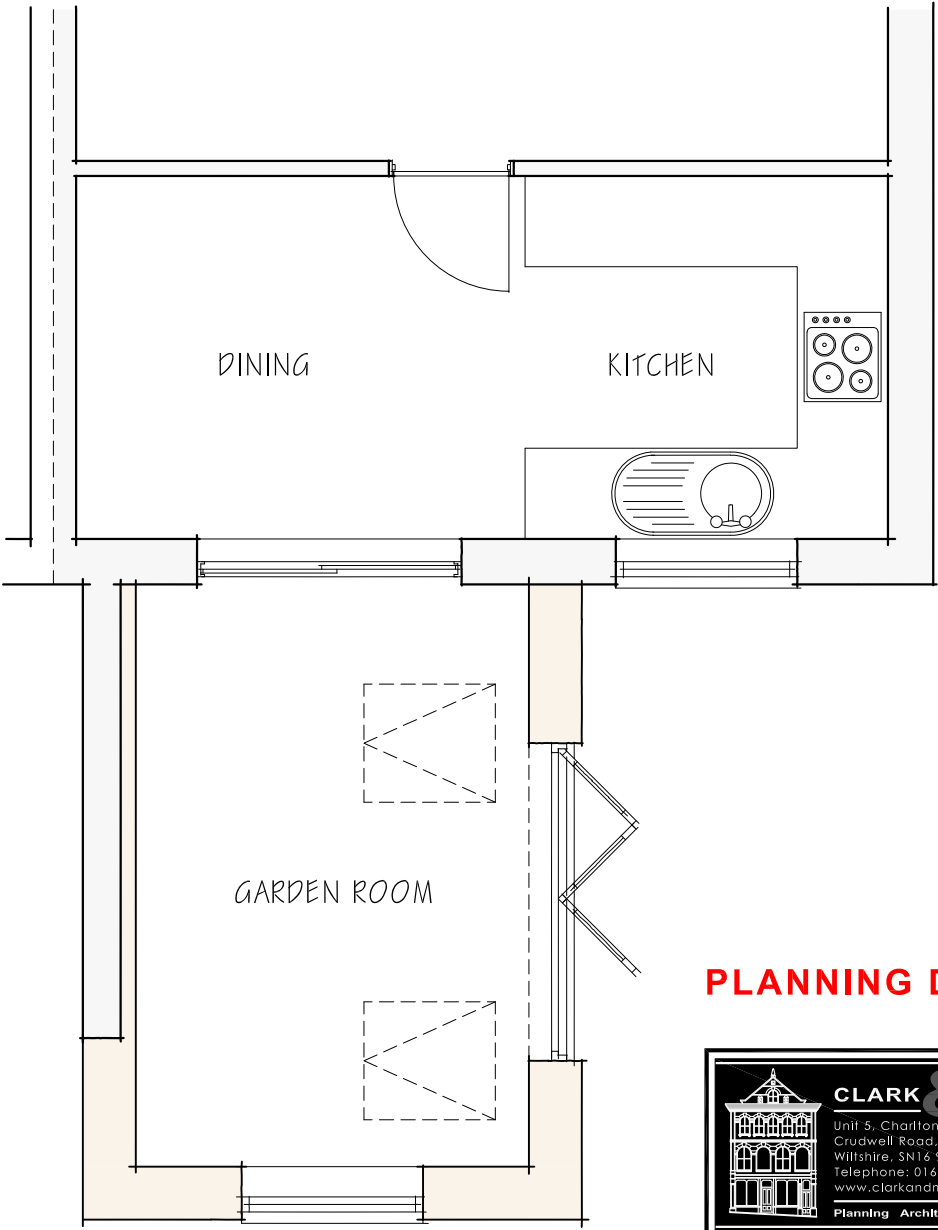

GROUND FLOOR PLAN (PART)

PLANNING DRAWING

CLARK & MASLIN

Unit 5, Charlton Business Park
Crudwell Road, Malmesbury
Wiltshire, SN16 9RU
Telephone: 01666 822911
www.clarkandmaslin.co.uk

Planning Architecture Conservation

Client
MR & MRS GOULDING

Project
PROPOSED EXTENSION & ALTERATIONS
1 WEAVERS CLOSE, CHIPPENHAM,
WILTSHIRE, SN14 0GA

Description
PROPOSED GROUND FLOOR PLAN (PART)
& ELEVATIONS

Scale 1:50	PG Size A3	Drawn EM	Date APR '26
---------------	---------------	-------------	-----------------

Drawing No 5801/50	Revision A
-----------------------	---------------