

This drawing is copyright of CLARK & MASLIN Ltd and may not be copied or reproduced without permission.

Figured dimensions are to be taken in preference to scaled dimensions.


Large scale drawings to have preference to small scale drawings.

Dimensions for fixed-in items are to be checked on site prior to manufacture.

REV	DETAIL OF REVISION	BY	DATE
-----	--------------------	----	------



SOUTH ELEVATION

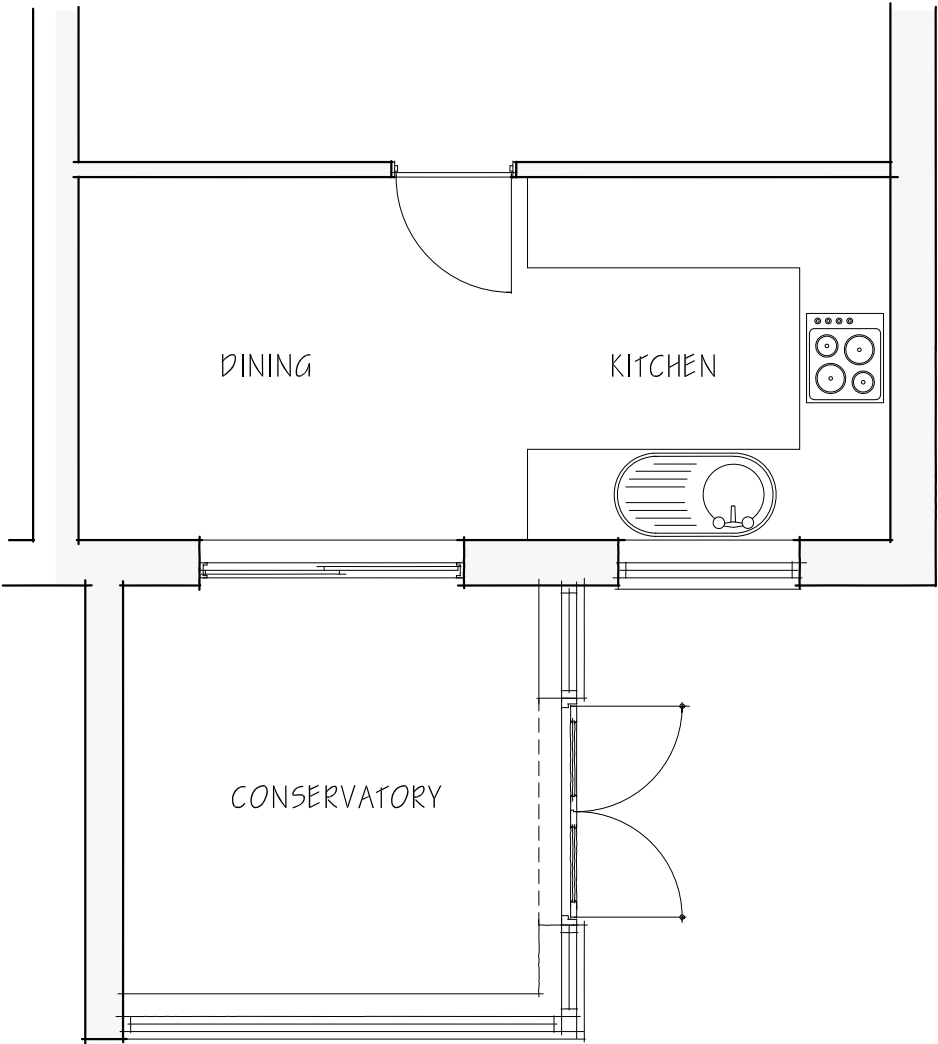

GROUND FLOOR PLAN (PART)

SURVEY DRAWING

				CLARK & MASLIN			
Unit 5, Charlton Business Park Cradwell Road, Malmesbury Wiltshire, SN16 9RU Telephone: 01666 822911 www.clarkandmaslin.co.uk				Planning Architecture Conservation			
Client MR & MRS GOULDING							
Project PROPOSED EXTENSION & ALTERATIONS 1 WEAVERS CLOSE, CHIPPENHAM, WILTSHIRE, SN14 0GA							
Description EXISTING GROUND FLOOR PLAN (PART) & ELEVATIONS							
Scale 1:50		PG Size A3		Drawn EM		Date APR '26	
Drawing No 5801/01						Revision -	