

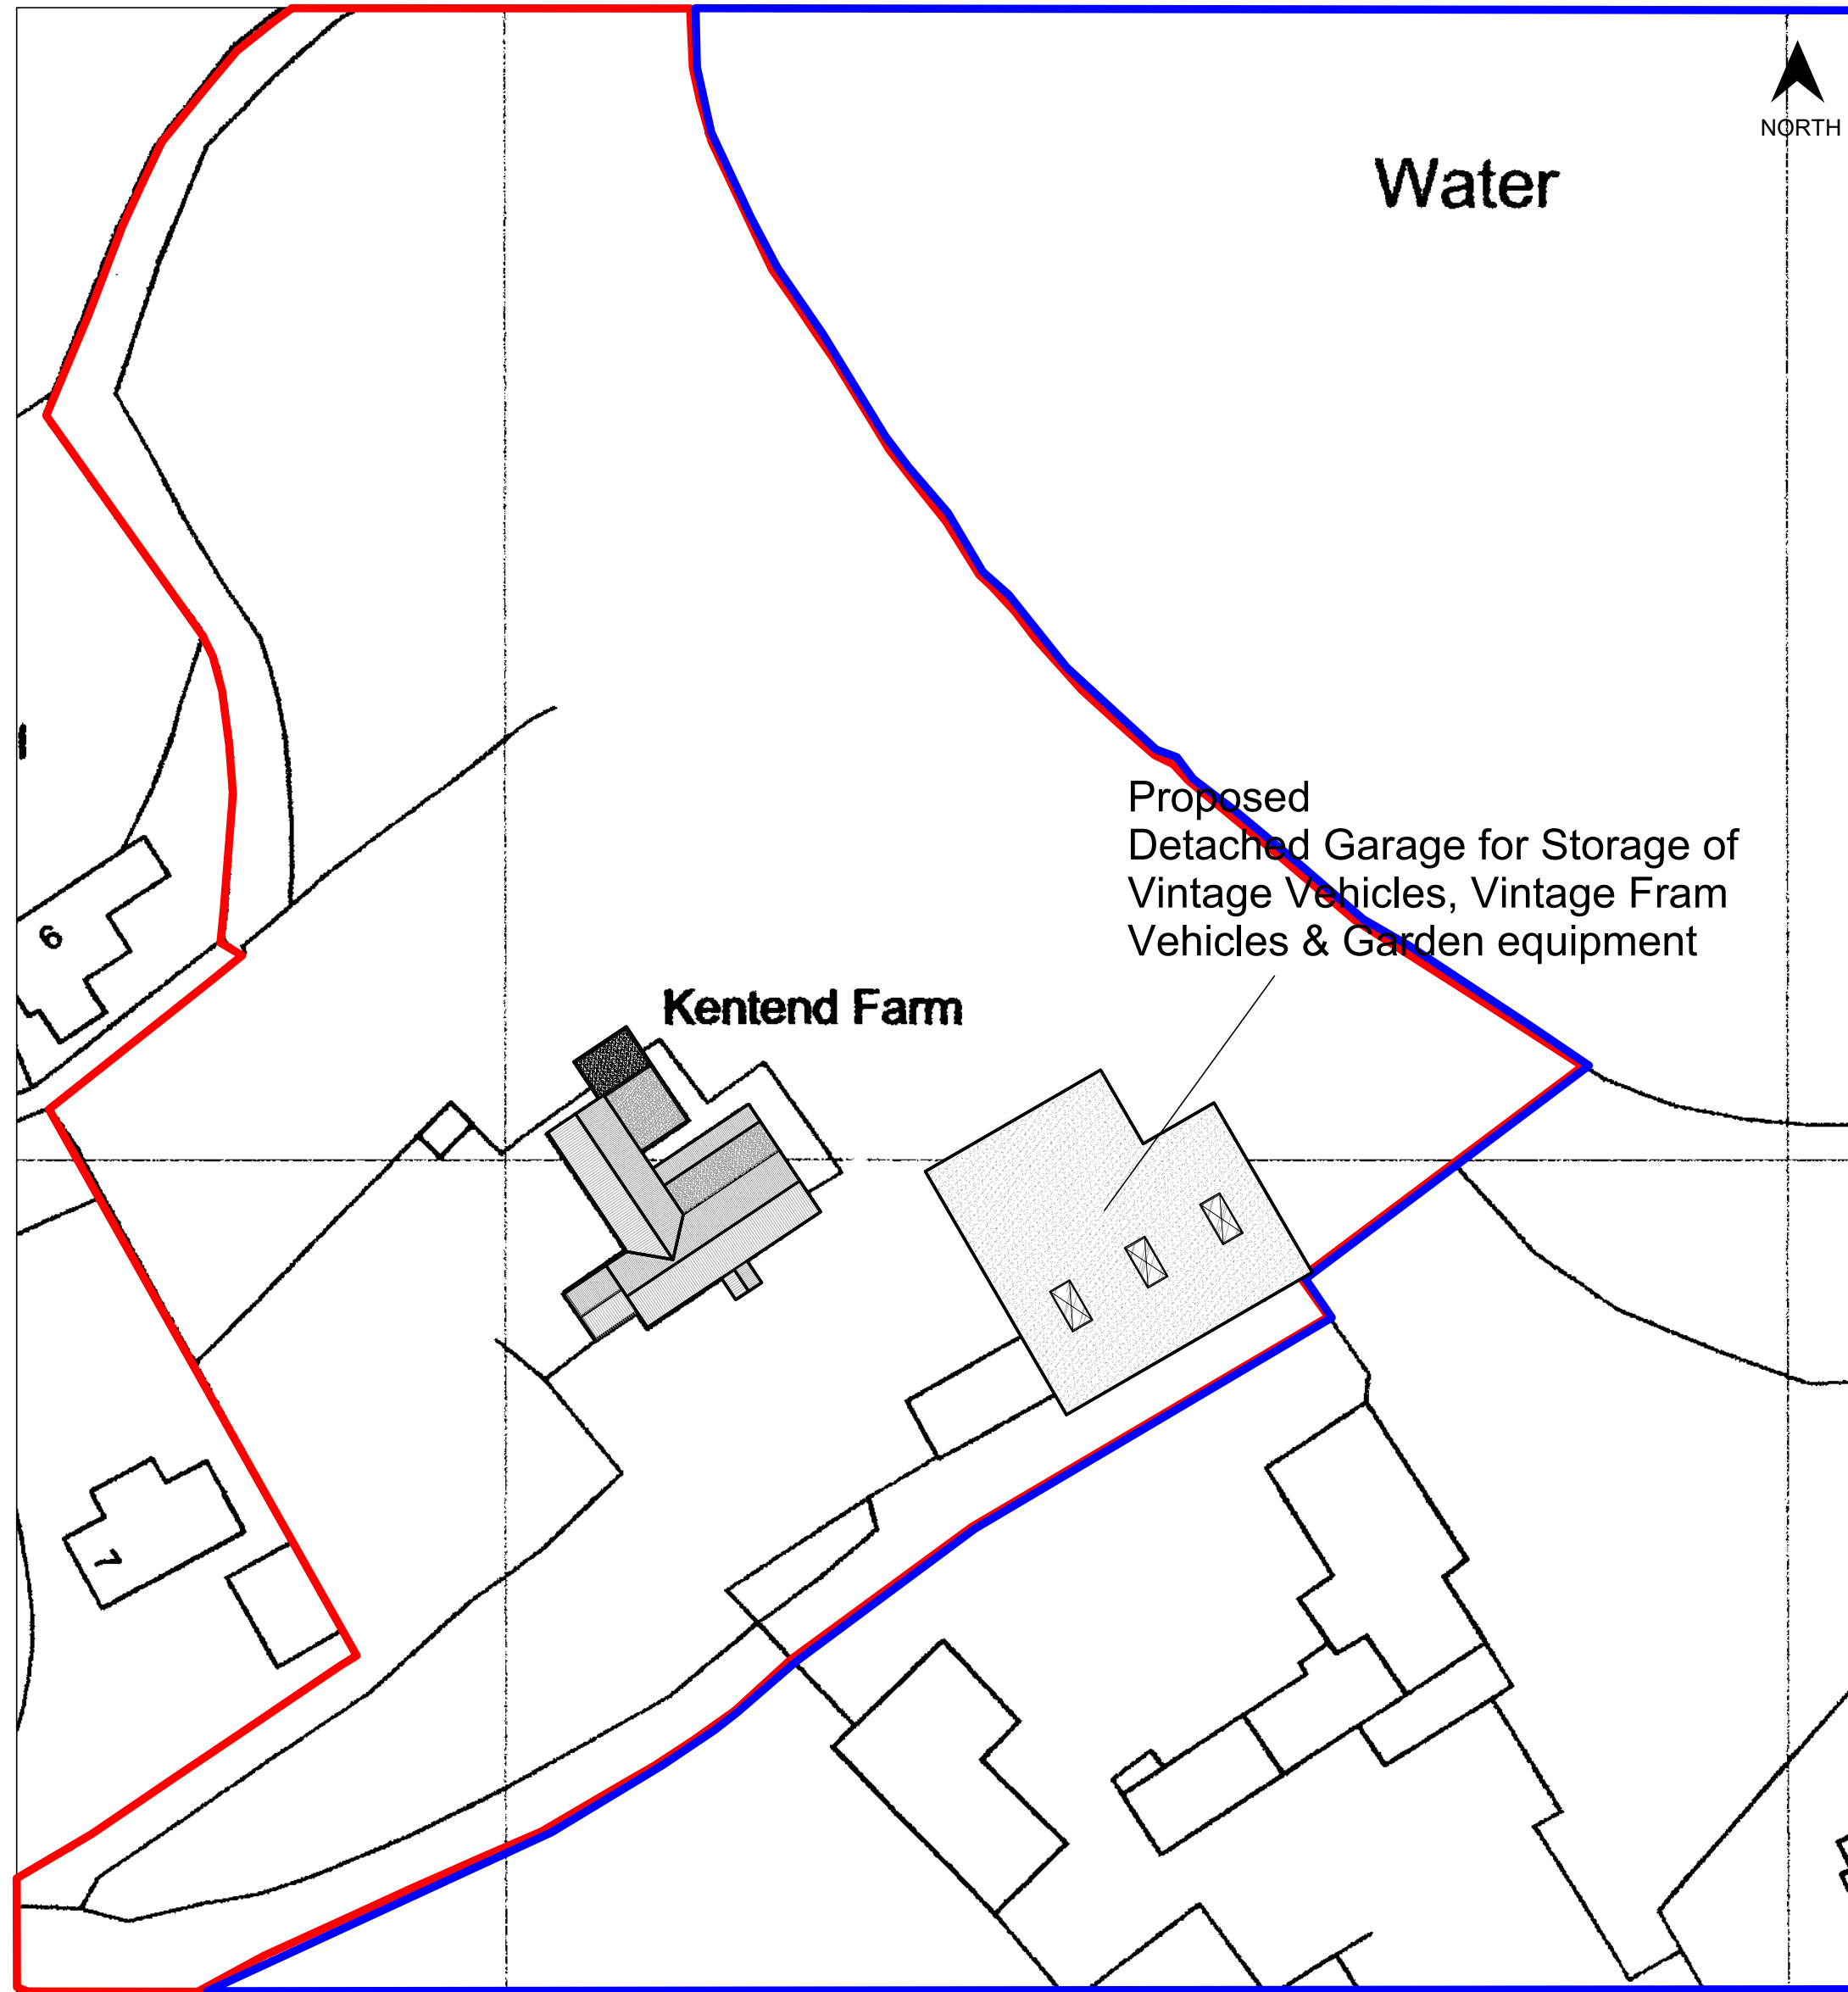


This Drawing Has Been Prepared To Obtain Planning Consent Only. It is not To Be Used For Construction Purposes.

All Dimensions approximated These Plans Can Be Scaled For Planning Purposes Only

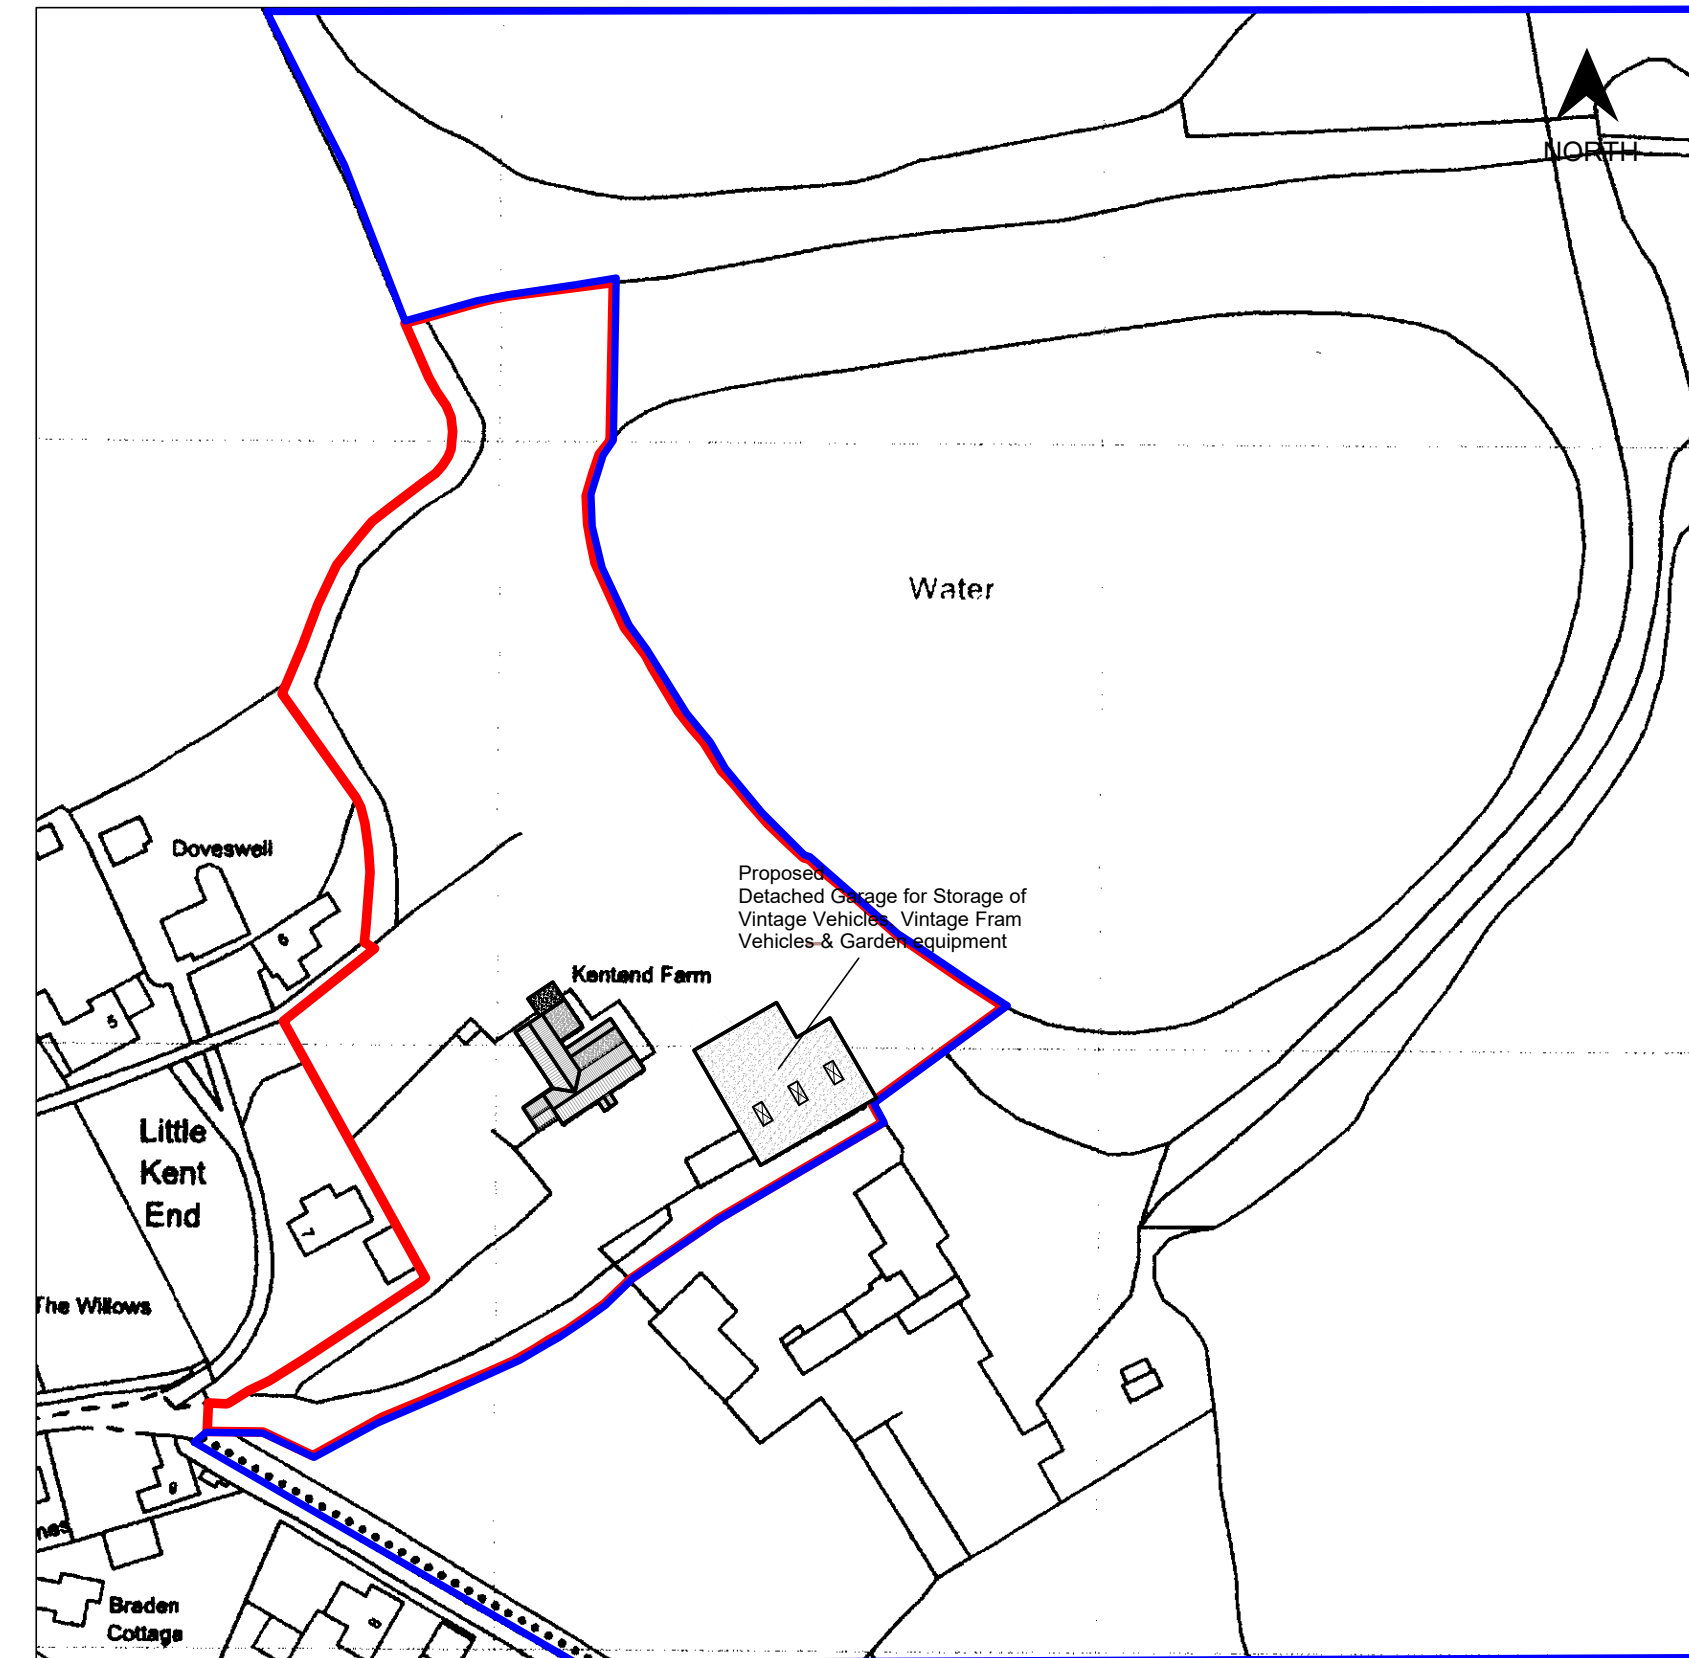


BLOCK PLAN SCALE 1:500

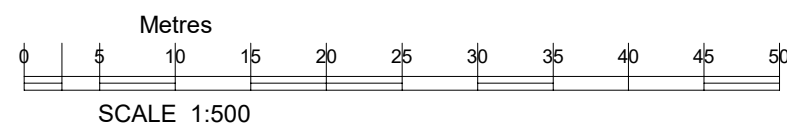

SITE PLAN SCALE 1:1250

Licence number 100019980
Grid 414169 E 190435 N

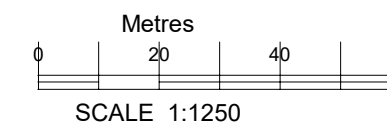

C Copyright



FS CONSULTANCY

Hightrees
362 Marlborough Road,
Swindon,
Wiltshire SN3 1NP

TEL 01793 420244

CLIENT

Mr M Cullimore

TITLE Erection of Detached Garage for Storage of Vintage Vehicles, Vintage Fram Vehicles & Garden equipment To Replace the Existing Kent End Farm, Kent Road, Ashton Keynes, Swindon, SN6 6PF

CAGE CODE
A2

DWG NO

003 26/02/2026

REV
1:1