




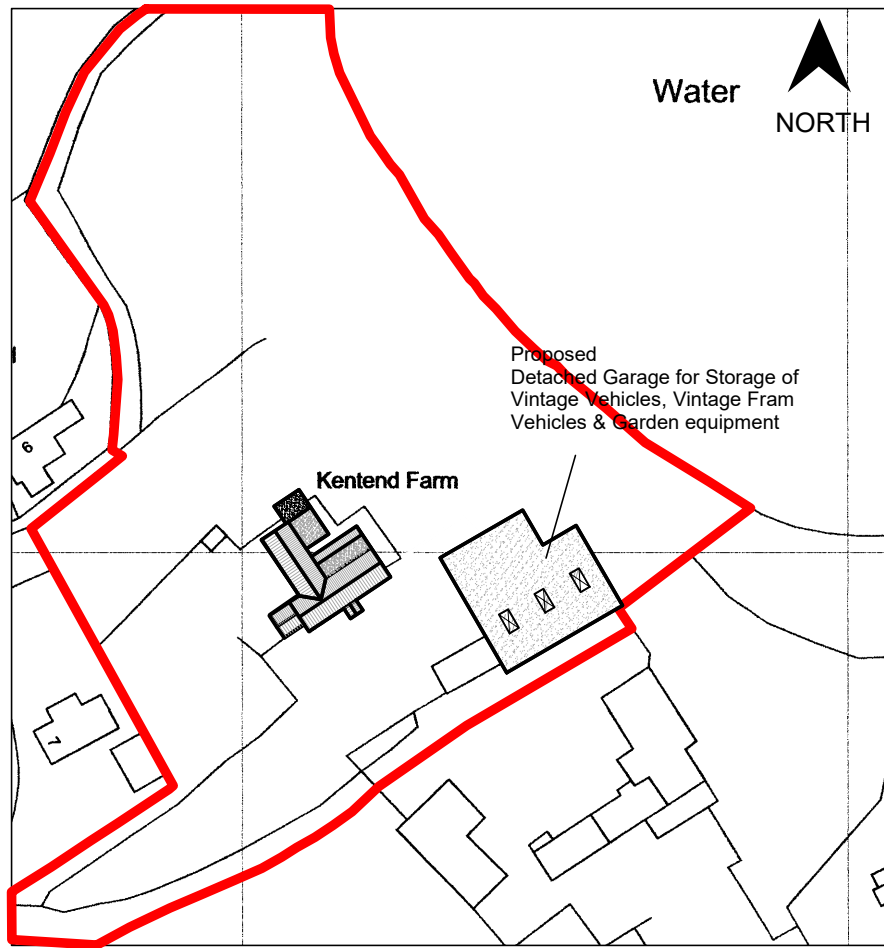


SITE PLAN SCALE 1:1250


Licence number 100019980
Grid 414169 E 190435 N

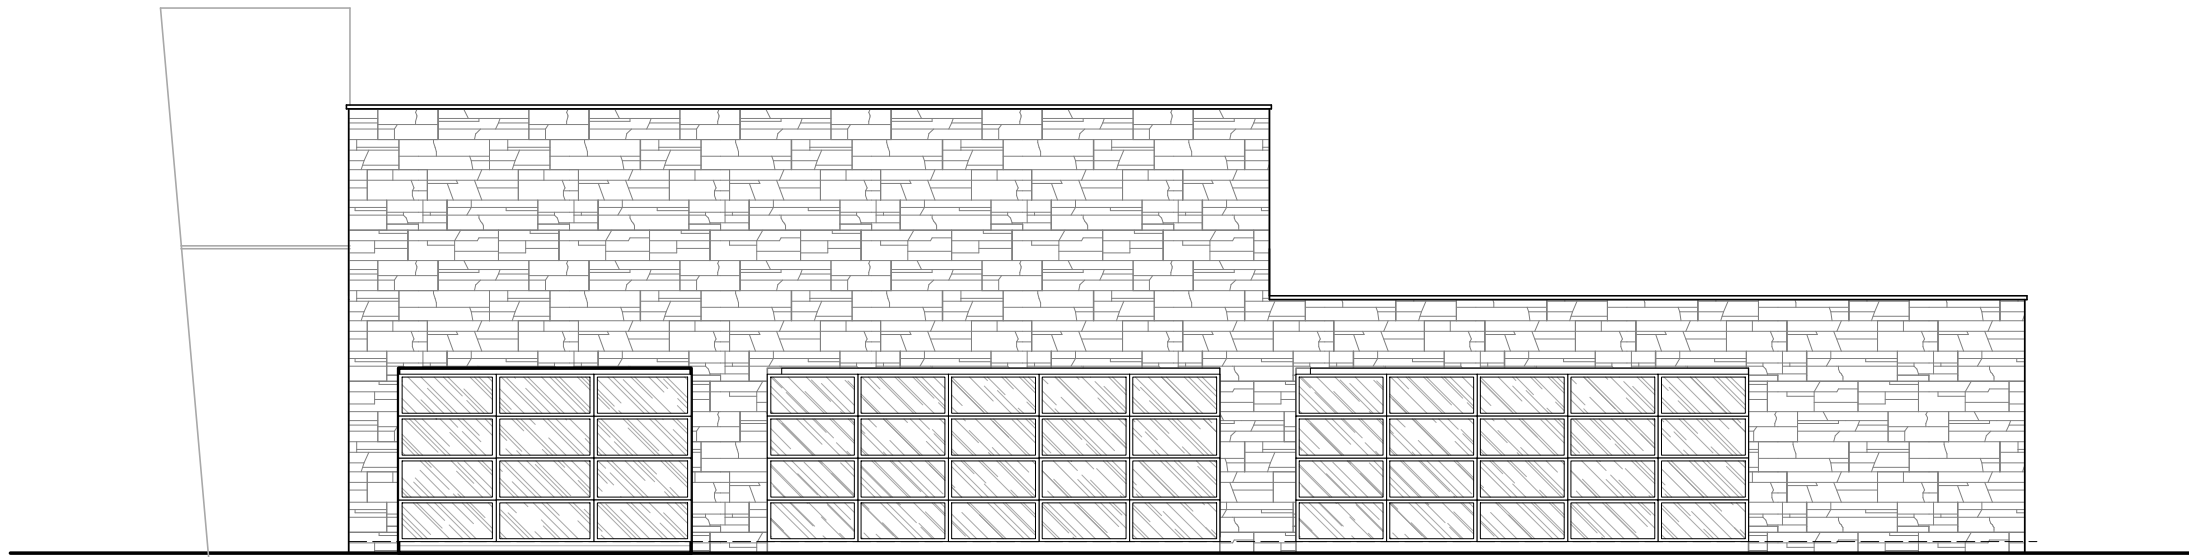


Proposed Front Elevation

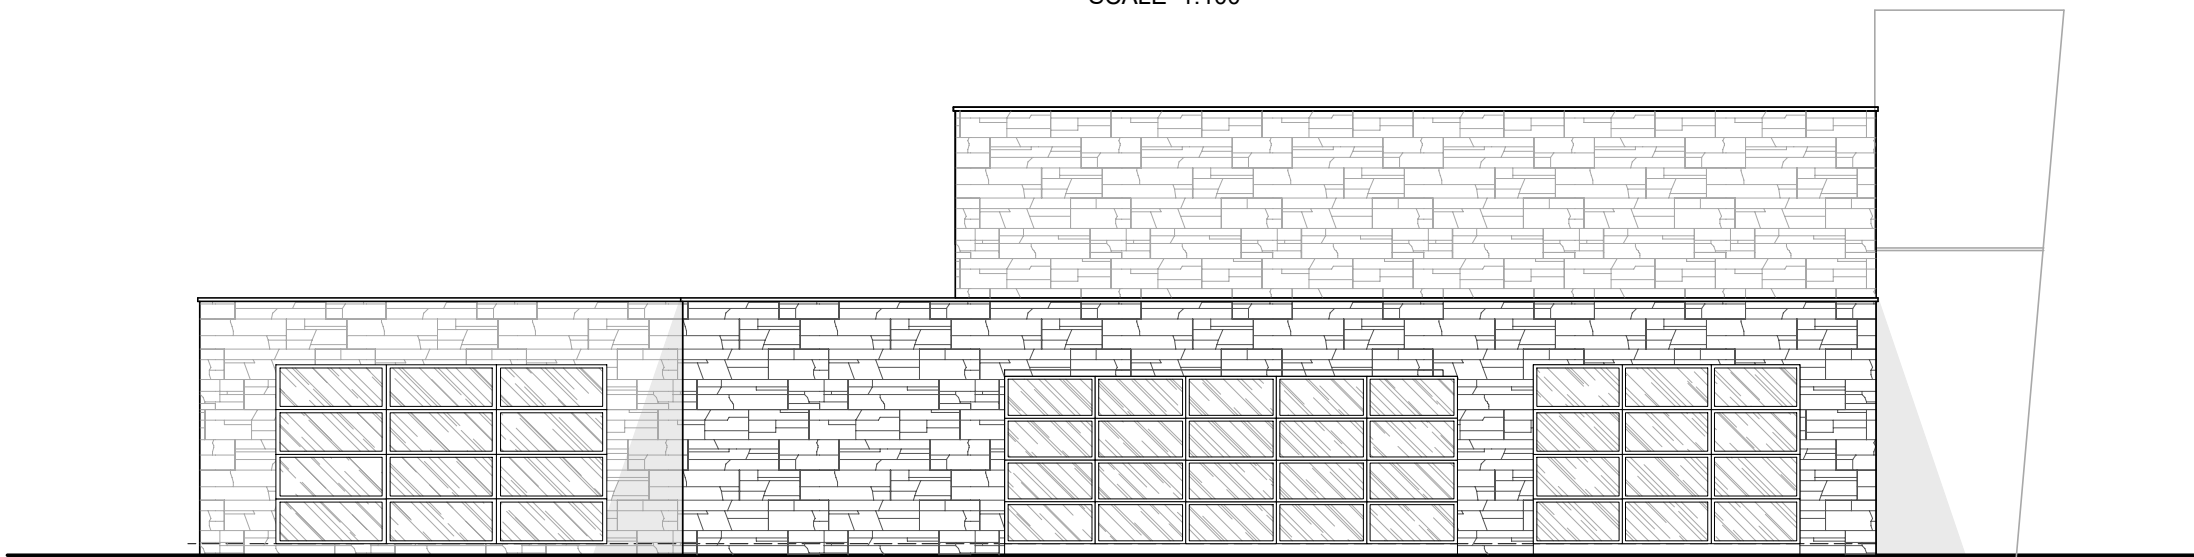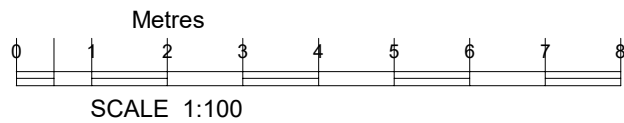

Proposed Rear Elevation

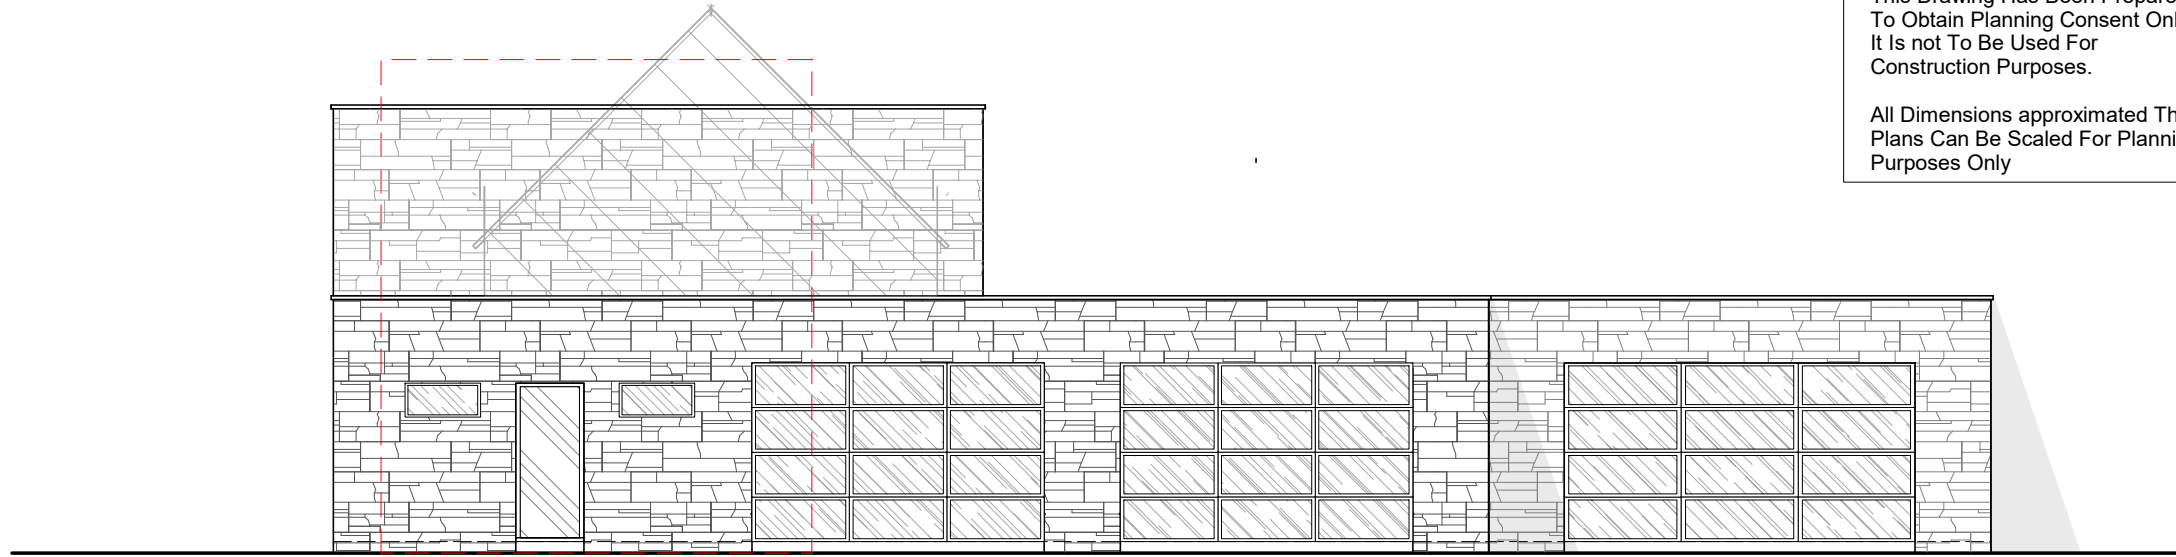


Proposed Side Elevation


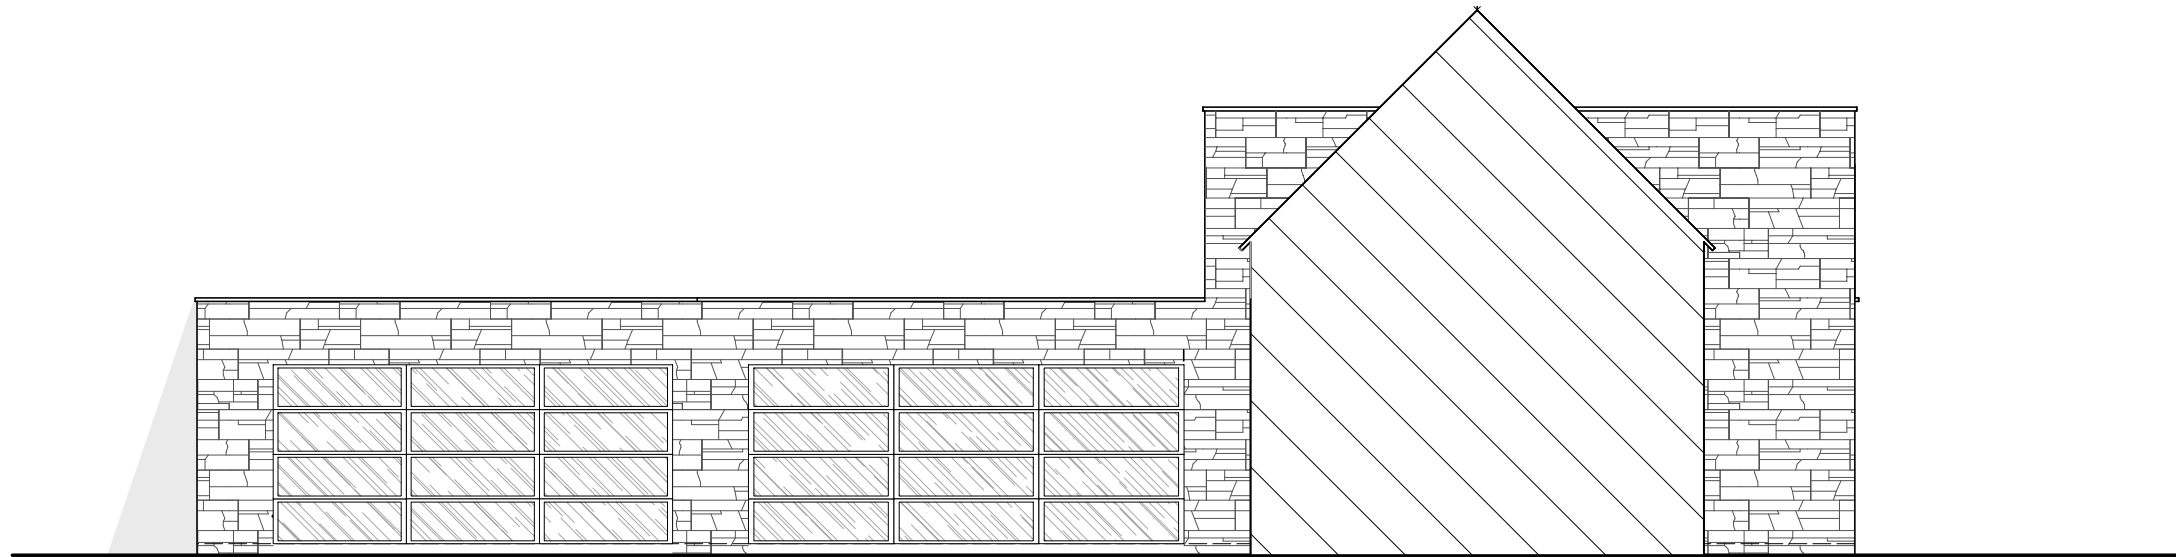


Proposed Side Elevation



Note
This Drawing Has Been Prepared
To Obtain Planning Consent Only.
It is not To Be Used For
Construction Purposes.
All Dimensions approximated These
Plans Can Be Scaled For Planning
Purposes Only

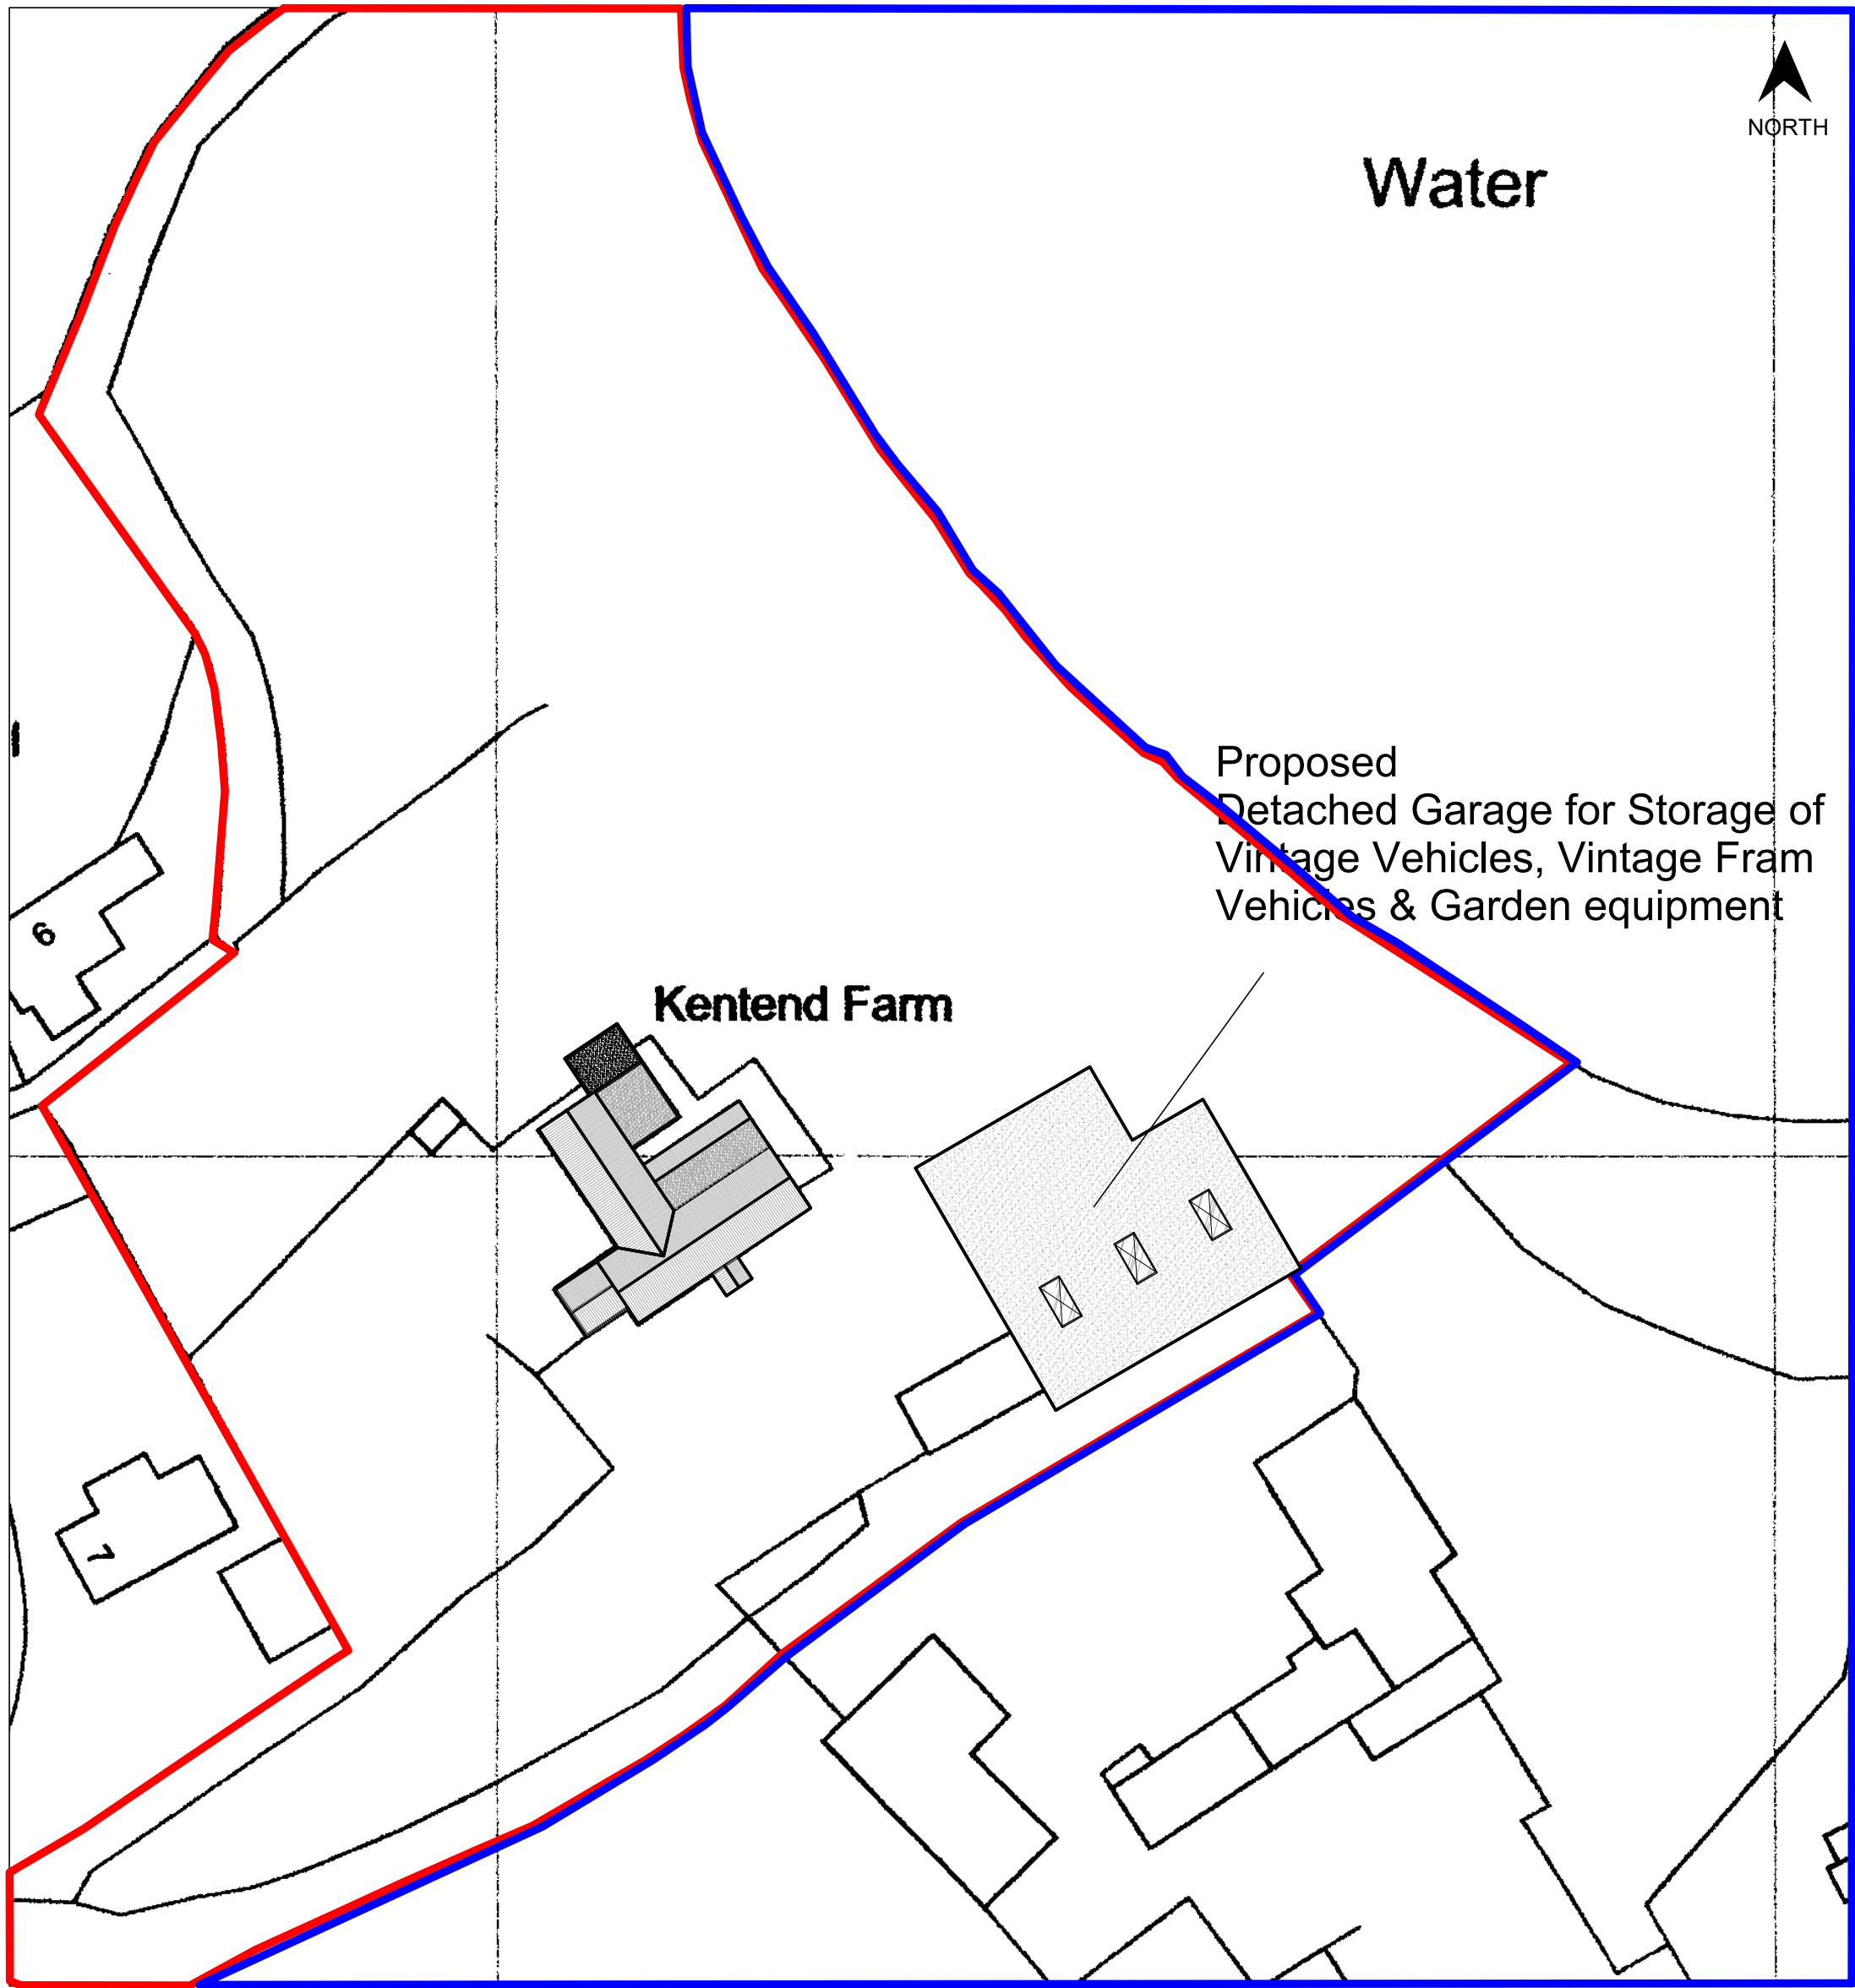


BLOCK PLAN SCALE 1:500

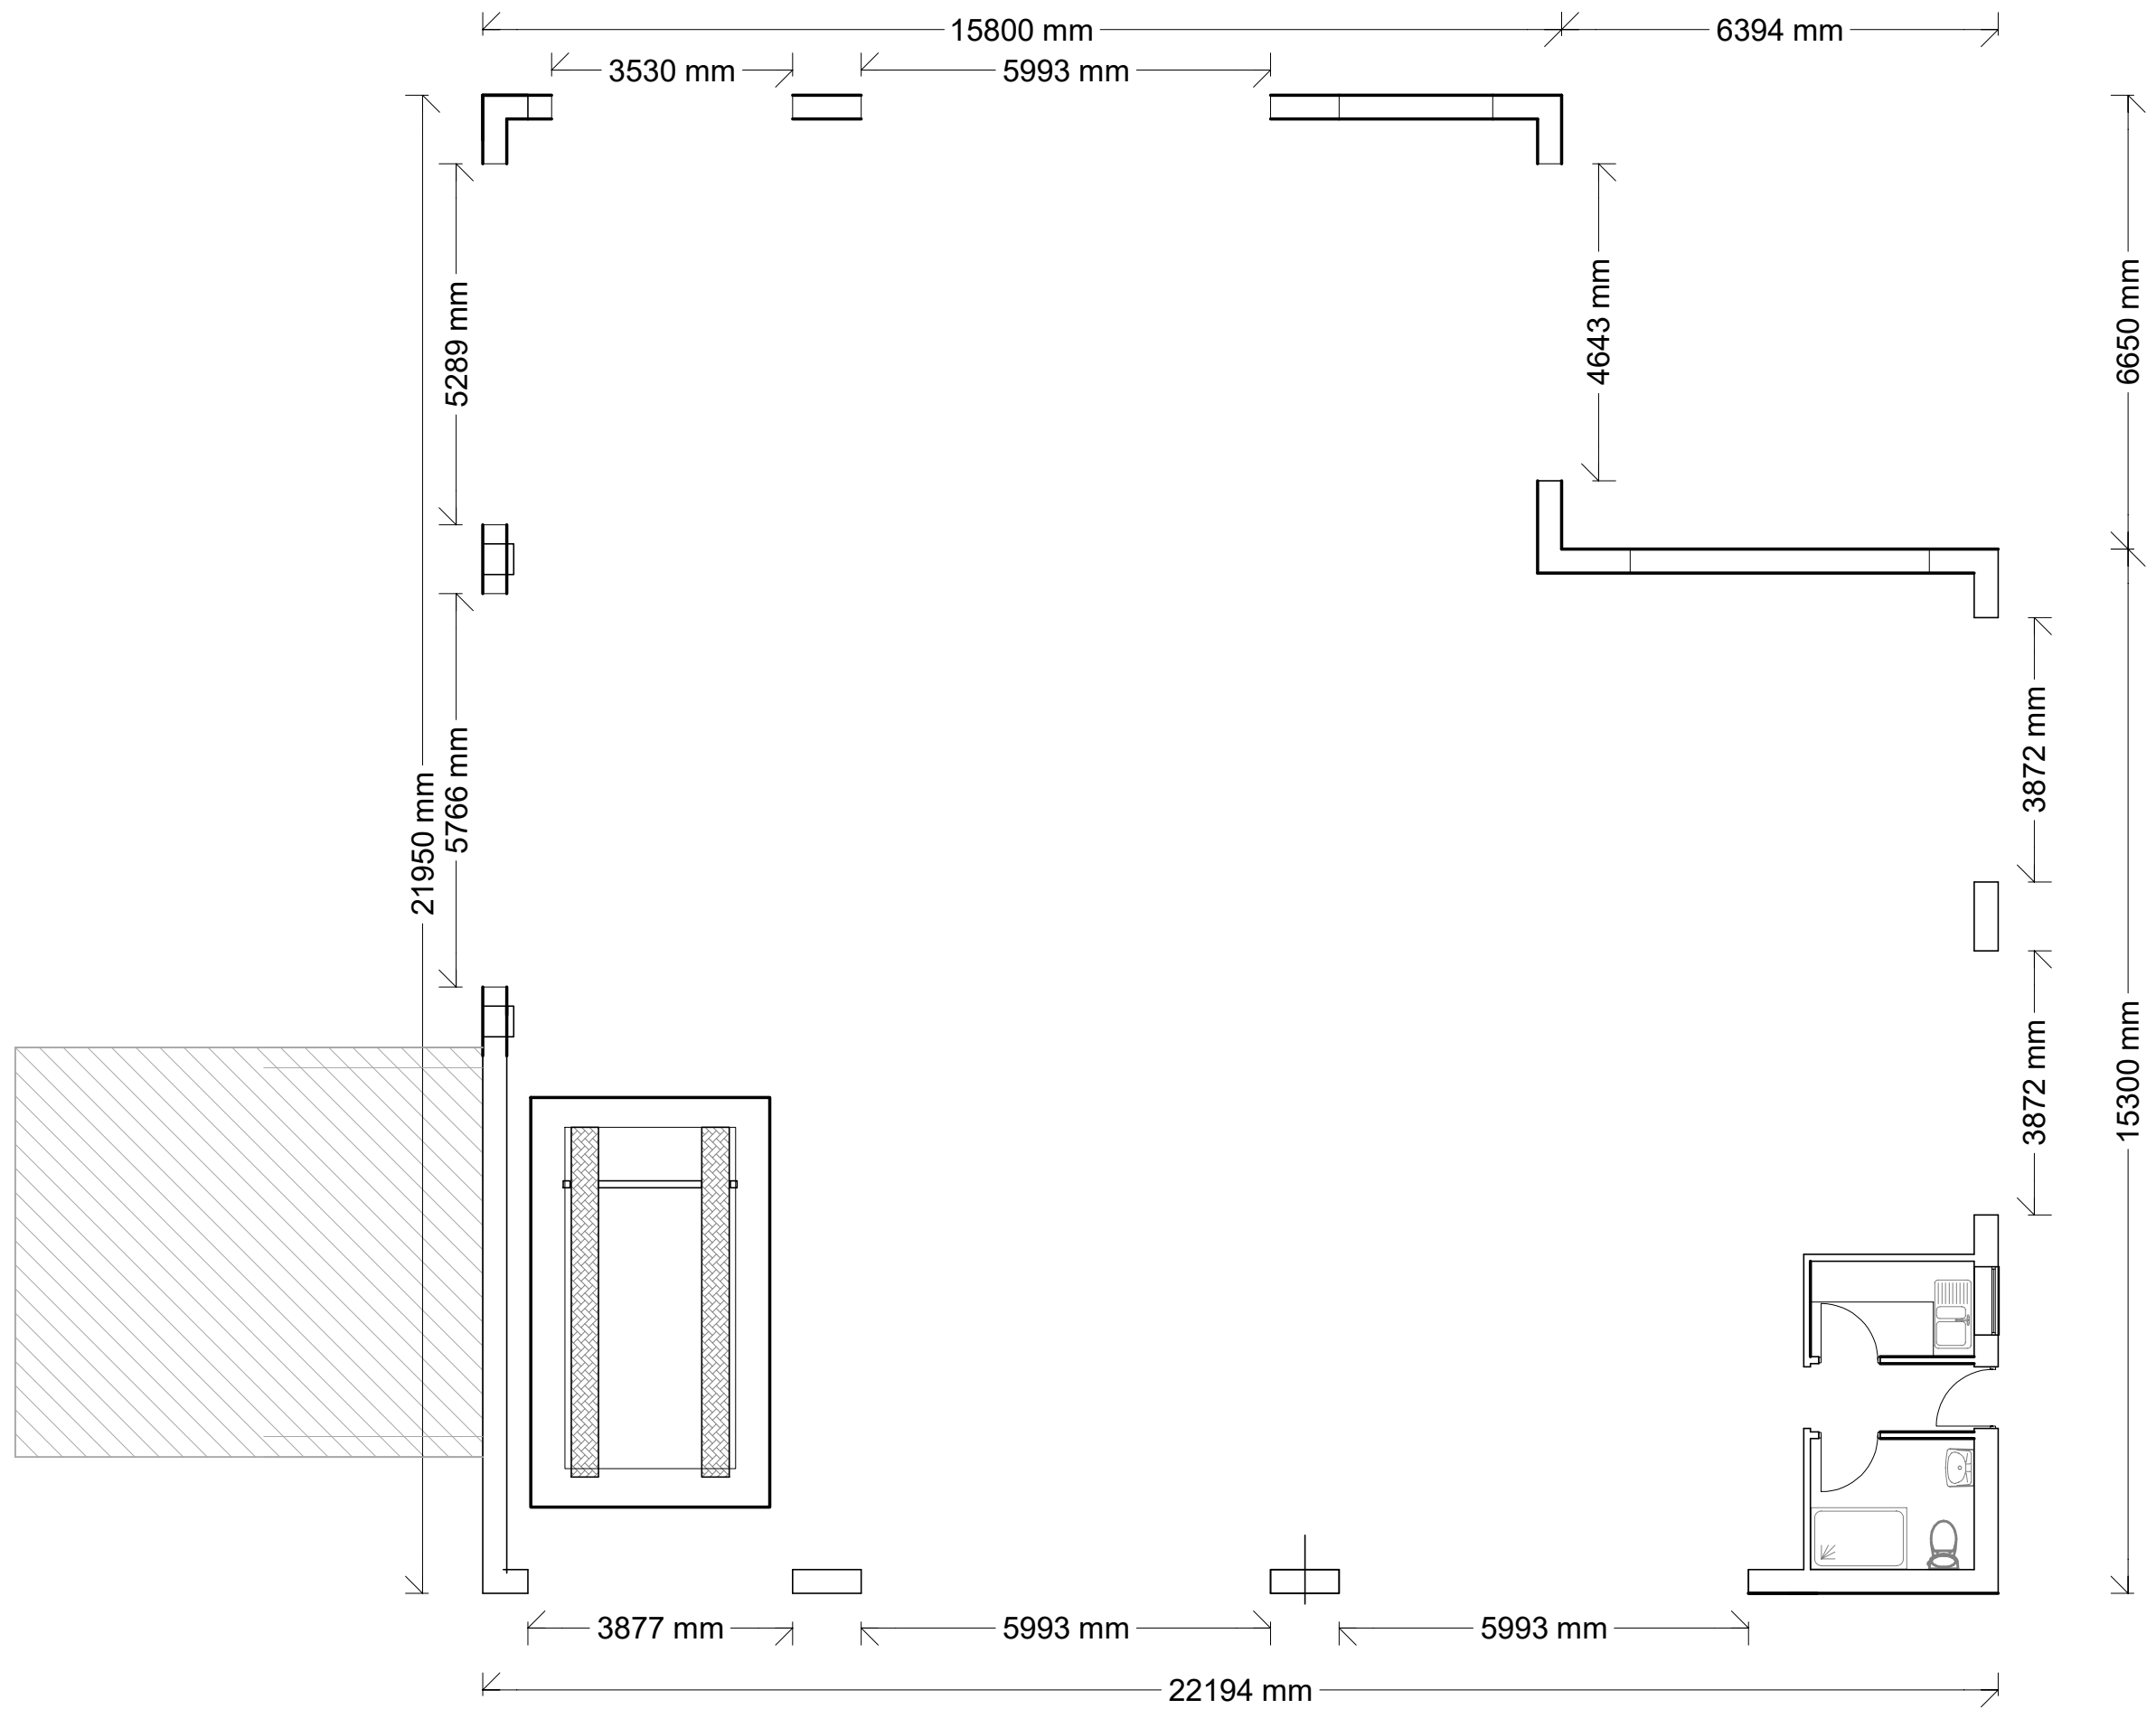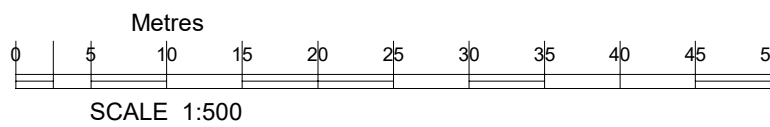

Proposed Grd Floor

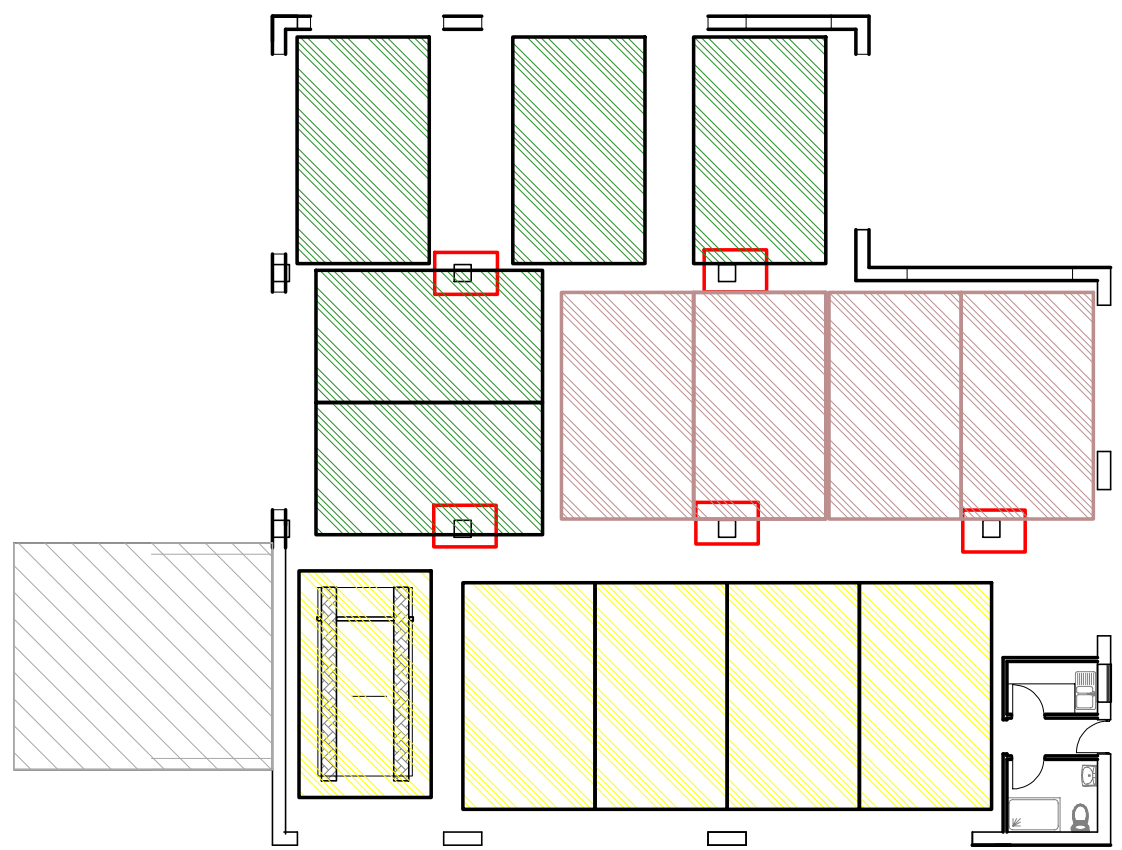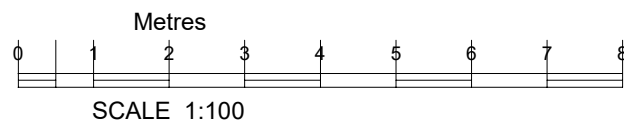

Proposed Grd Floor

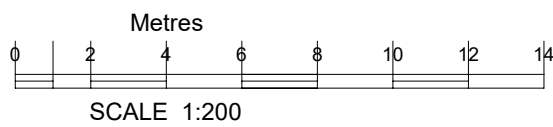

- Green for vintage garden
- Yellow spaces for garages
- Pink for vintage vehicles

C Copyright FS CONSULTANCY Hightrees 362 Marlborough Road, Swindon Wiltshire SN3 1NP TEL: 01793 420244		CLIENT Mr M Cullimore	
TITLE Erection of Detached Garage for Storage of Vintage Vehicles, Vintage Fram Vehicles & Garden equipment To Replace the Existing Kent End Farm, Kent Road, Ashton Keynes, Swindon, SN6 6PF		DWG NO 002 26/02/2026	
A1		REV 1:1	
SCALE 1:1250/1:500/1:100/1:50		SHEET 1:1	