

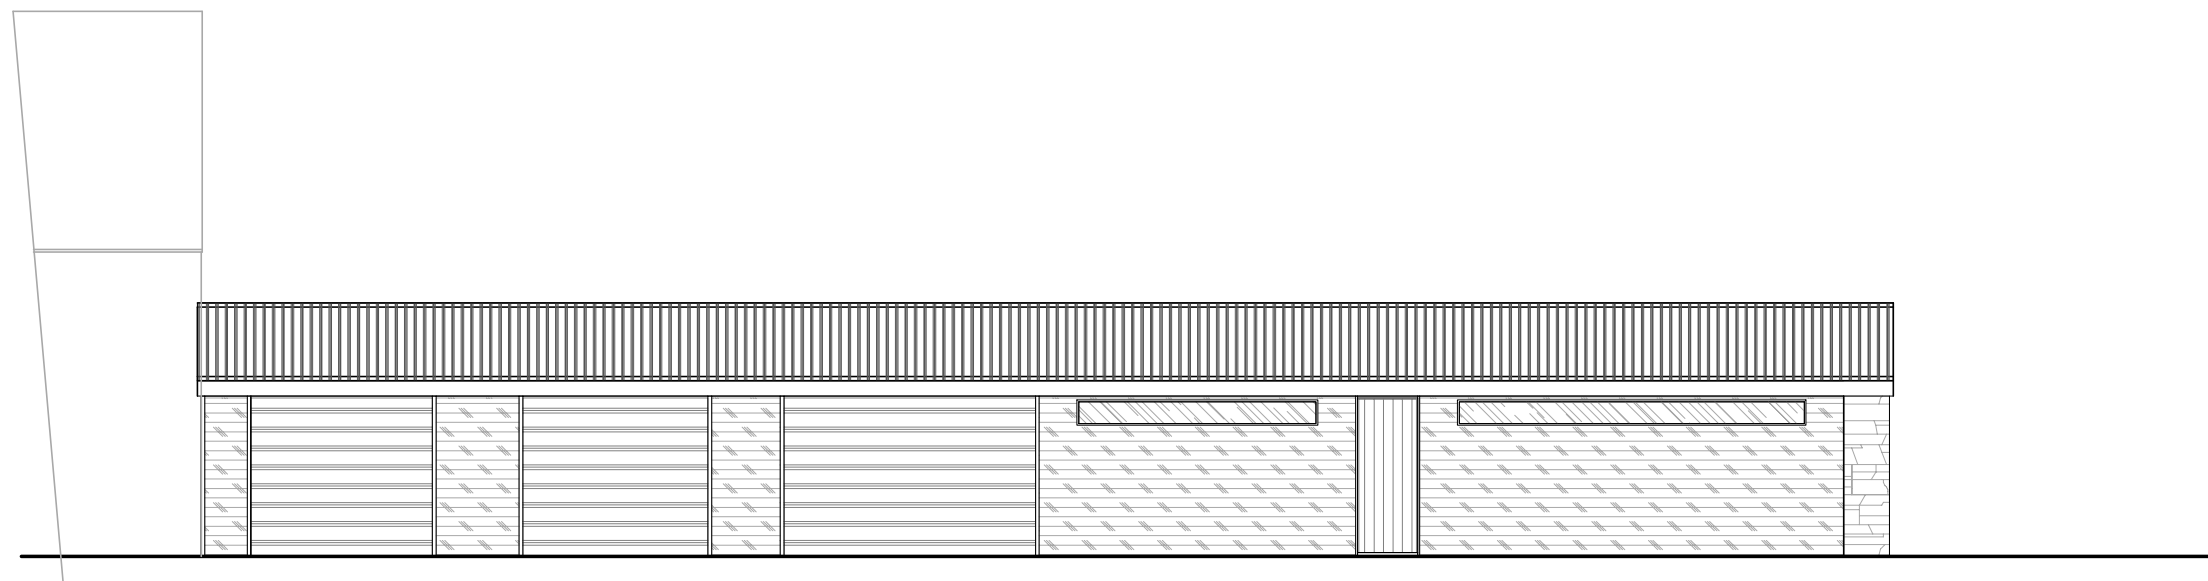



Note
This Drawing Has Been Prepared
To Obtain Planning Consent Only.
It is not To Be Used For
Construction Purposes.
All Dimensions approximated These
Plans Can Be Scaled For Planning
Purposes Only

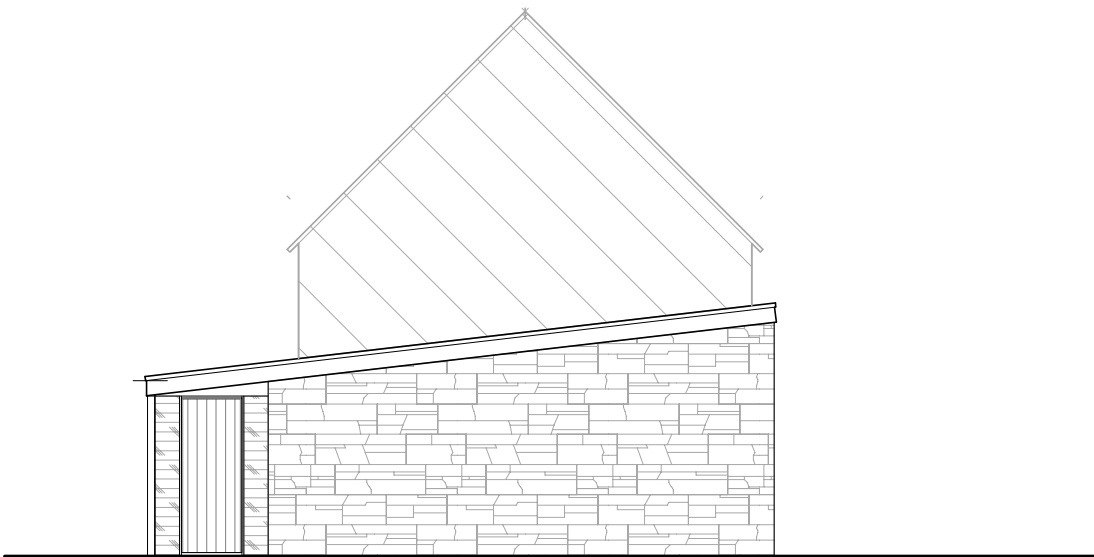


Front Elevation

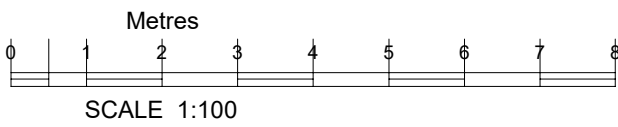


Side Elevation

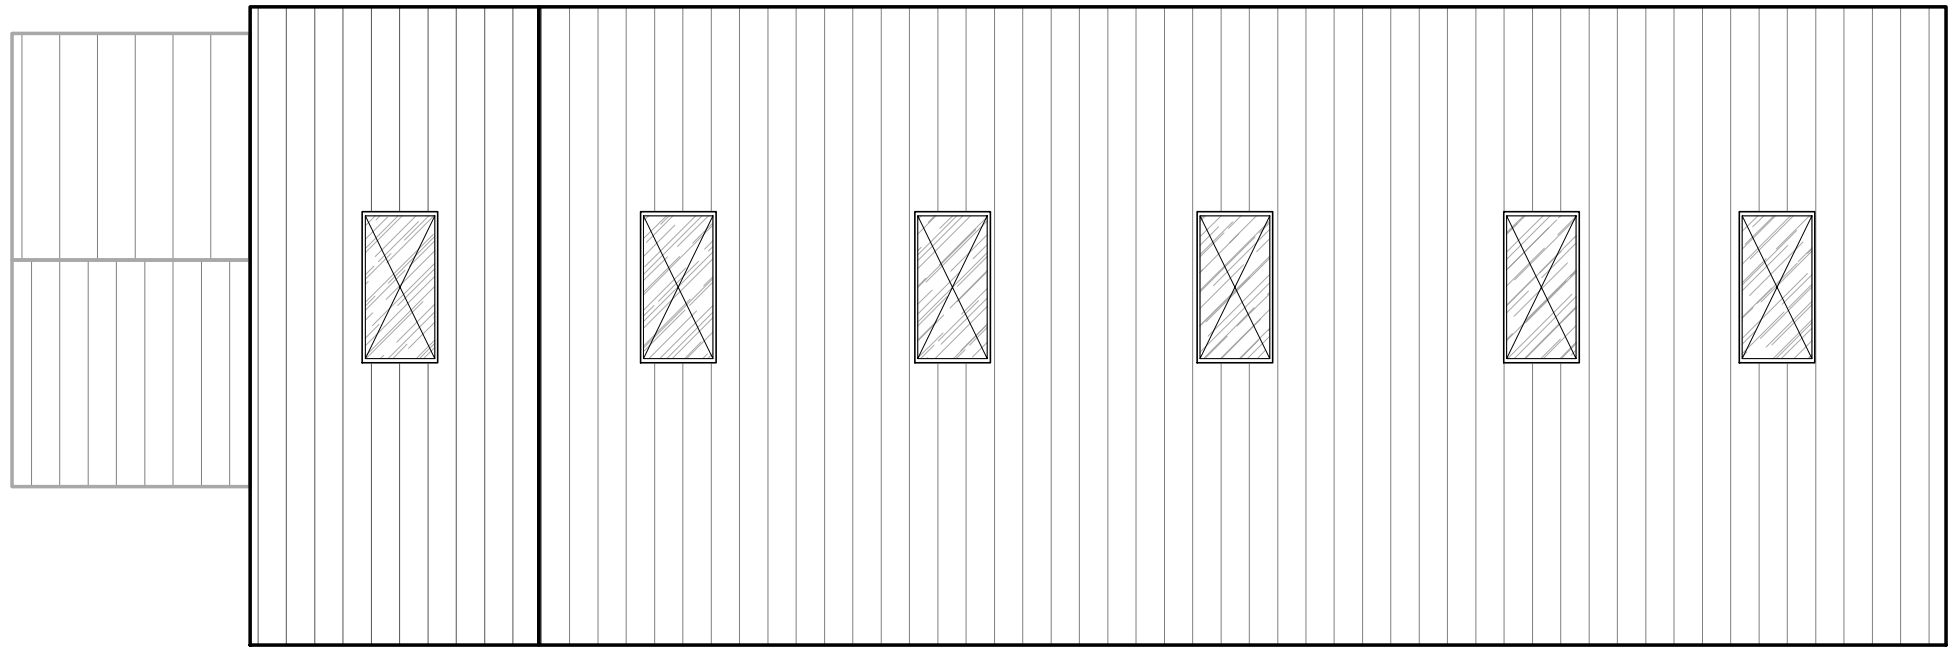


Rear Plan

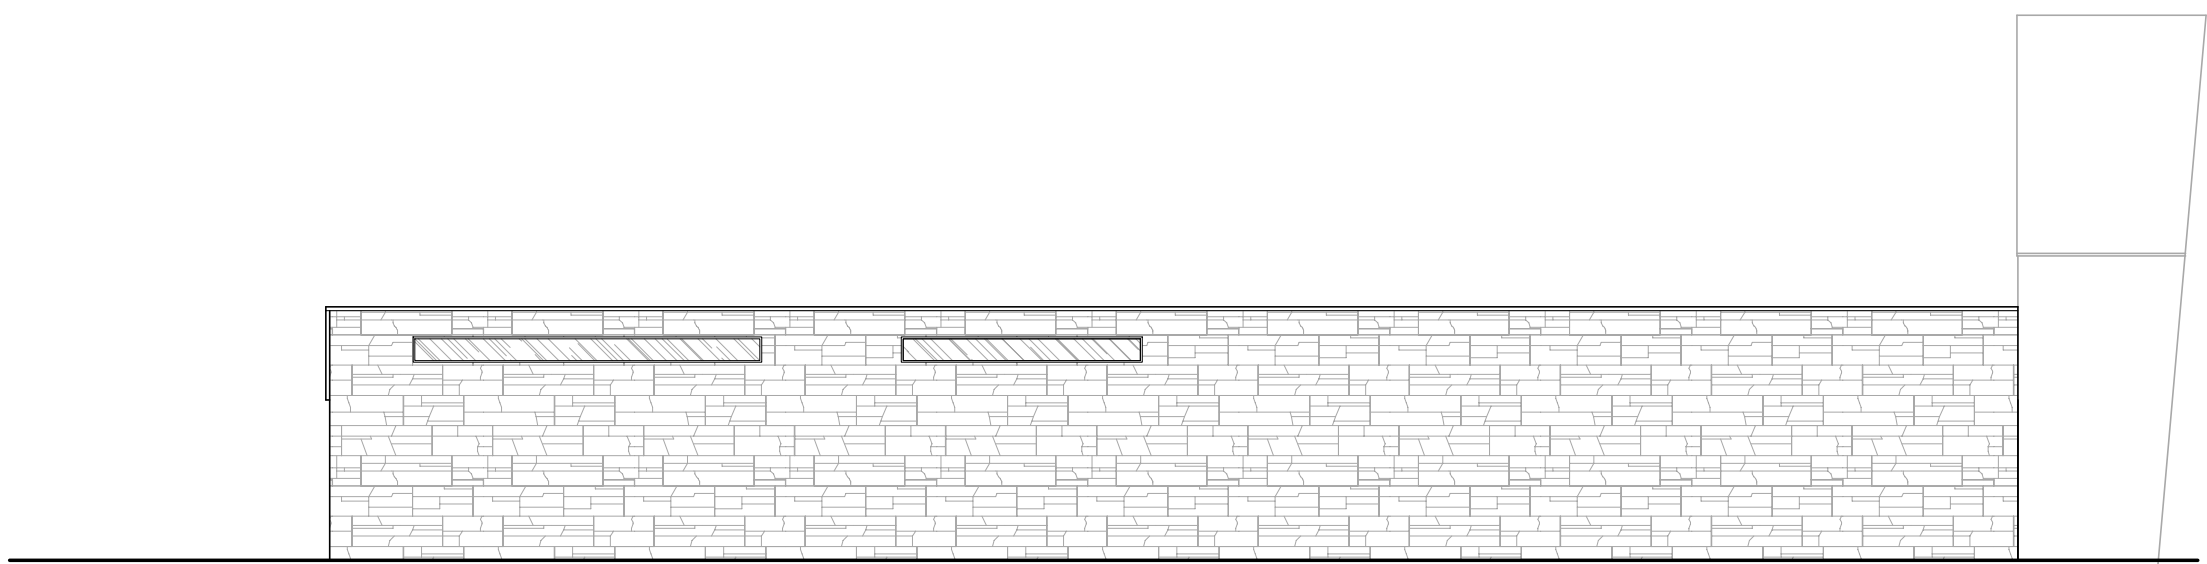

Rear Elevation

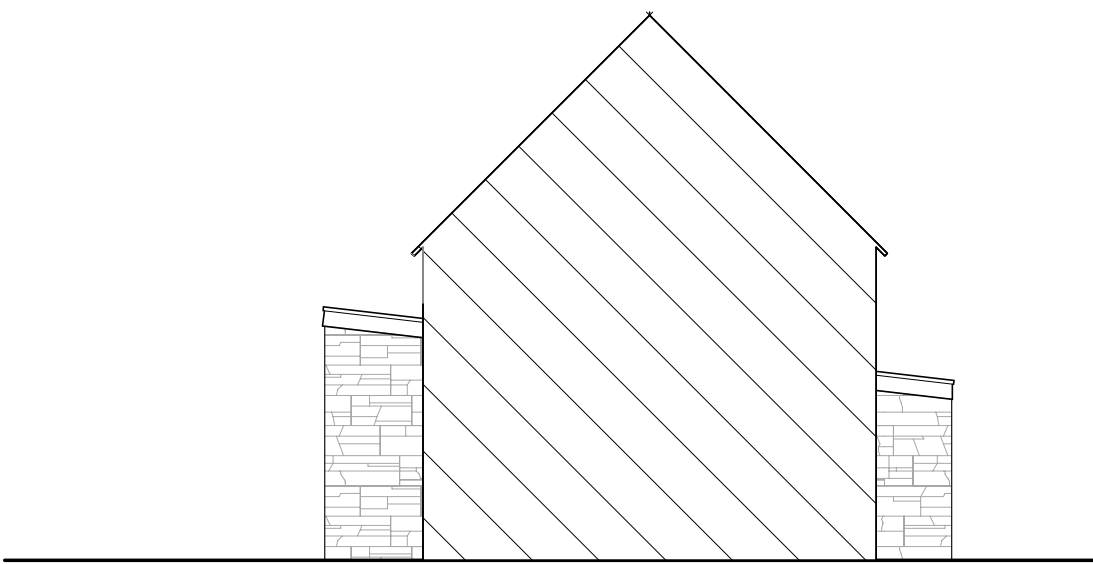

Side Elevation

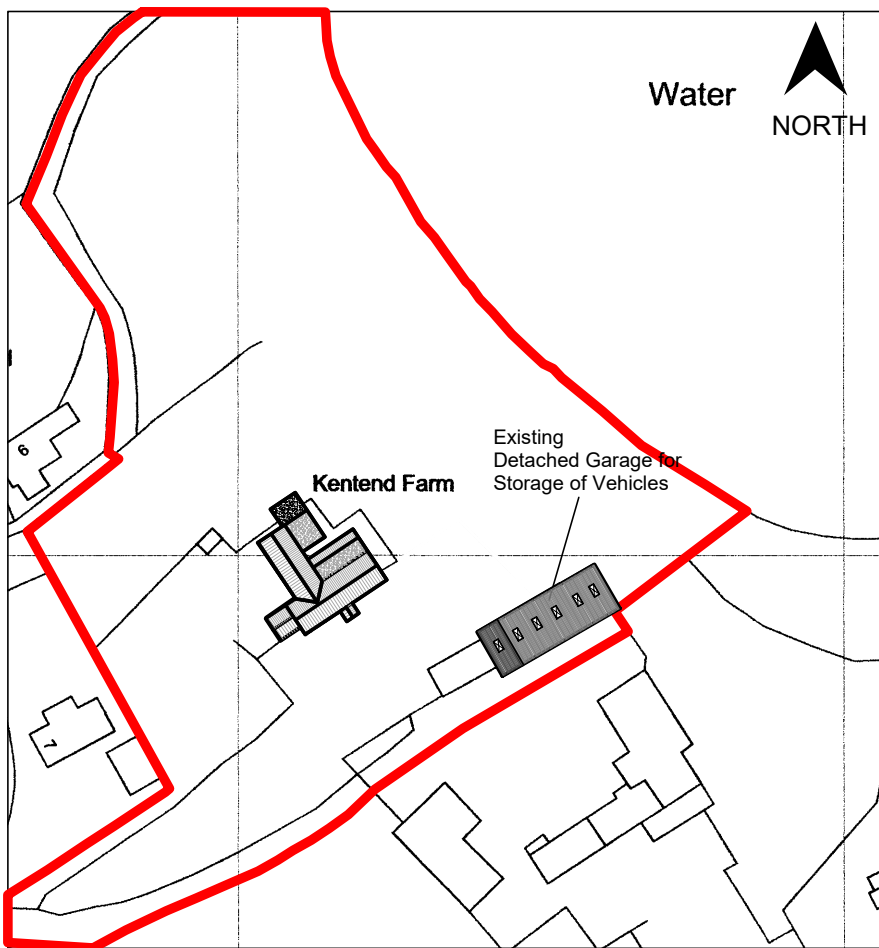

SITE PLAN SCALE 1:1250


Licence number 100019980

Grid 414169 E 190435 N


Metres

0 20 40 60

SCALE 1:1250

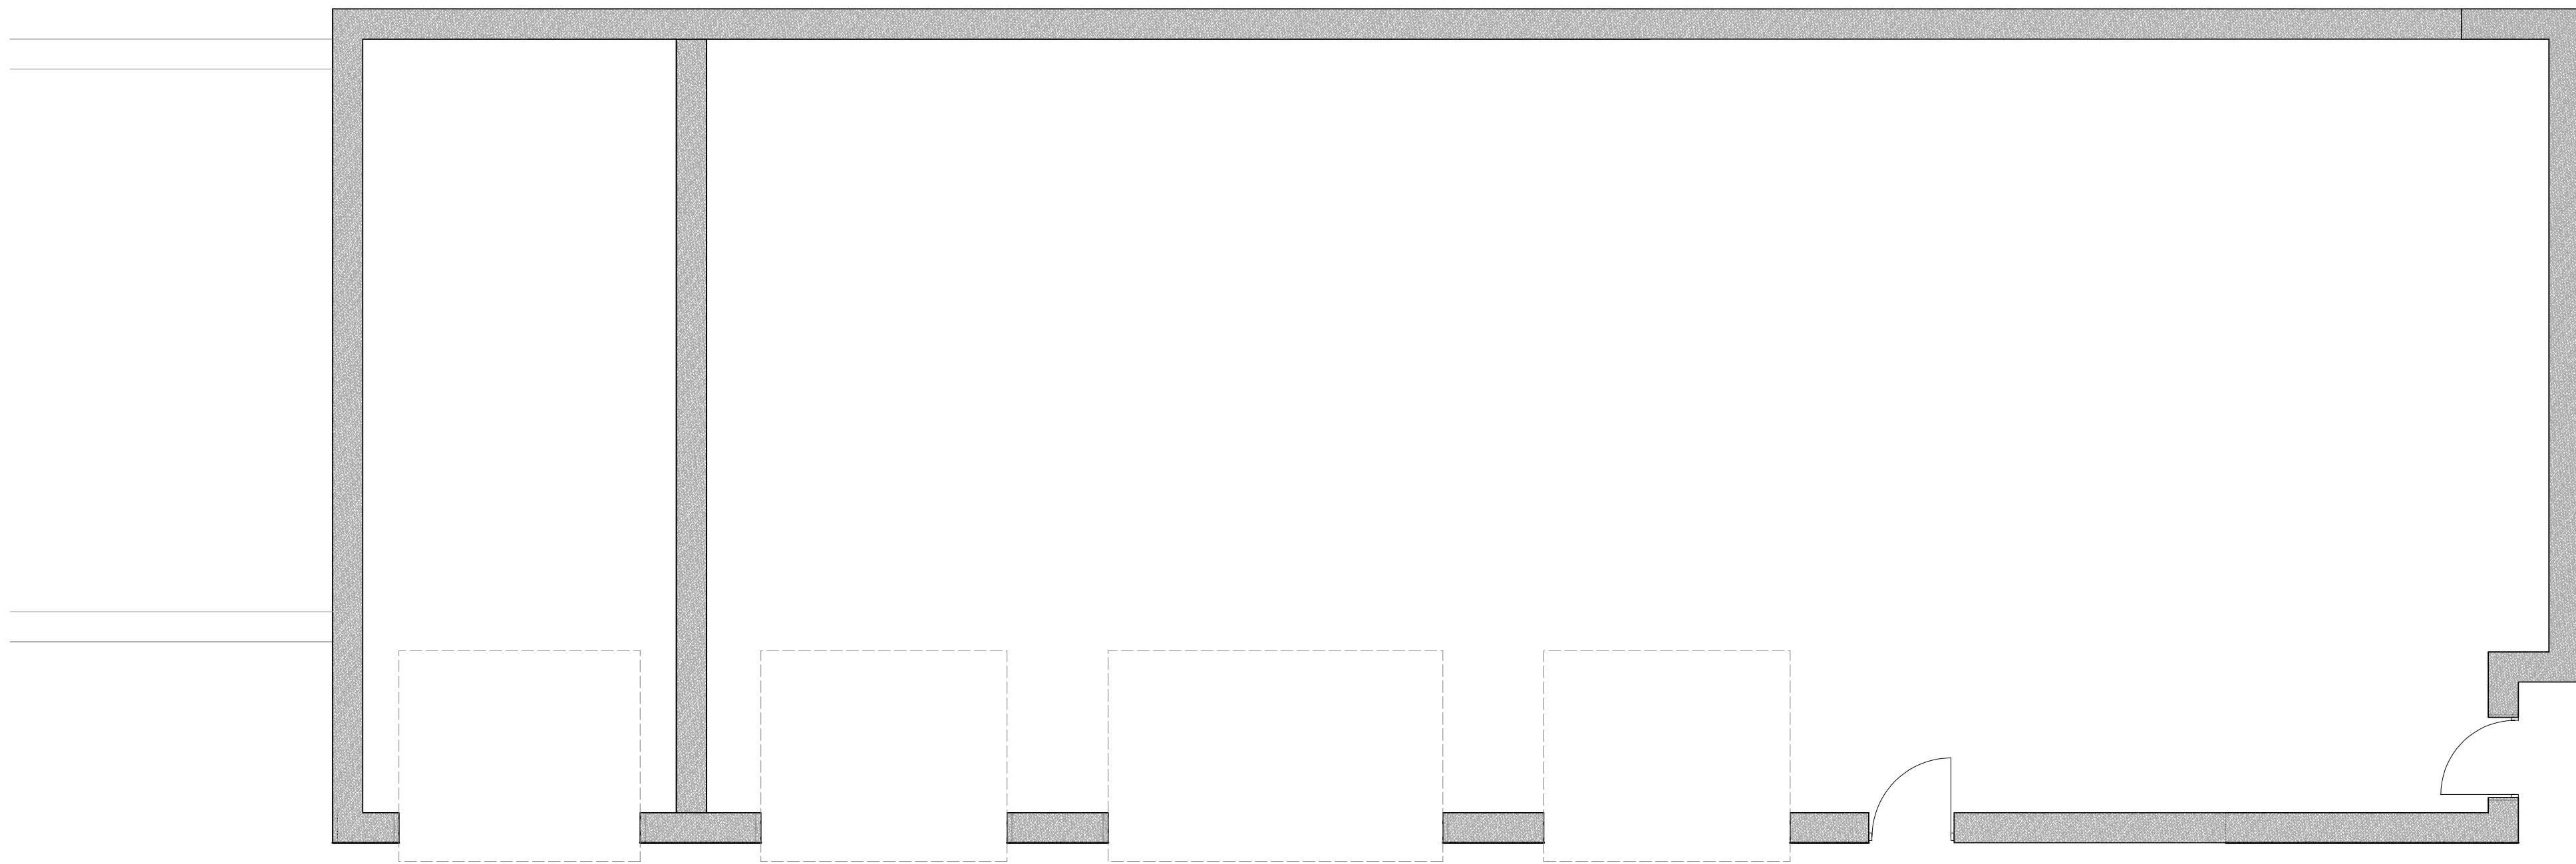

Ground Floor Plan

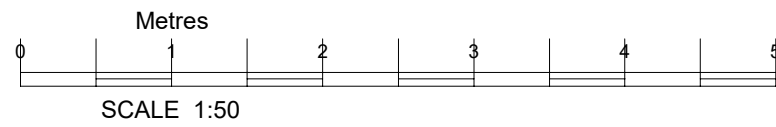

C Copyright FS CONSULTANCY Hightrees 362 Marlborough Road, Swindon, Wiltshire SN3 1NP TEL. 01793 420244		CLIENT Mr M Cullimore	
TITLE Existing Garage for storage of Vehicles Kent End Farm, Kent Road, Ashton Keynes, Swindon, SN6 6PF			
A1	CAGE CODE	DWG NO 001 26/02/2026	REV 1:1
SCALE 1:1250/1:500/1:100/1:50		SHEET 1:1	