
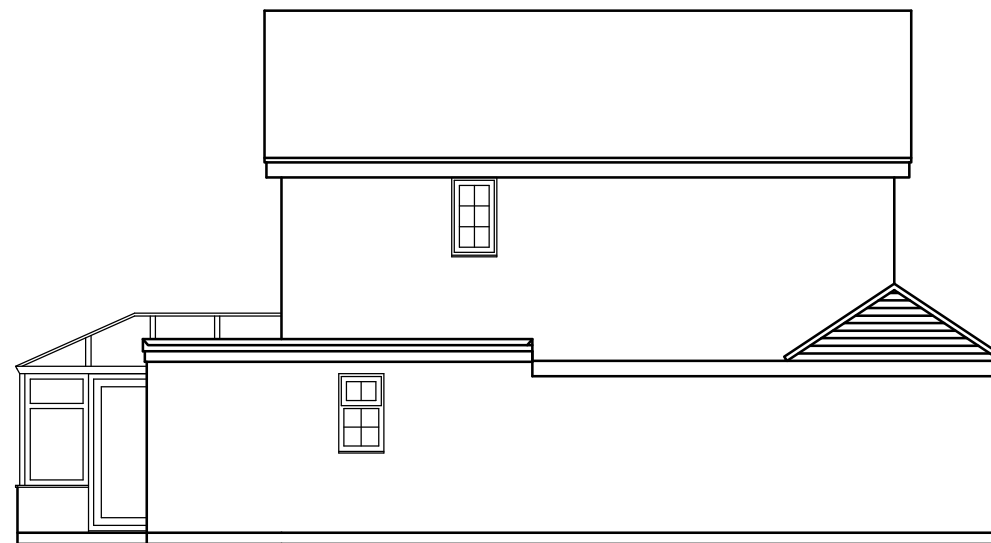
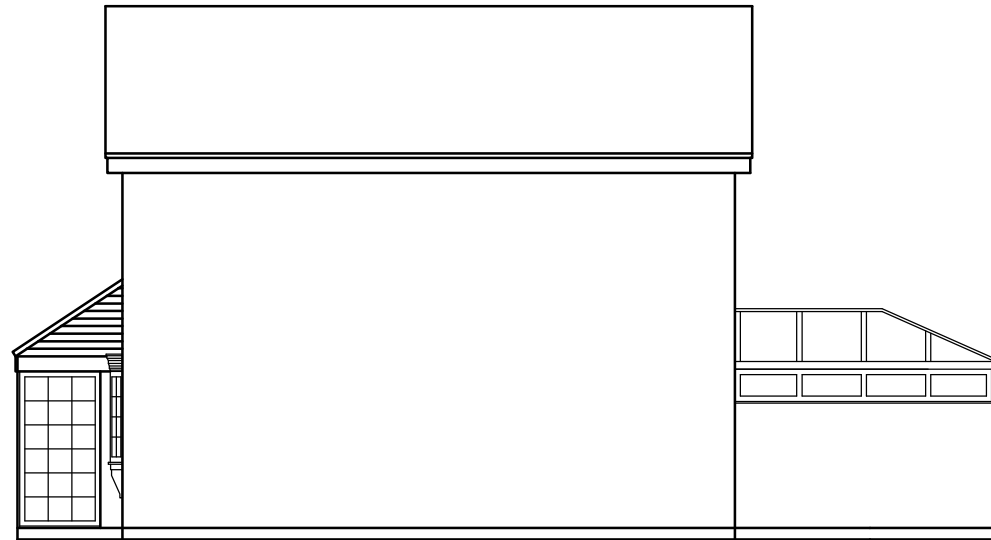


NOTES:

1. This drawing is the property of MJF CAD Solutions and must not be copied or disclosed for any purpose except as authorised by MJF CAD Solutions or the client.

Rev	Date	By	Chk	Comment

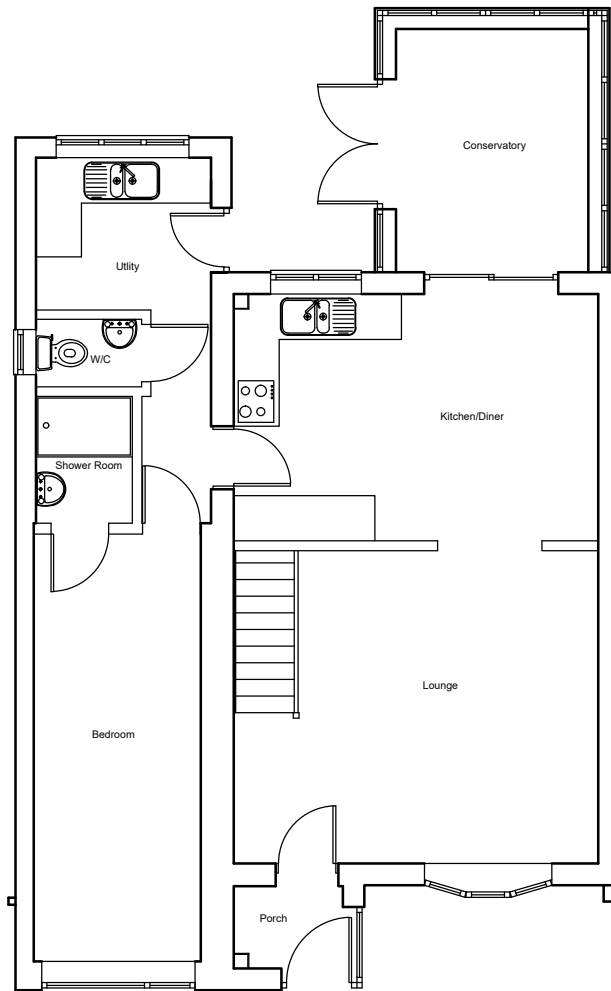

— SOLUTIONS —
MJF CAD Solutions Ltd.
 Basepoint Business Centre, Rivermead Drive
 Swindon, SN5 7EX
 Tel: 01793 407941 - Mob: 07783 226700
 Email: mike@mjfcadsolutions.co.uk
 Website: www.mjfcadsolutions.co.uk



Client Bev Taylor 21 Kingsley Ave Royal Wootton Bassett SN4 8LF		
Project Title Single Storey Rear Extension		
Drawing Title Existing Floor Plan and Elevations		
Drawn by: MJF	Scale: 1:100 - A3	Date: Apr 2026
Drawing No. 1400_01		Rev.