



Front roof slope
Clay plain tiles
to match house

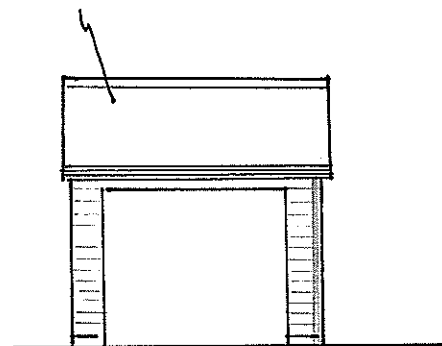


FRONT


Rear roof slope
box profile steel
roofing sheet 32/100
profile colour slate blue

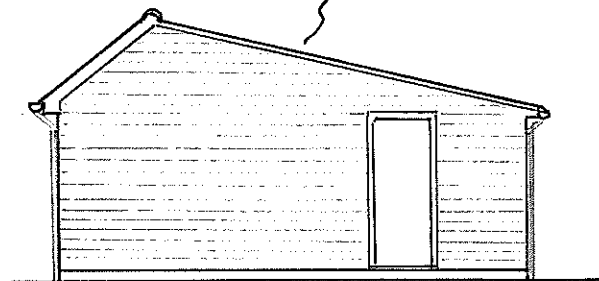


SIDE

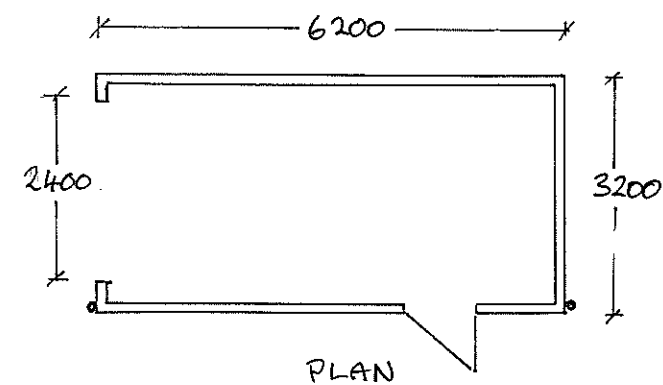

PLAN

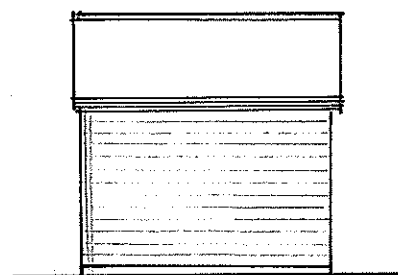


REAR

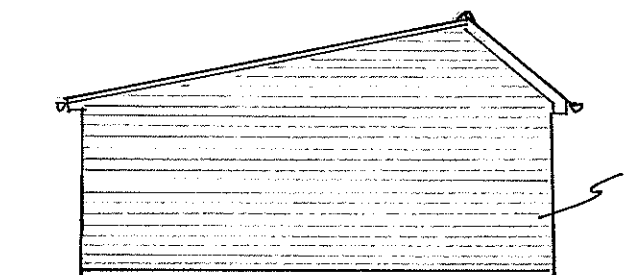


SIDE

Walls Feather
edge board colour
black

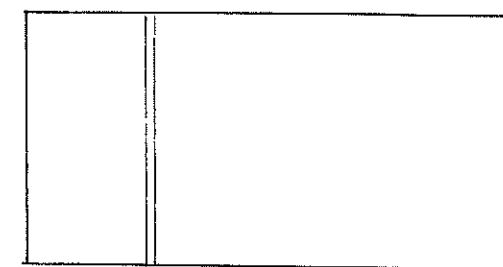

ROOF PLAN

 

No 1 Forest Fields
East Grafton Marlborough SN8 3DB

Proposed garage

Drawing No 3
Plan and elevations
Scale 1:100 A3