



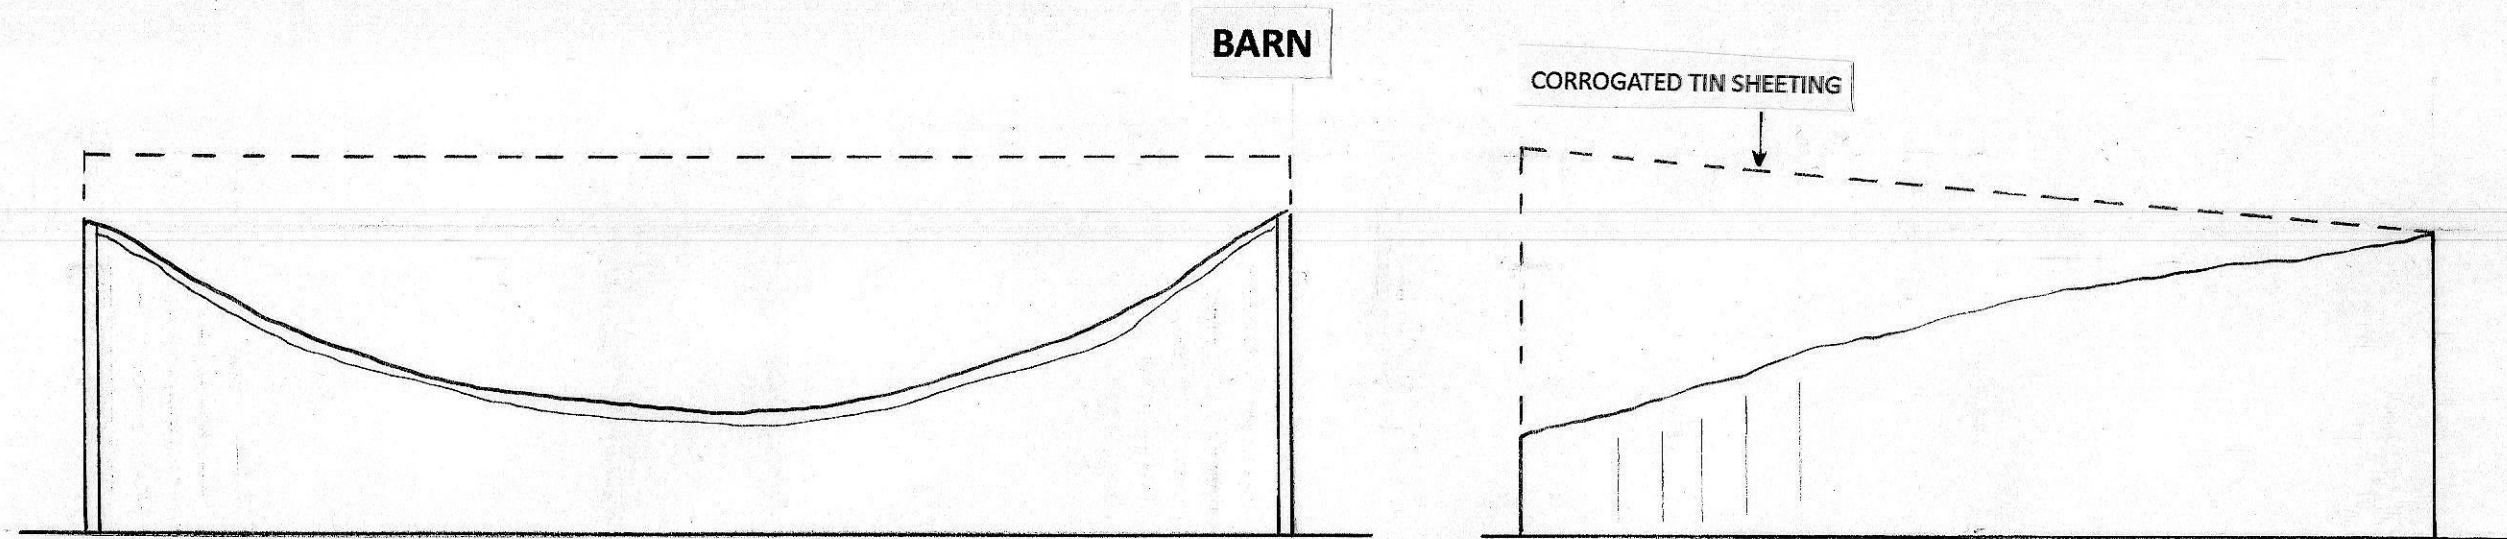


EXISTING FE (SE) 1:100

EXISTING SIDE (NE)

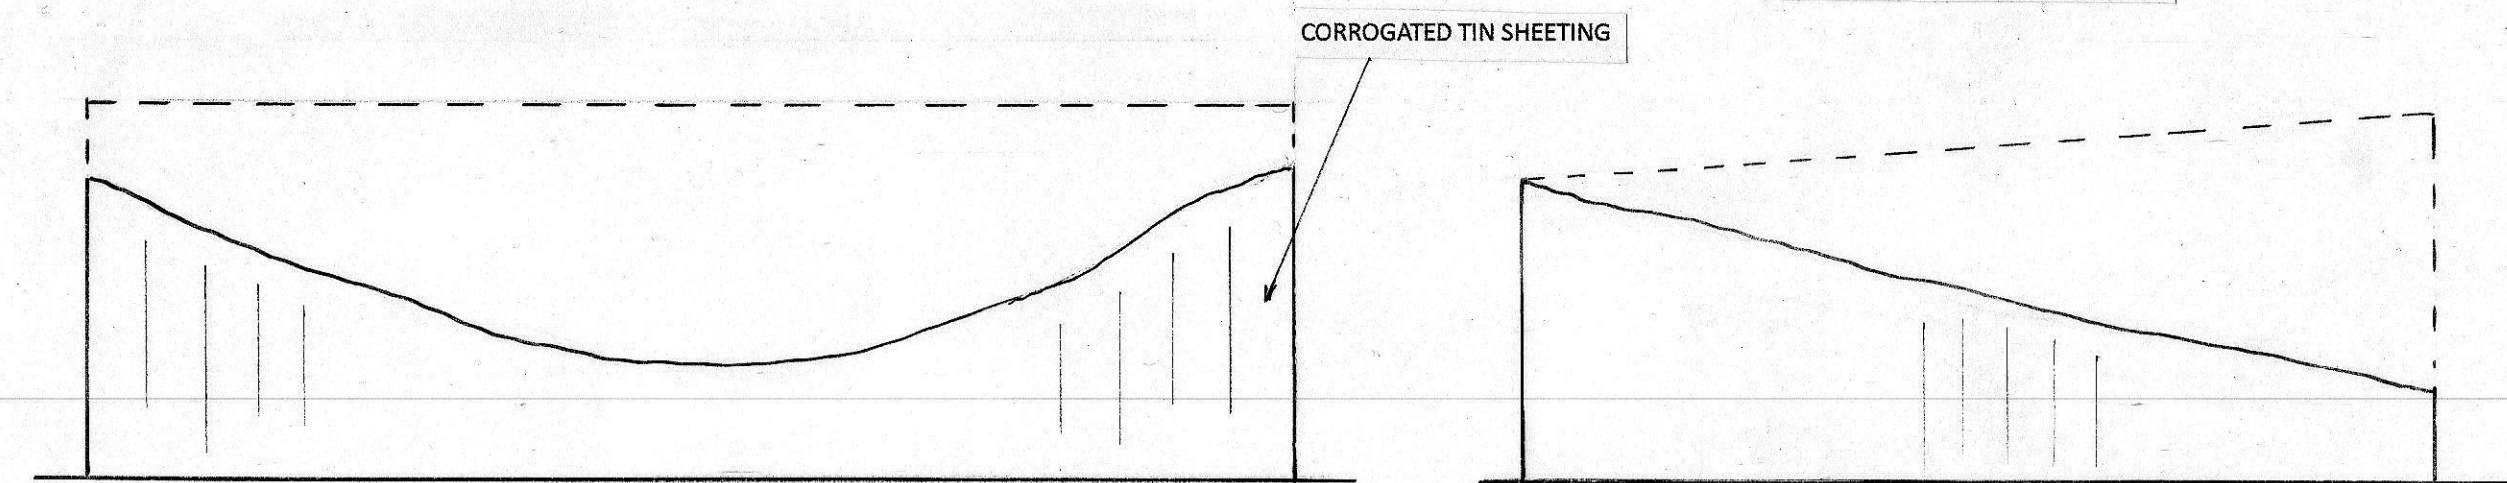


EXISTING REAR ELEVATION (NW)

EXISTING SIDE (SW)

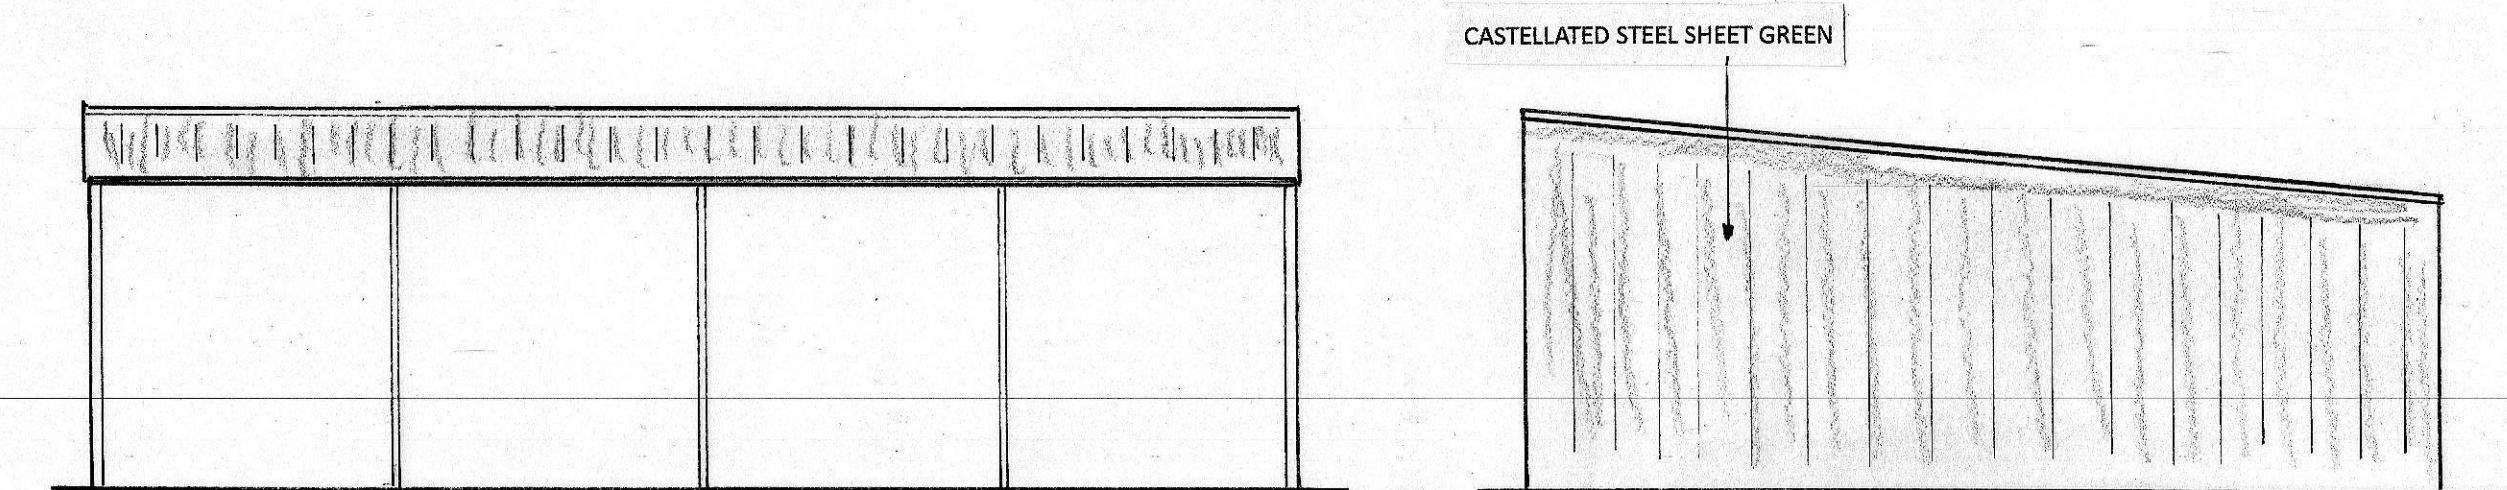


PROPOSED FE (SE) 1:100

PROPOSED SIDE (SW)

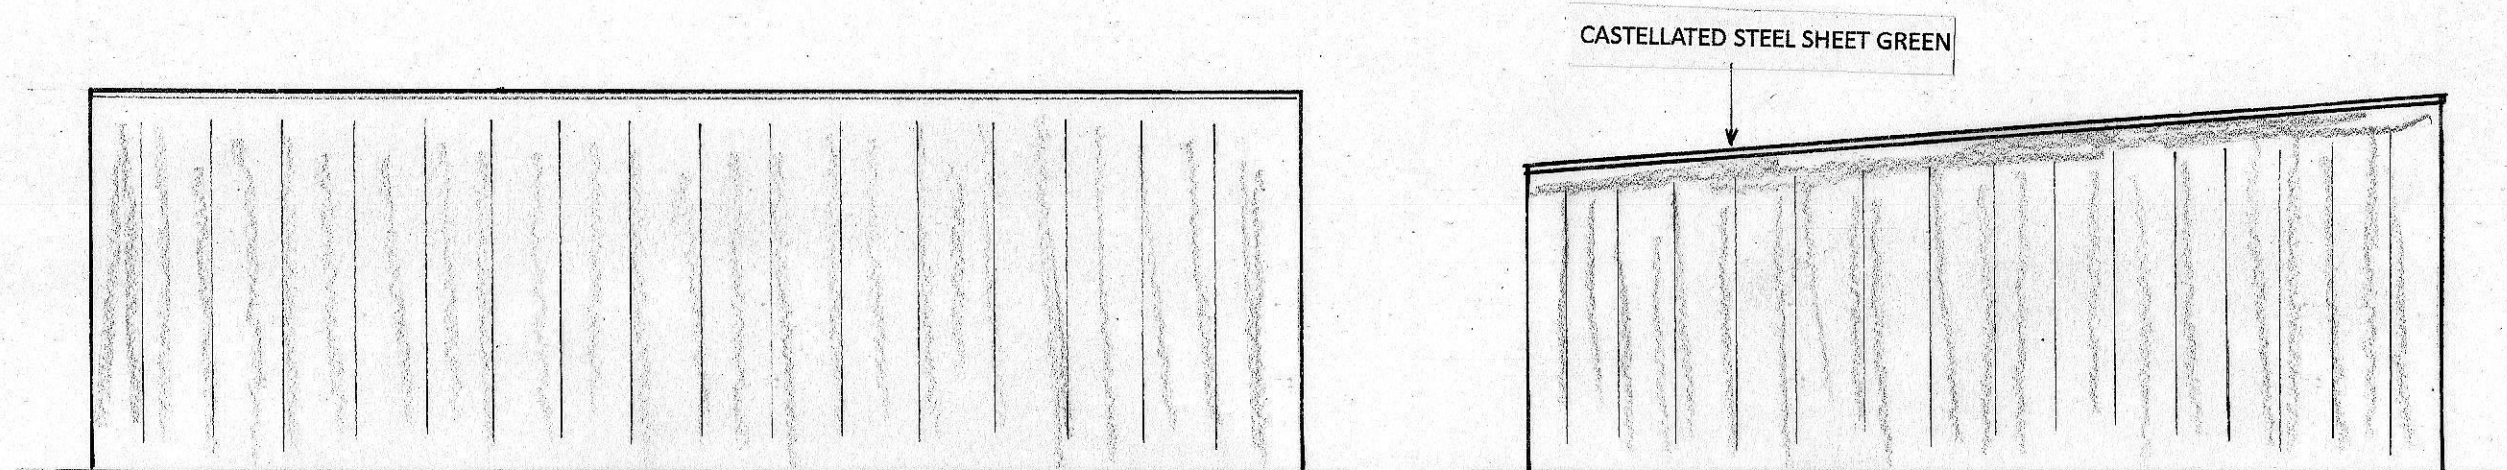


PROPOSED REAR (NW)

PROPOSED SIDE (NE)

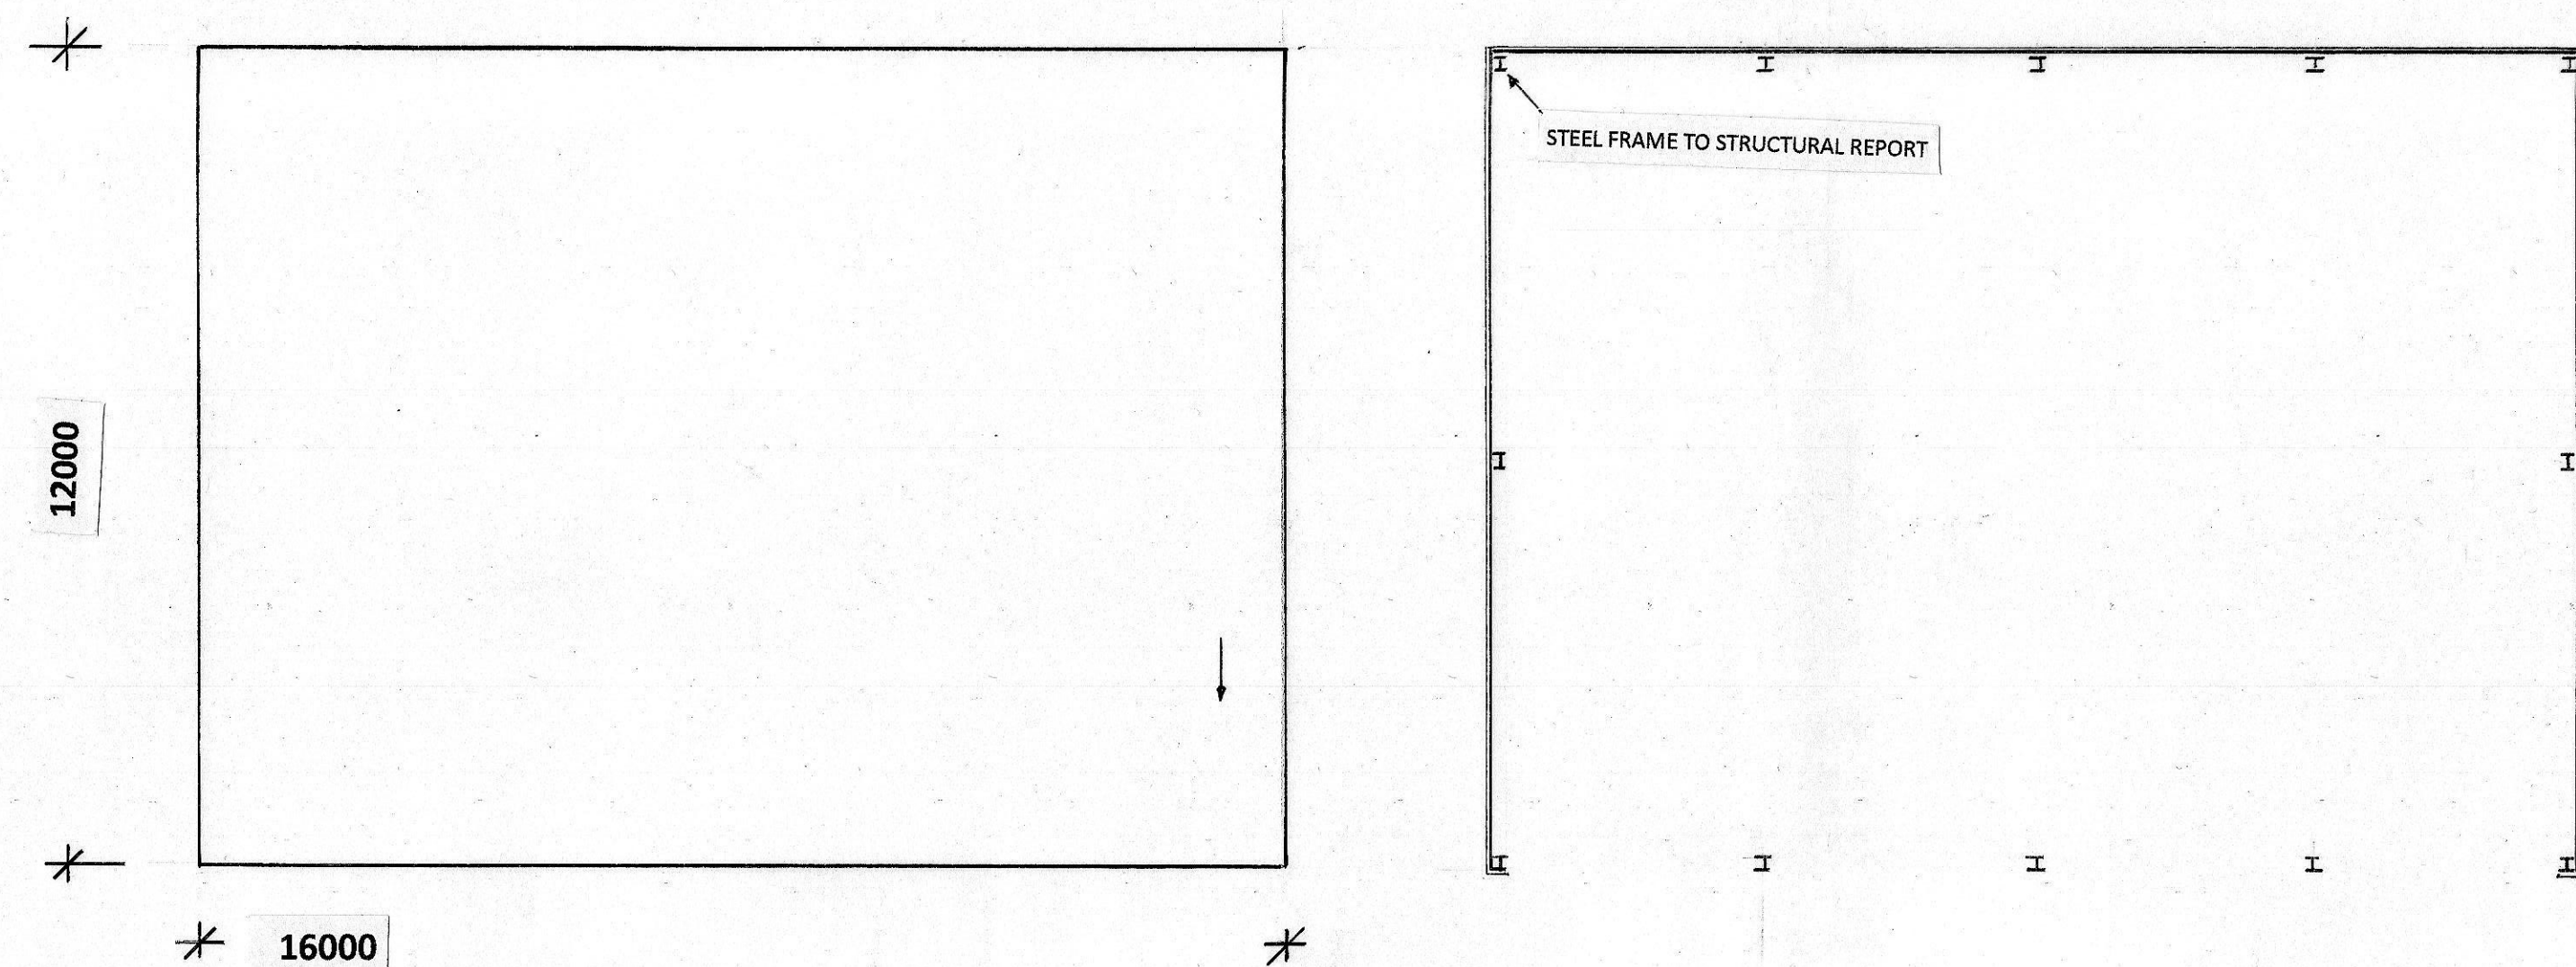


EXISTING AND PROPOSED ROOF PLAN 1:100

PLAN 1:100

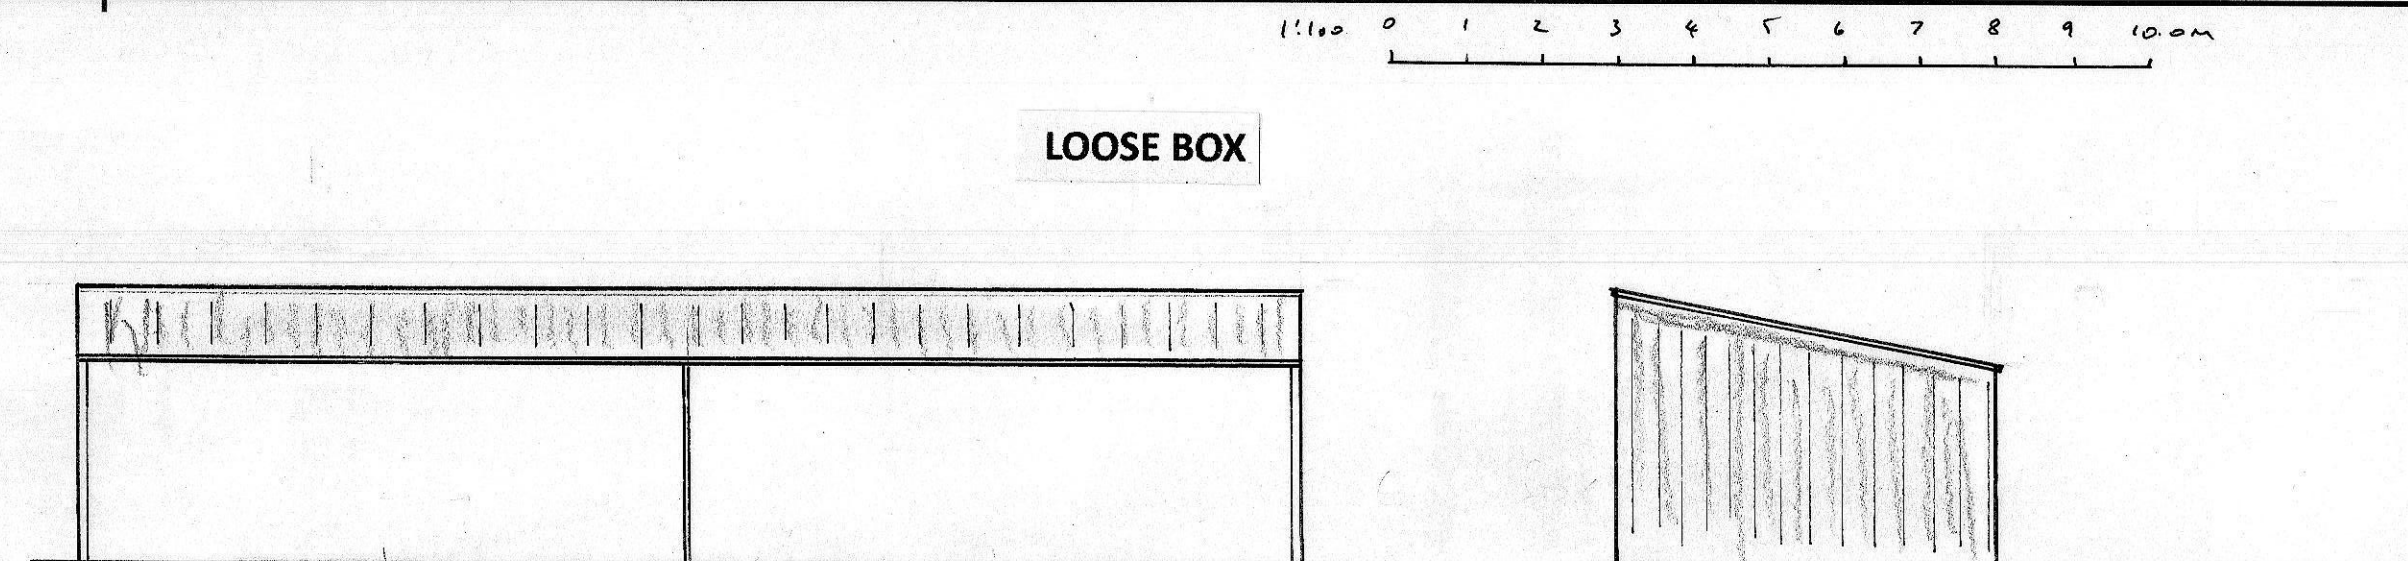


PROPOSED FE (W)

PROPOSED SIDE (N)

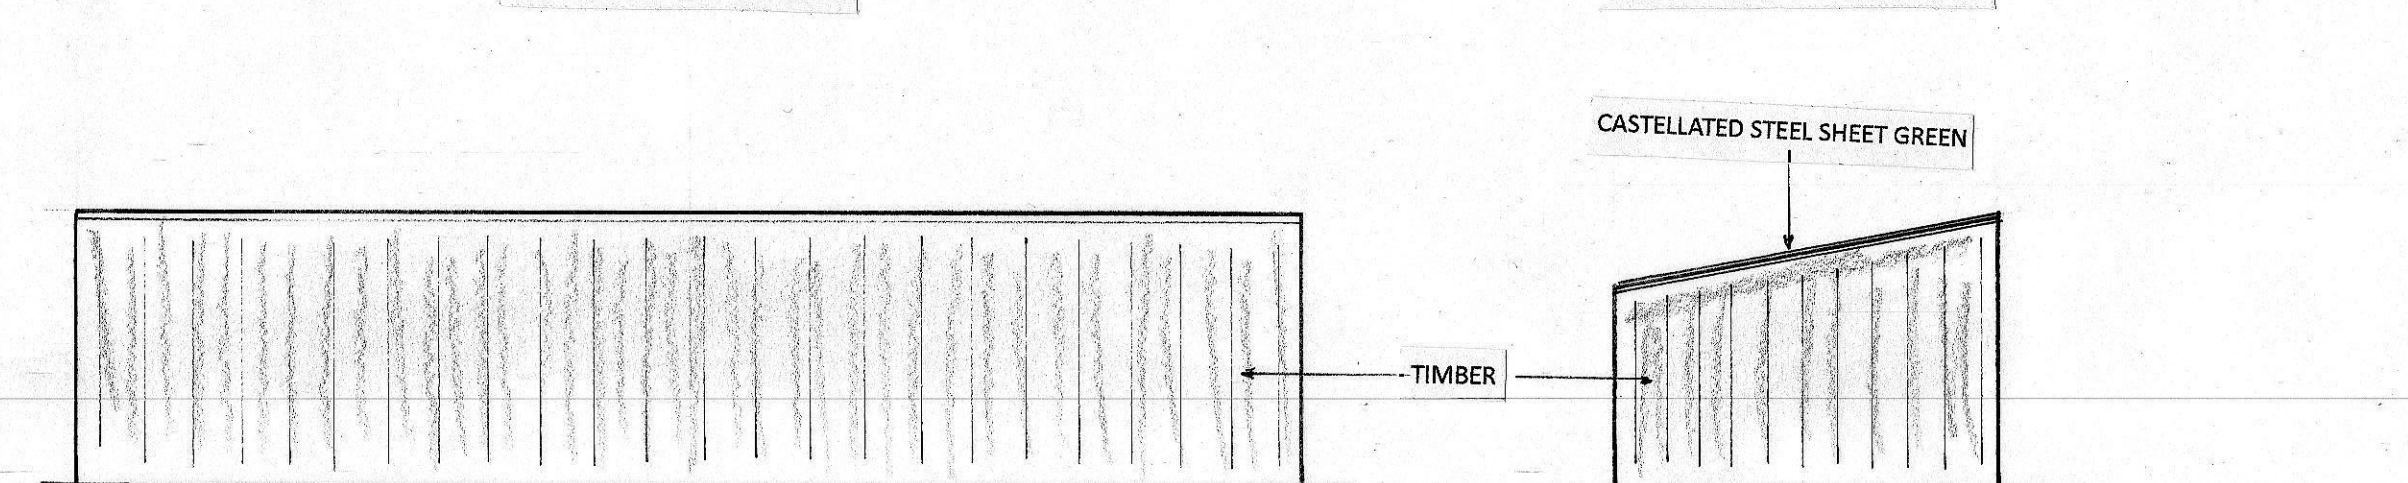


PROPOSED REAR (E)


PROPOSED SIDE (S)

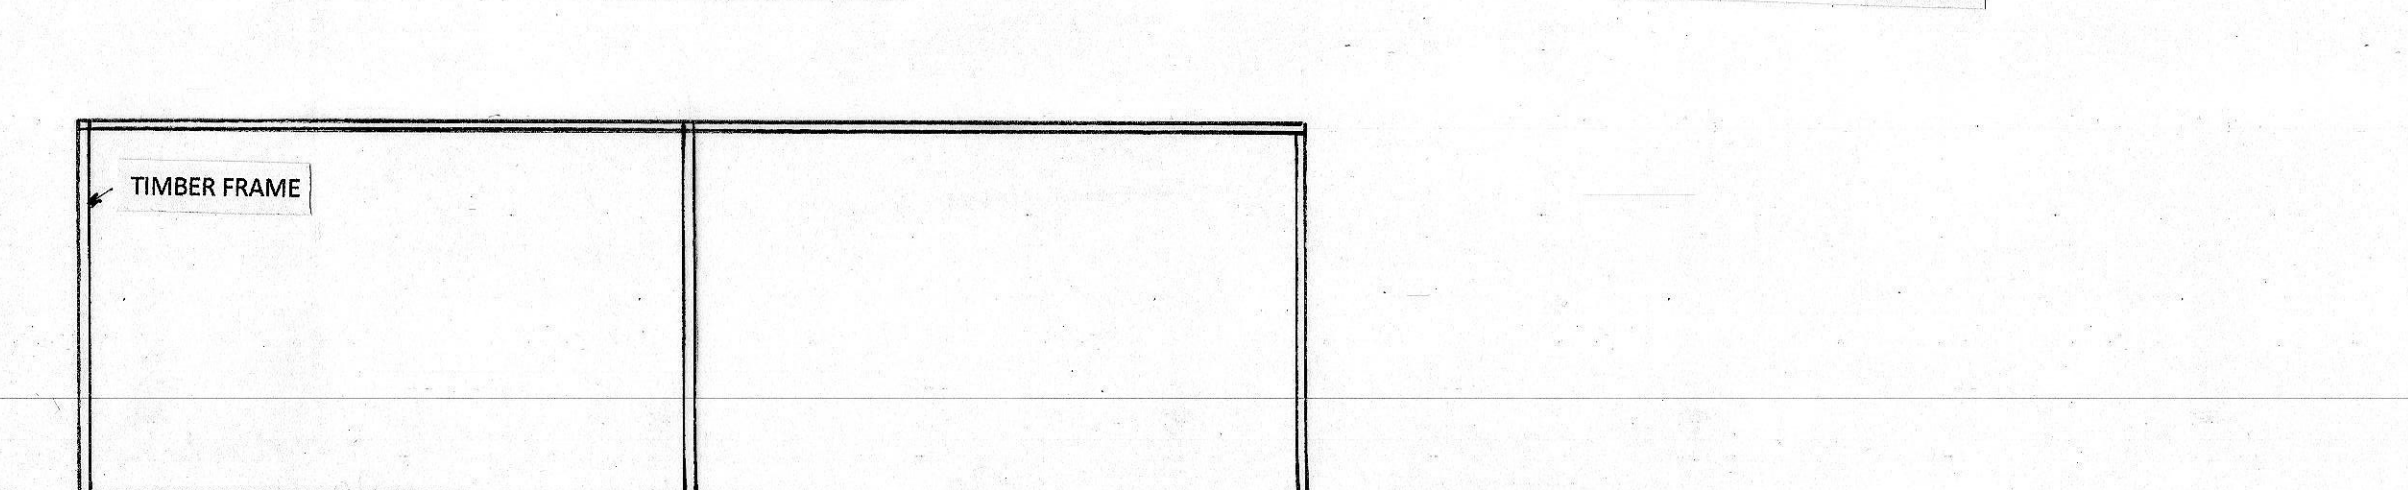

PLAN

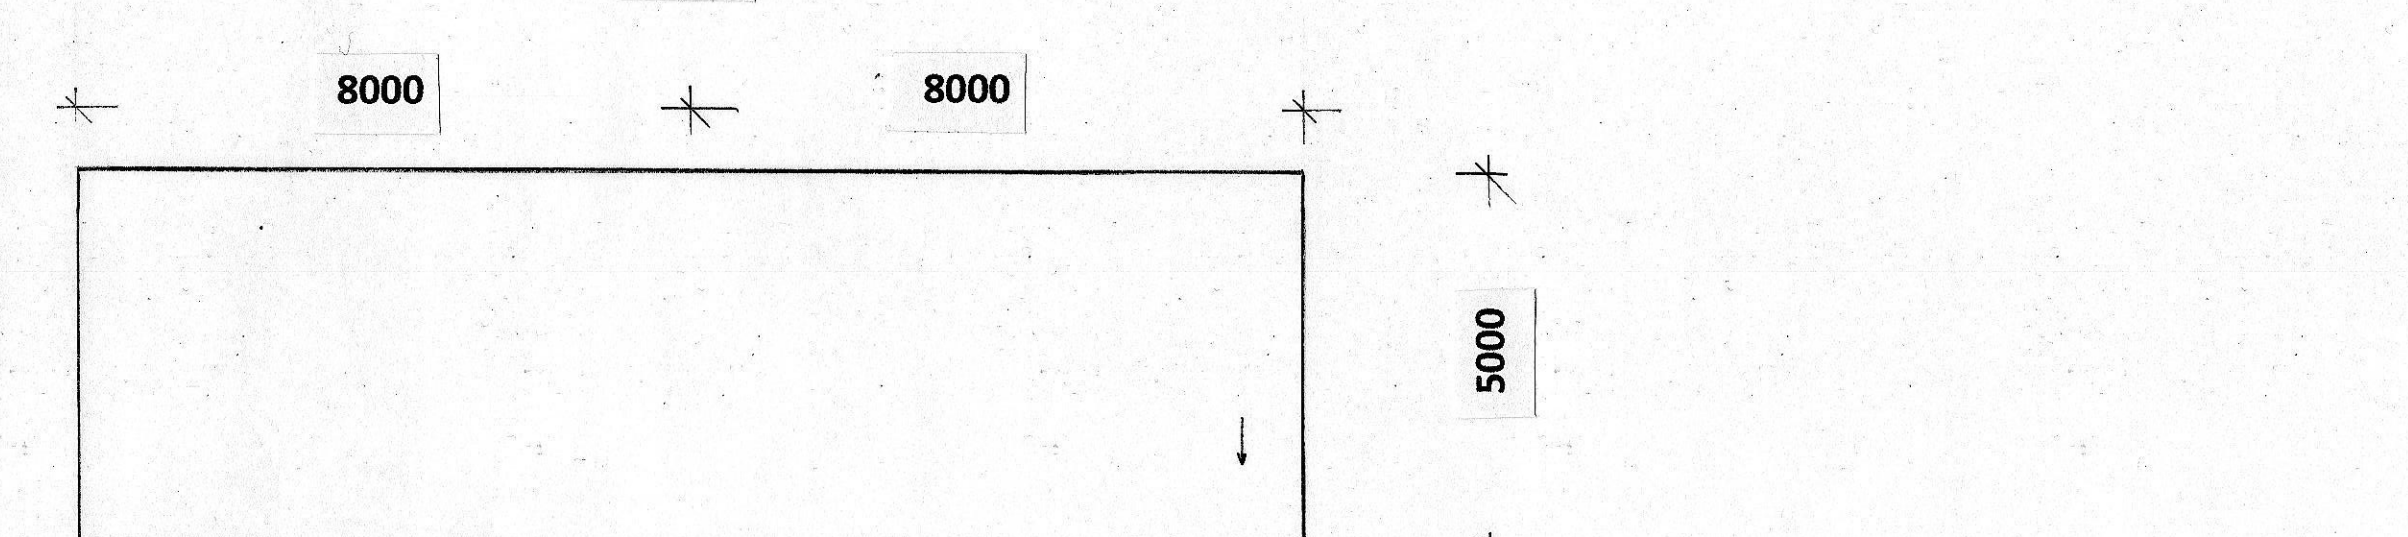


ROOF PLAN

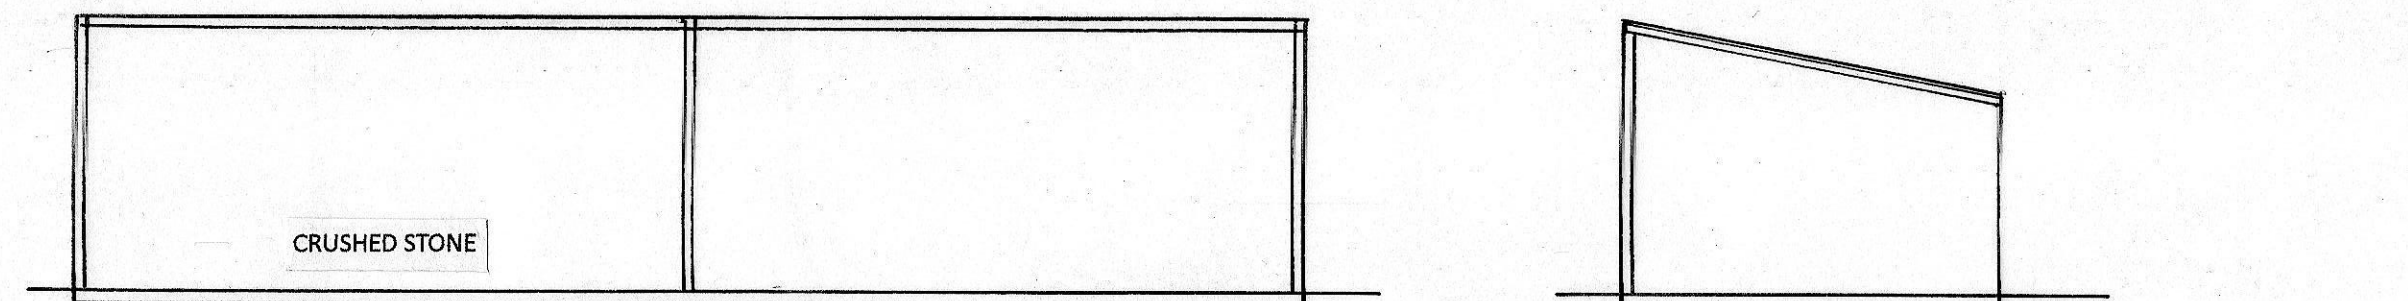

TYPICAL LONG SECTION

TYPICAL CROSS SECTION

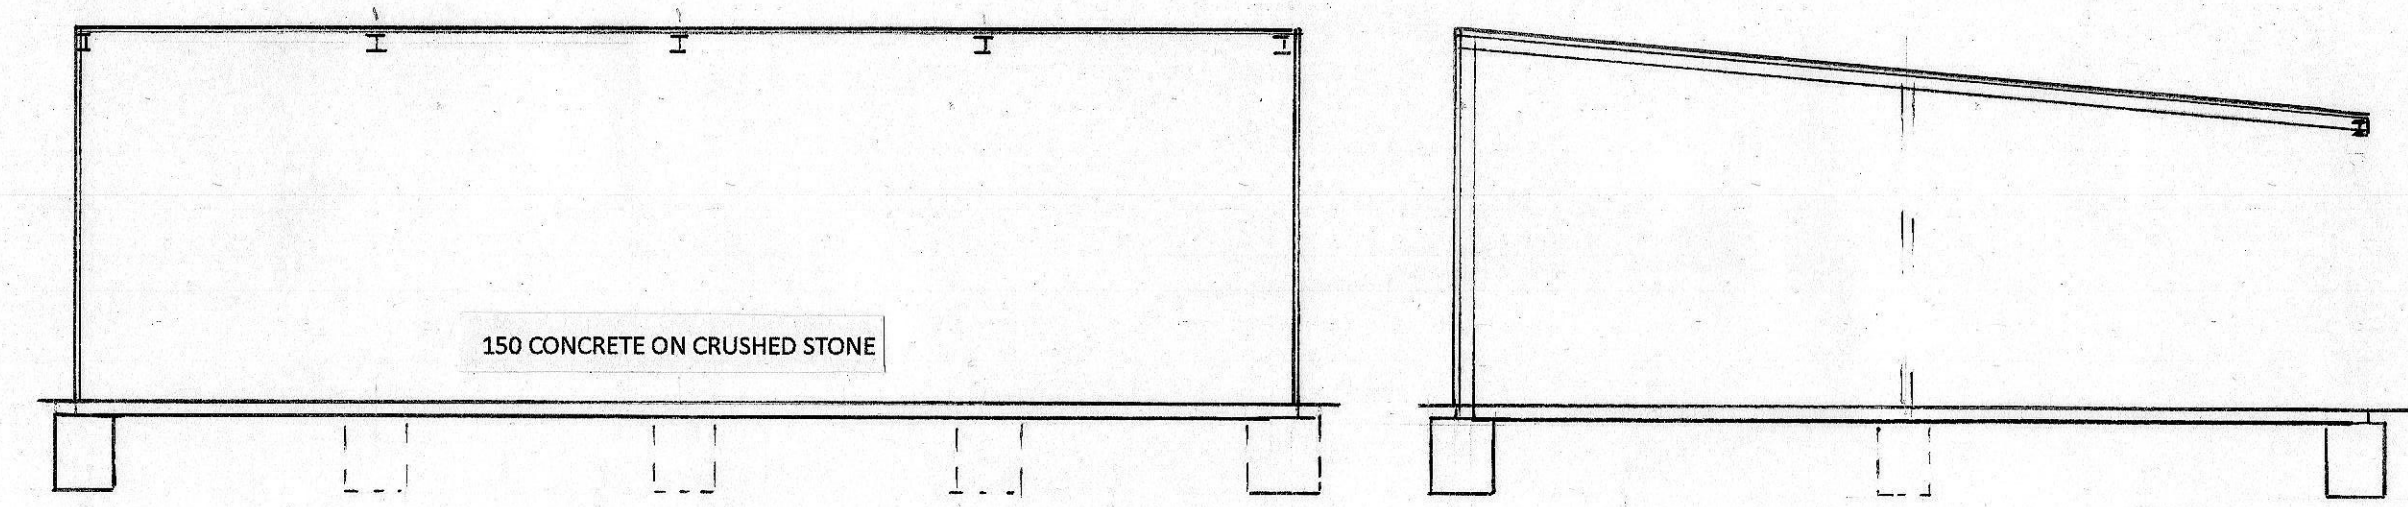

TYPICAL LONG SECTION

TYPICAL CROSS SECTION

NOTES:
All dimensions must be checked on site and not scaled from this drawing.

A	Date	Revisions

©copyright

Scale bar

0 1 2 3 4 5 6 7 8 1:100

0 1 2 3 4 1:50

For Building Regulation purposes these plans are to be read in conjunction with the written specification and structural report.

KEECH DESIGN SERVICES LTD
1 HARBOUR CLOSE SWINDON

Job Title

THATADO FARM
BRAYDON LEIGH
SN6 6RQ

Drawing Title

BARN REBUILD AND
LOOSE BOX DETAILS

Scale 1:100

Date OCT 2025 Drawn by

Drg No. 25/056 (iii) Rev.