



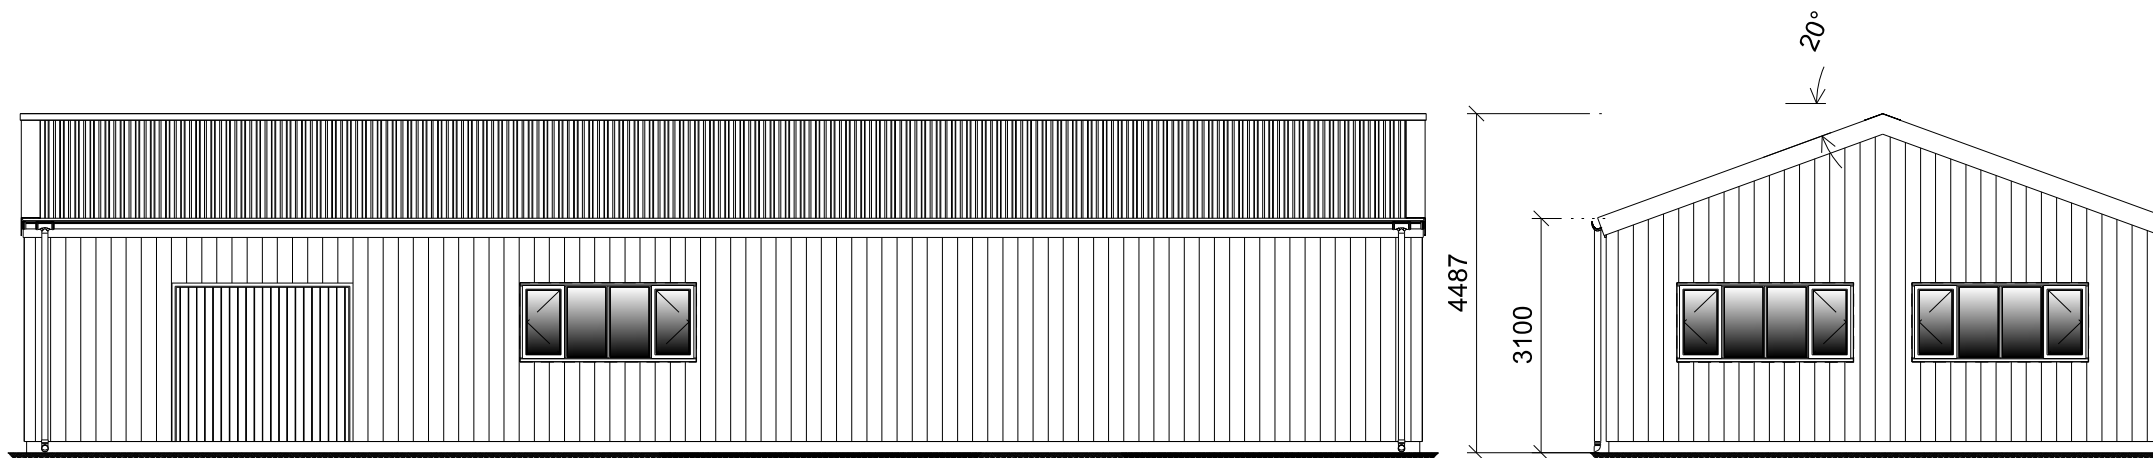


EAST ELEVATION


NORTH ELEVATION

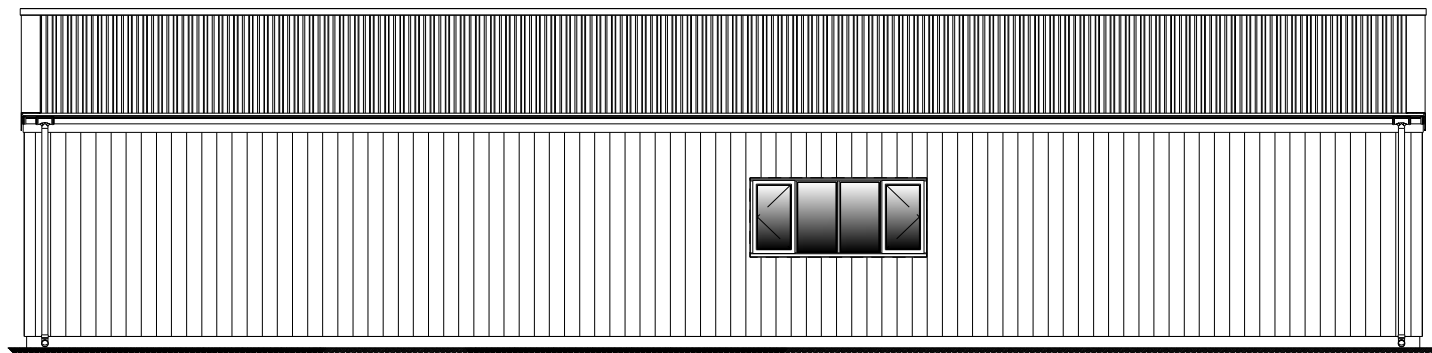

WEST ELEVATION

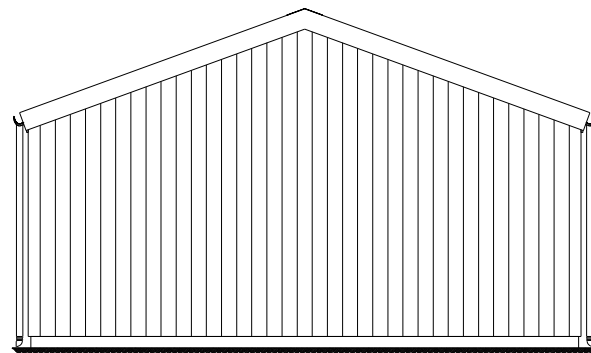

SOUTH ELEVATION

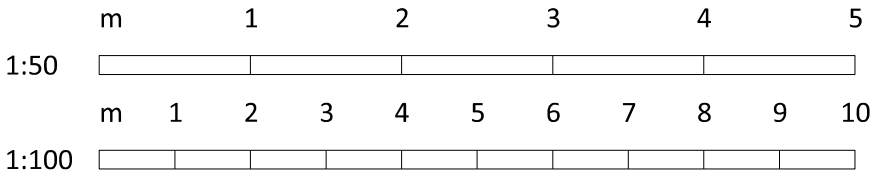

E
D
C
B
A

Rev	Date	Notes
-----	------	-------

lpc

TOWN AND COUNTRY
PLANNING
DEVELOPMENT
CONSULTANTS

LPC (TRULL) LTD.,
TRULL, TETBURY, GLOUCESTERSHIRE GL8 8SQ
Tel: 01285 841433 email: admin@lpcrull.com

Client P & V Garrard	
Project Proposed Detached Garage Elmslea House Bentham Lane Bentham Swindon	
Drawing Proposed Elevations	
Date March 26	Scale 1:100 @ A3
Drawing Number LPC 6337 PR 03 Rev A	