

SITE PLAN

Scale 1:500



LOCATION PLAN

Scale 1:1250



revisions	initial	date
-----------	---------	------

Contractors, Sub Contractors and Suppliers are to check all relevant dimensions and levels of site and buildings before commencing any shop drawings or building work.

This drawing is copyright and may not be reproduced in any part of form without the written consent of Fowler Architecture and Planning

project
WESTFIELD FARM
Latton, Wiltshire GL7 5QQ

Location and
Site Plan

scale
1:500, 1250 @A1


drawn by
-

date
March 26

251017-01

drawing no

rev

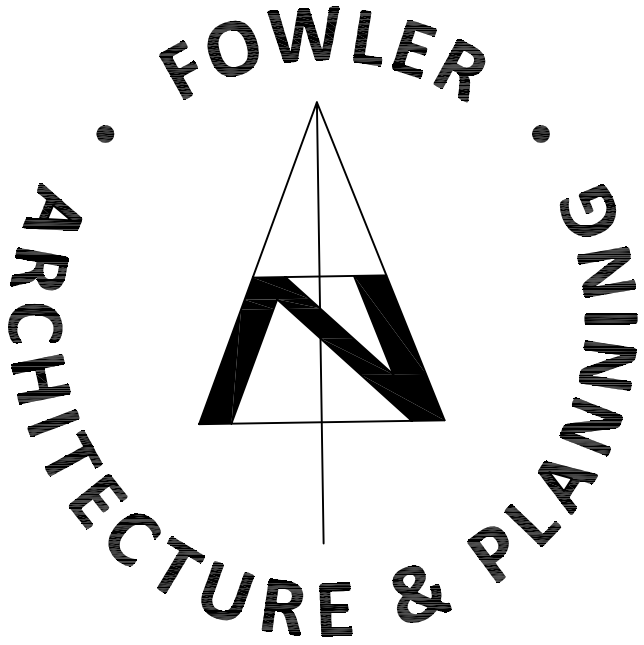

39 High Street
Pewsey
Wiltshire
SN9 5AF
tel (01672) 569444
fax (01672) 569488
enquiries@faap.co.uk