


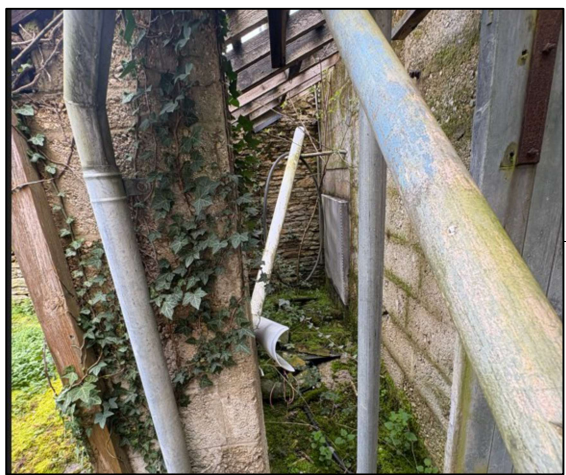

General view of passageway under listed building



Debris within the lean-to building, which appears to be general stored materials.

Structural recommendation to remove debris and foliage to allow further structural survey of the building

If any significant pieces of timber and timber paneling and any other historic fabric to be salvaged and stored in safe place.

Any floor and partition structure that is still in original place (and not rotten or damaged) to remain as is.



Significant amount of debris within the lean-to building, which appears to be general stored materials.

Structural recommendation to remove debris to further structural survey of the building to

If any significant pieces of timber and timber paneling and any other historic fabric to be salvaged and stored in safe place.

Any floor and partition structure that is still in original place (and not rotten or damaged) to remain as is.




Debris within the lean-to building, which appears to be general stored materials.

Structural recommendation to remove debris to further structural survey of the building to

If any significant pieces of timber and timber paneling and any other historic fabric to be salvaged and stored in safe place.

Any floor and partition structure that is still in original place (and not rotten or damaged) to remain as is.

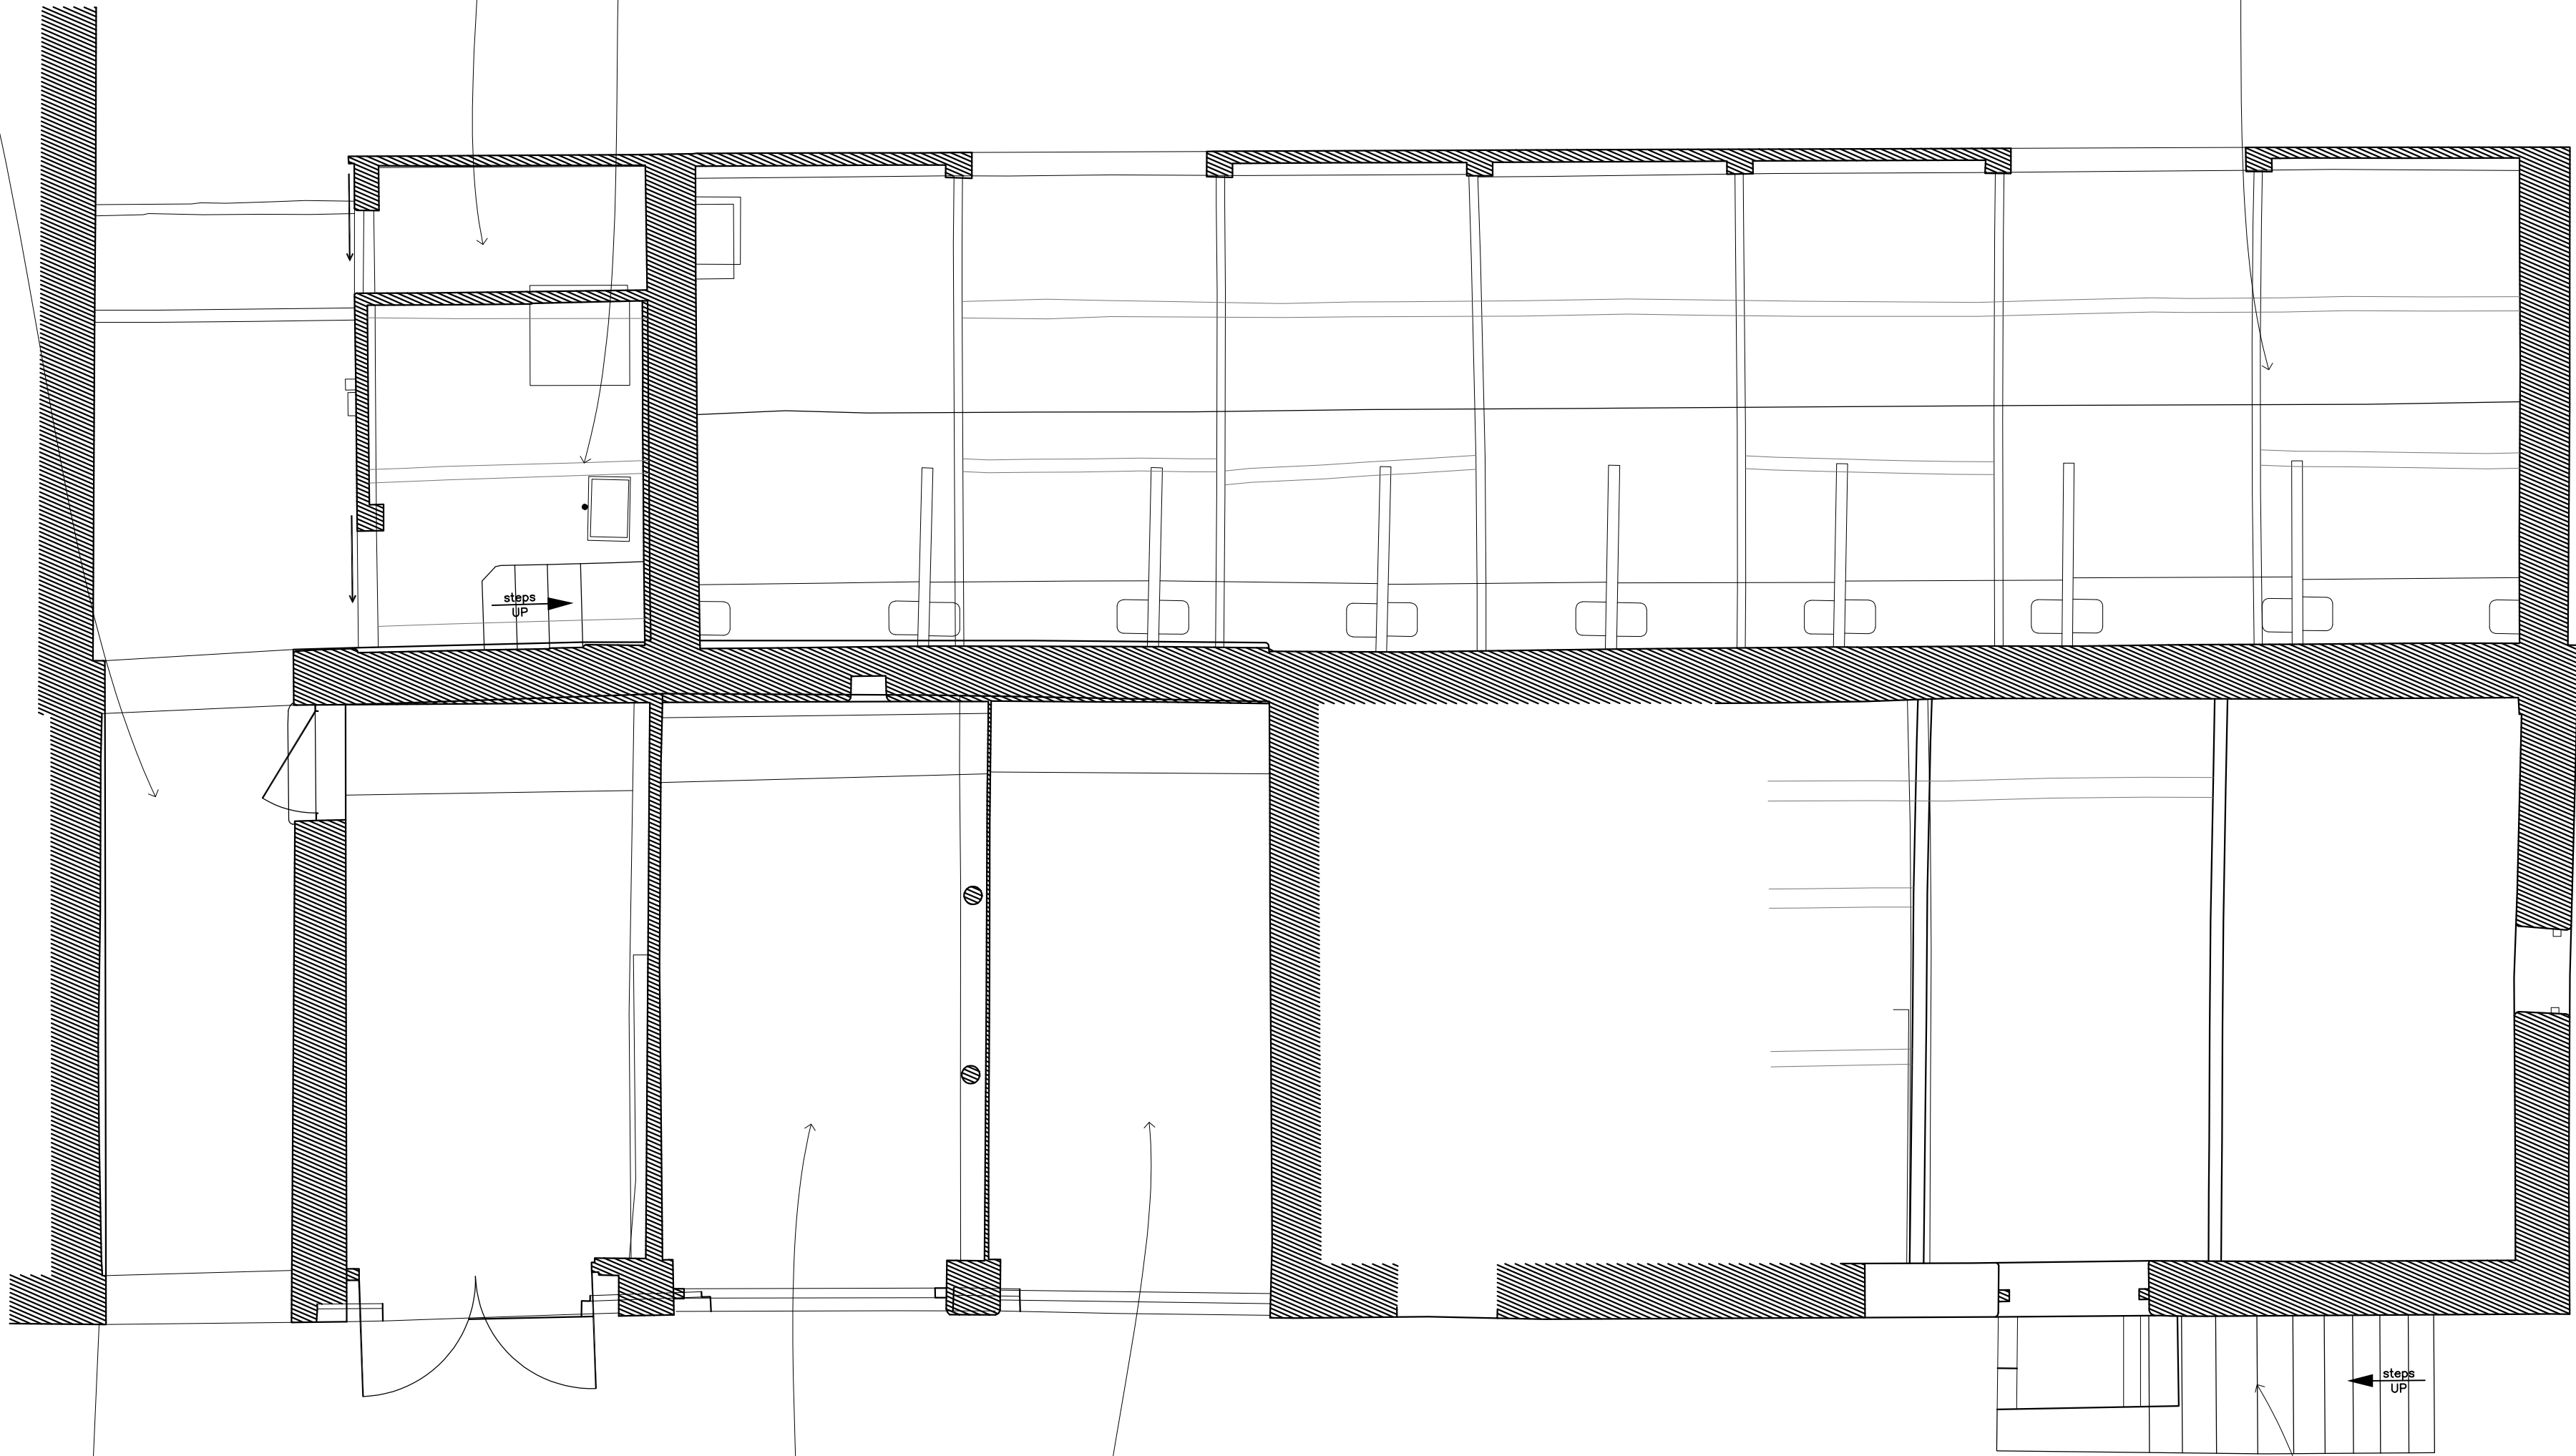

BARN I GROUND FLOOR PLAN
Scale 1:50



Significant amount of debris within the building on ground floor, which appears to be general stored materials.

Structural recommendation to remove debris to further structural survey of the building to take place.

Significant pieces of timber and timber paneling and any other historic fabric to be salvaged and stored in safe place.

Any floor and partition structure that is still in original place (and not rotten or damaged) to remain as is.



Significant amount of debris within the building on ground floor, which appears to be general stored materials.

Structural recommendation to remove debris and foliage to further structural survey of the building to take place.

Significant pieces of timber and timber paneling and any other historic fabric to be salvaged and stored in safe place.

Any floor and partition structure that is still in original place (and not rotten or damaged) to remain as is.



Remove all foliage from external stonework to expose existing stone structure to allow the building to be surveyed by a structural engineer.

revisions	initial	date
-----------	---------	------

Contractors, Sub Contractors and Suppliers are to check all relevant dimensions and levels of site and buildings before commencing any shop drawings or building work.

This drawing is copyright and may not be reproduced in any part of form without the written consent of Fowler Architecture and Planning

project
WESTFIELD FARM
Latton, Wiltshire GL7 5QQ

drawing
**Existing Ground
Floor Plan**

scale
1:50 @A1


drawn by
-

date
March 26

251017-100

drawing no

rev

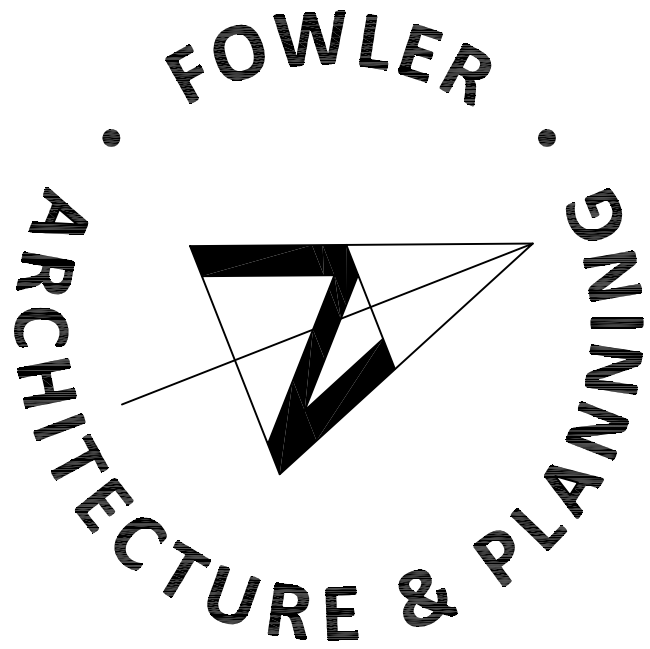

39 High Street
Pewsey
Wiltshire
SN9 5AF
tel (01672) 569444
fax (01672) 569488
enquiries@faap.co.uk