




THIS DRAWING IS COPYRIGHT
Contractor must take site sizes

Any discrepancies between the
drawing and site conditions
should be reported to the
Principal Designer


Ordnance Survey, (c) Crown Copyright 2026. All rights reserved. Licence number 100022432

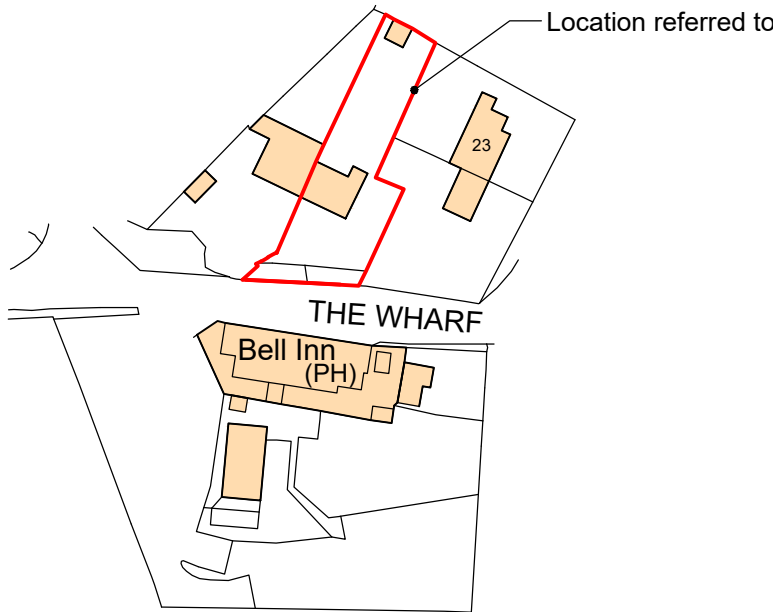


LOCATION PLAN
Scale 1:1250

 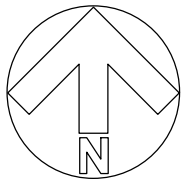

Scale bar (1:50)

 

Scale bar (1:100)

 

Scale bar (1:1250)

Rev.	Date	08.04.2026	Developed for planning submission	Init
A				JG

CLIENT
MR RICHARD HEATH
21 BEWLEY LANE, LACOCK,
CHIPPENHAM, SN15 2PH

PROJECT
**PROPOSED PARKING
ARRANGEMENT**


DRAWING
**LOCATION PLAN AND EXISTING
AND PROPOSED SITE PLANS
AND SECTIONS**

DRAWN: JG Date: 16/02/2026 Scale: AS STATED @ A2



Drawing number: **4468-10** Rev. **A**

DOLMAN
ARCHITECTURAL DESIGNERS BUILDING SURVEYORS
COST CONSULTANTS CDM PRINCIPAL DESIGNERS
Sussex House Bath Road Devizes Wiltshire SN10 2AF
Tel: 01380 729456
Web: www.dolmansurveyors.co.uk
Email: info@dolmansurveyors.co.uk



PROPOSED
SECTION A-A
Scale 1:50

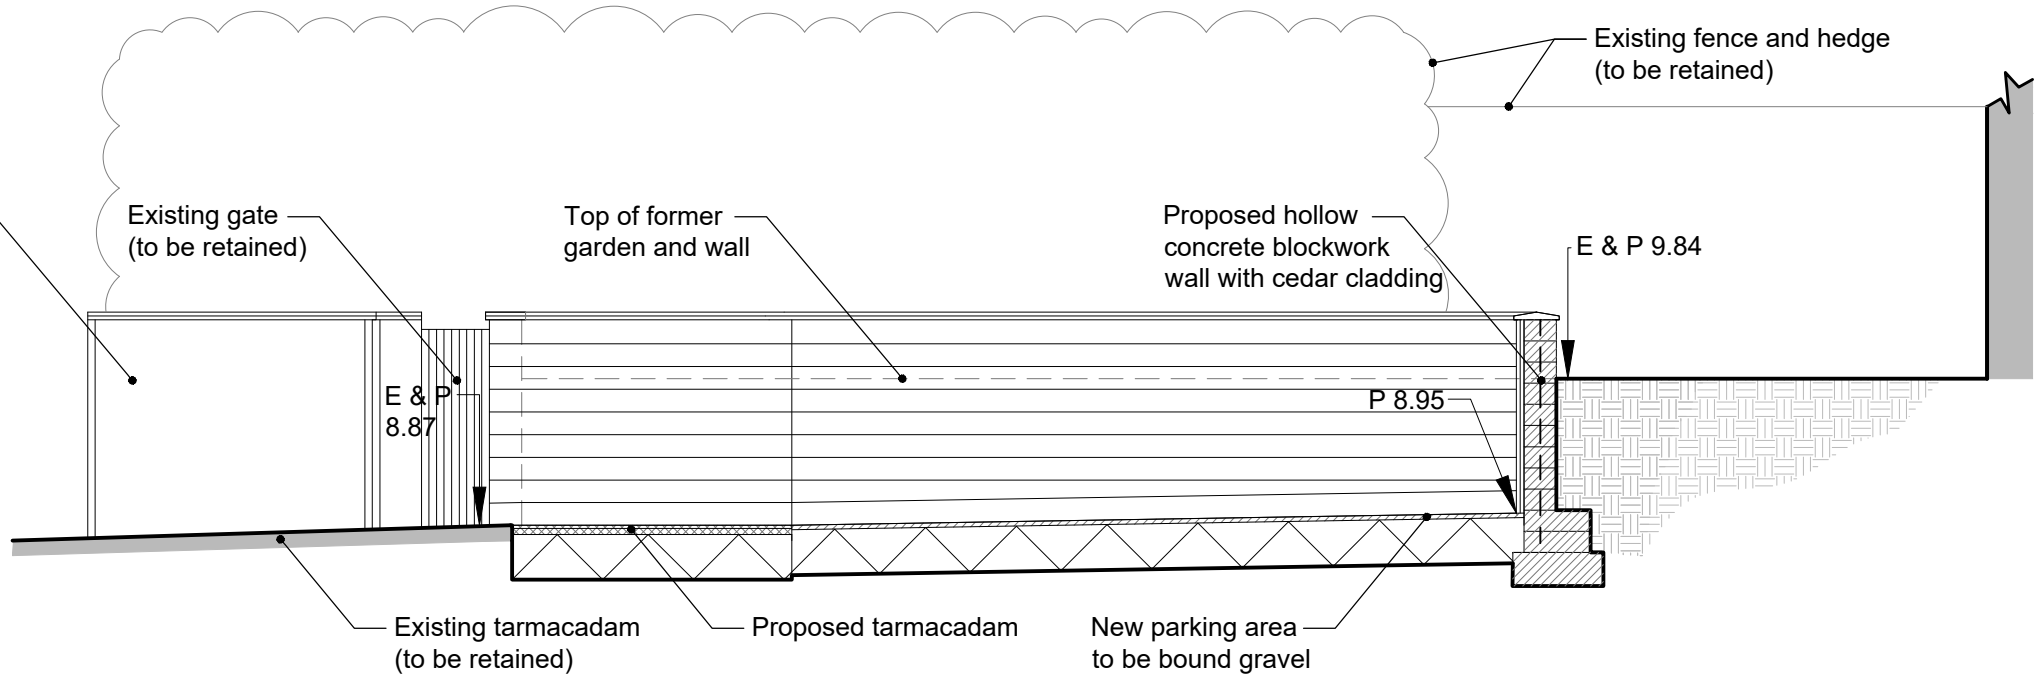

EXISTING
SECTION A-A
Scale 1:50

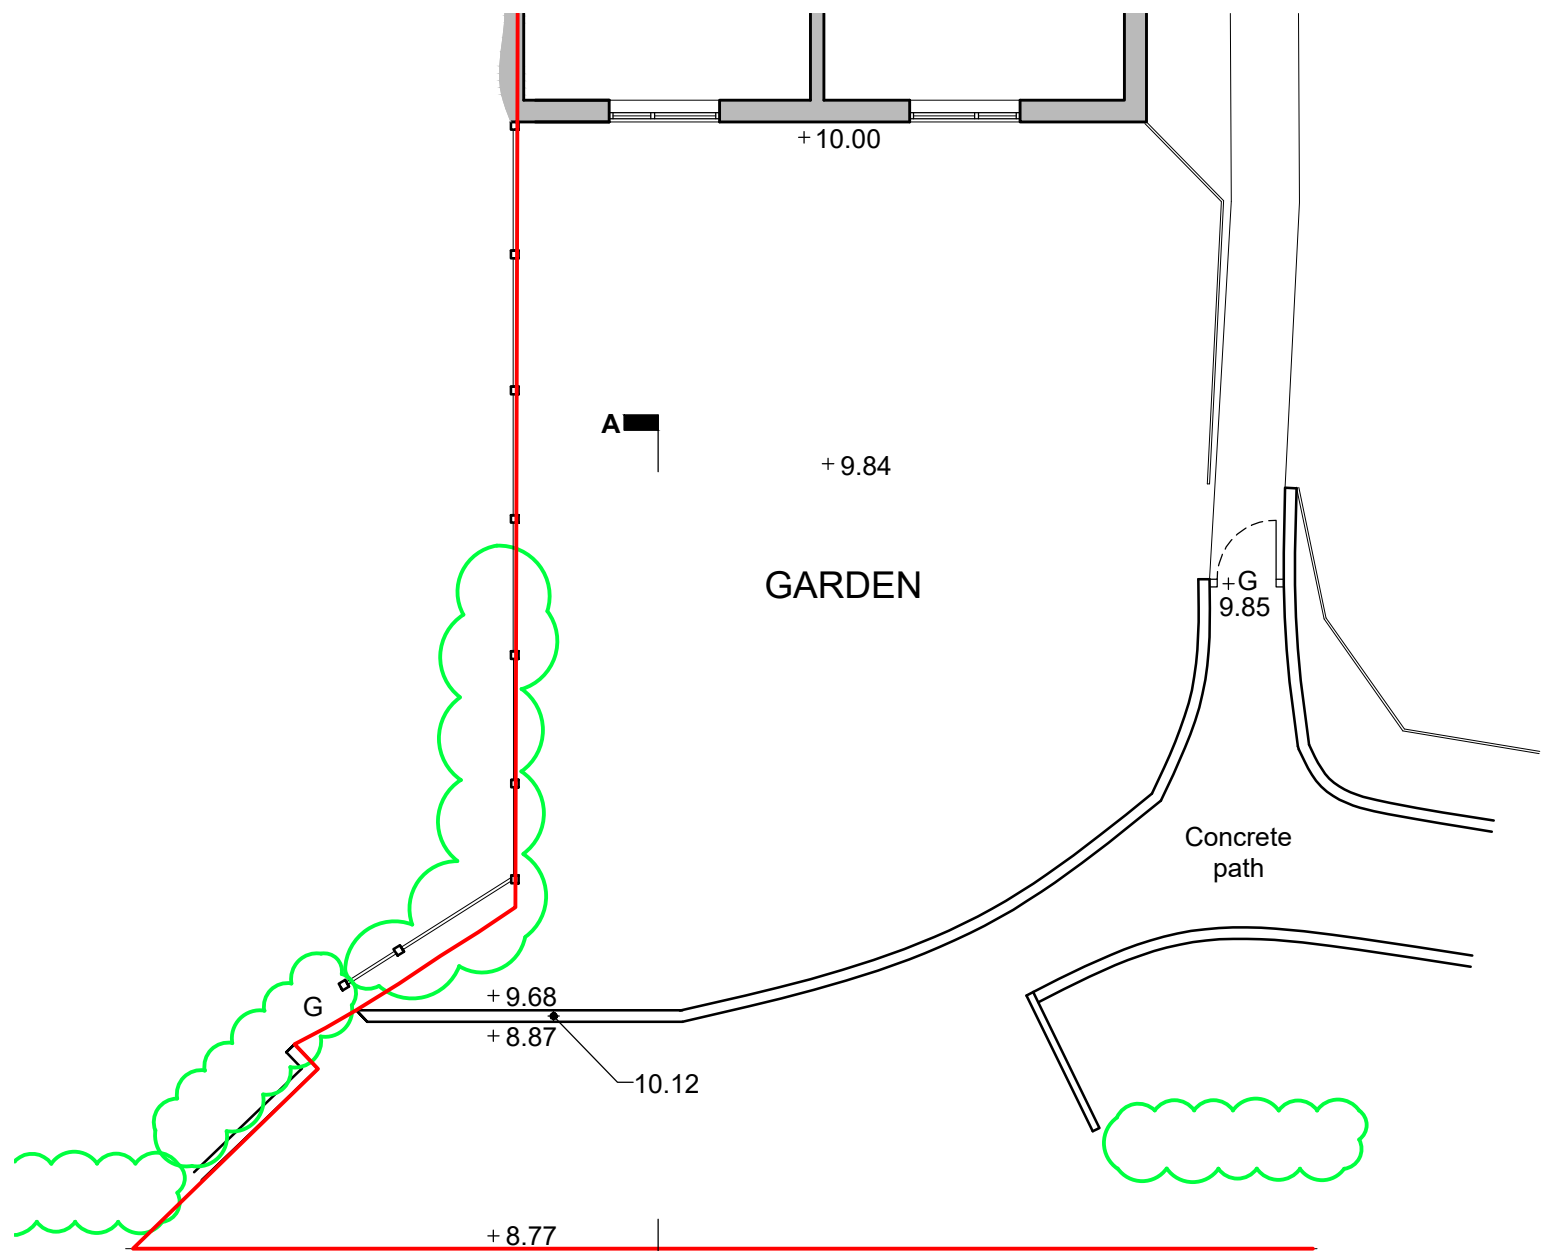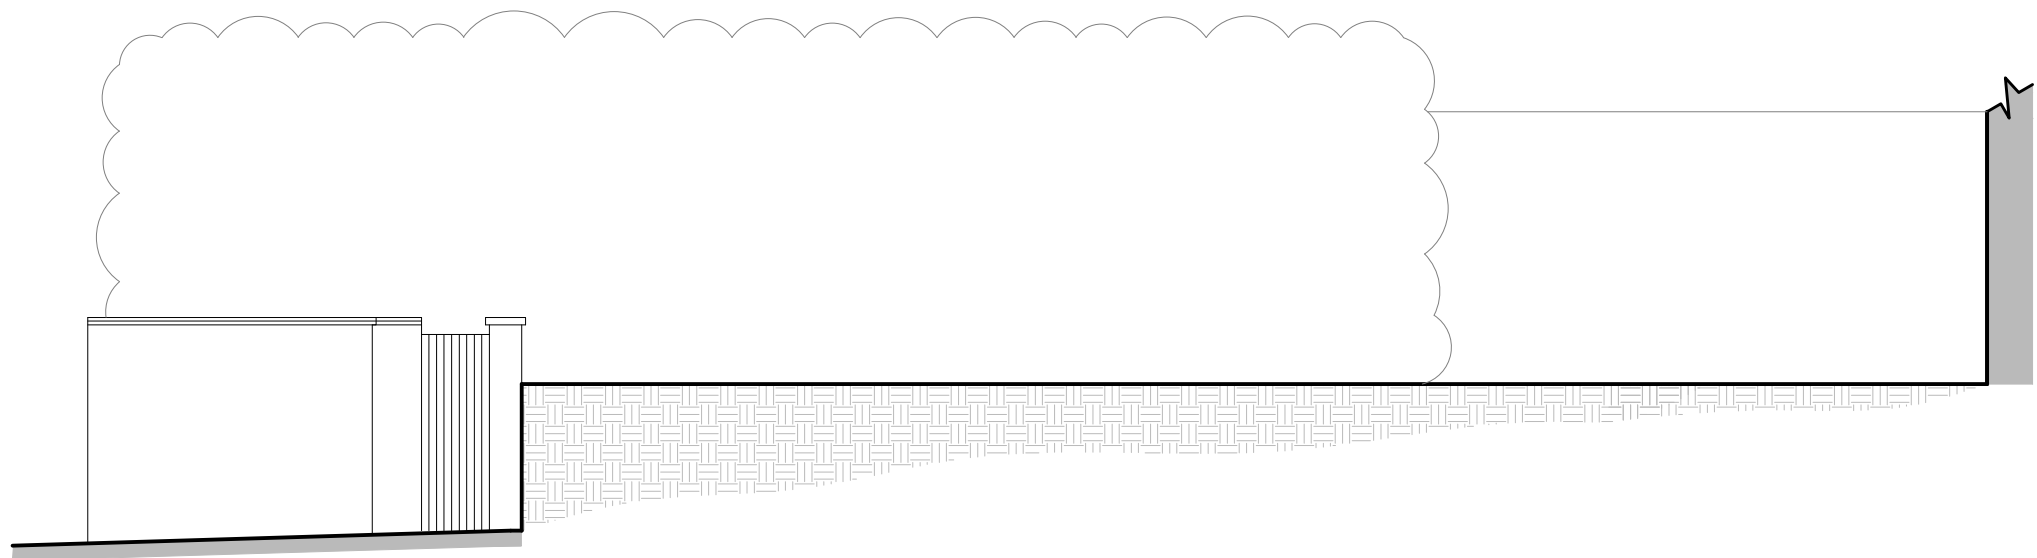

EXISTING
SITE PLAN
Scale 1:100

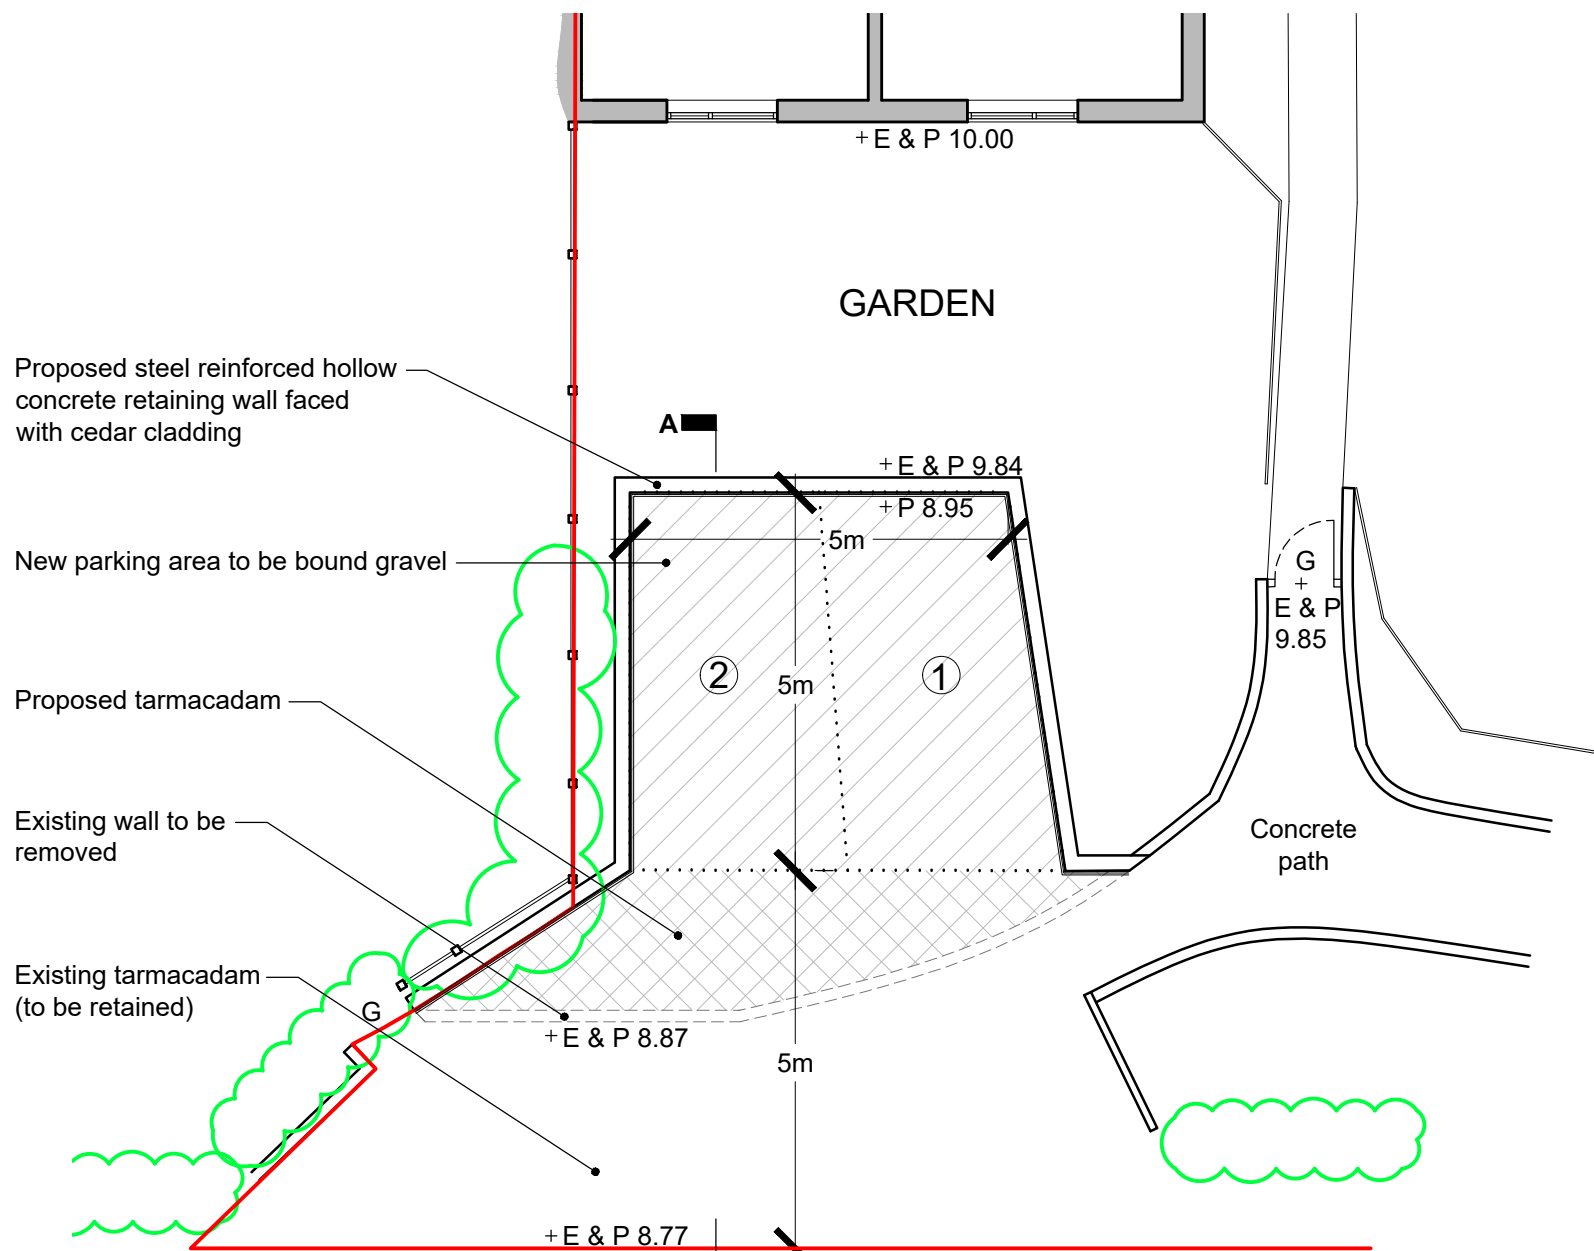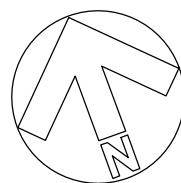

PROPOSED
SITE PLAN
Scale 1:100

