


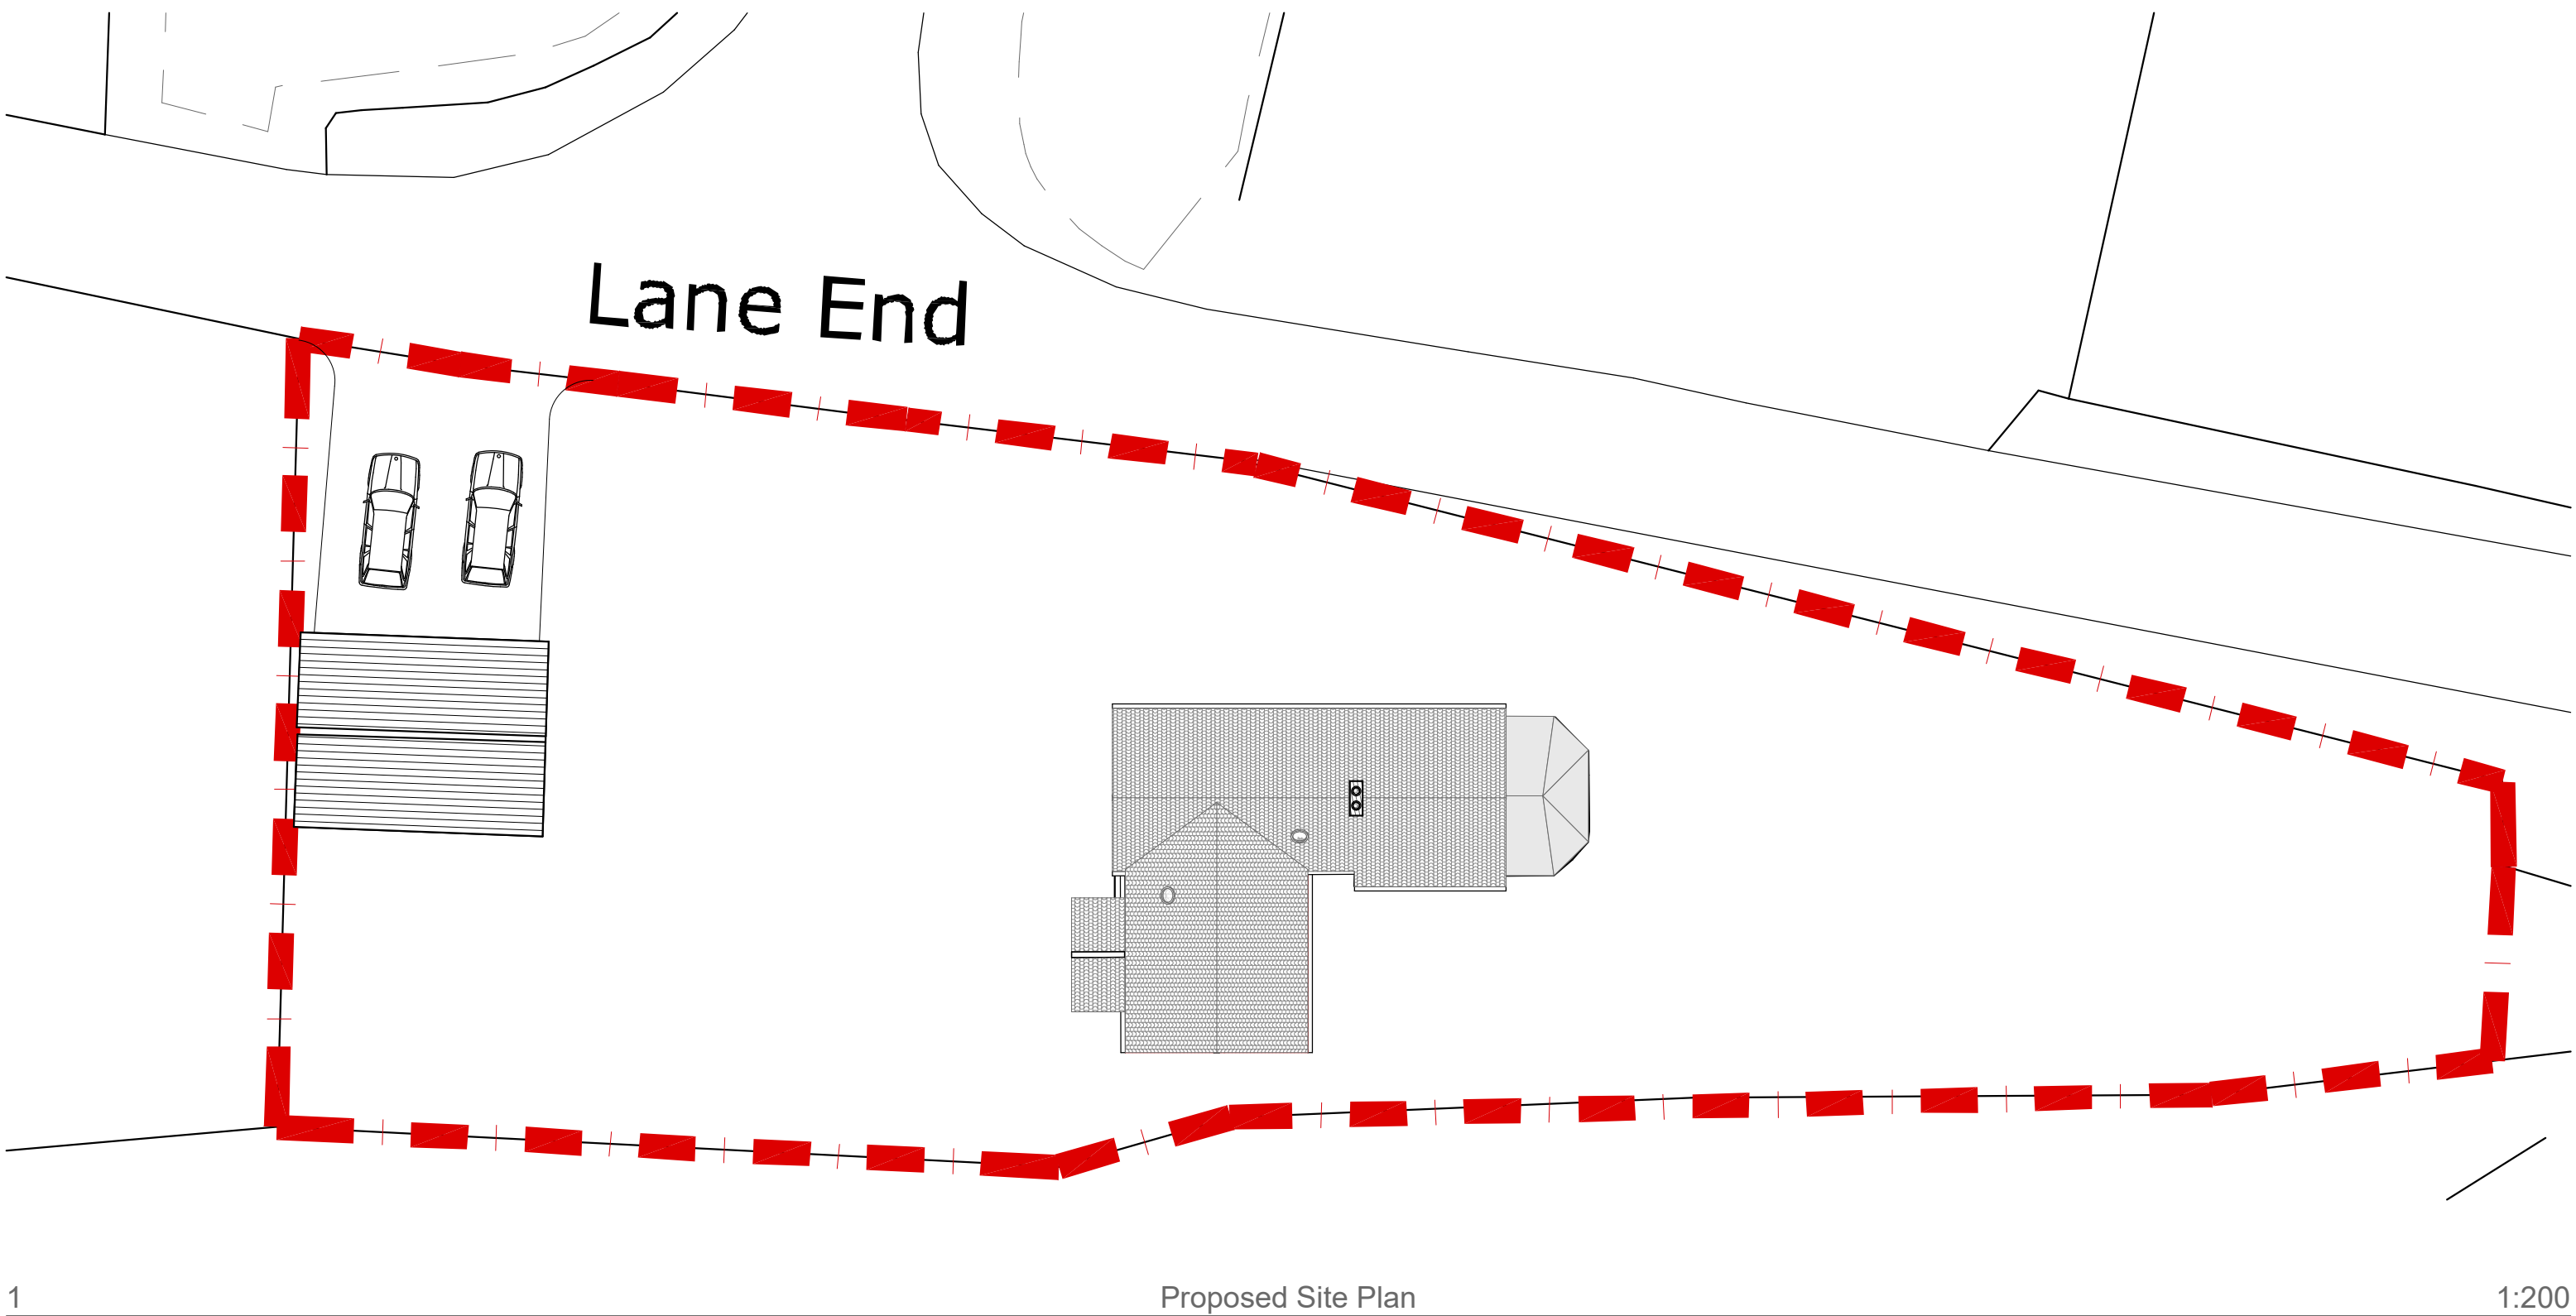

The Old Lemonade Factory
114a Rodden Road
Frome BA11 2AL
e: office@nixonkitchener.co.uk
www.nixonkitchener.co.uk

Nixon Kitchener
Architects

NOTE: REFER TO FIGURED DIMENSIONS WHERE GIVEN.
ANY DISCREPANCIES TO BE BROUGHT TO THE ATTENTION OF THE AUTHOR.
THIS DRAWING IS THE COPYRIGHT OF NIXON KITCHENER.

RevID	Issue Date	Layout Comment	Modified By Initials	Checked By Initials
1	12 April 2026	Applecroft, Corsley Remodeling and second floor extension Proposed Site And Roof Plan scale 1:200@A3	drawn NK checked LN status Planning	

2603
AP.13

©