

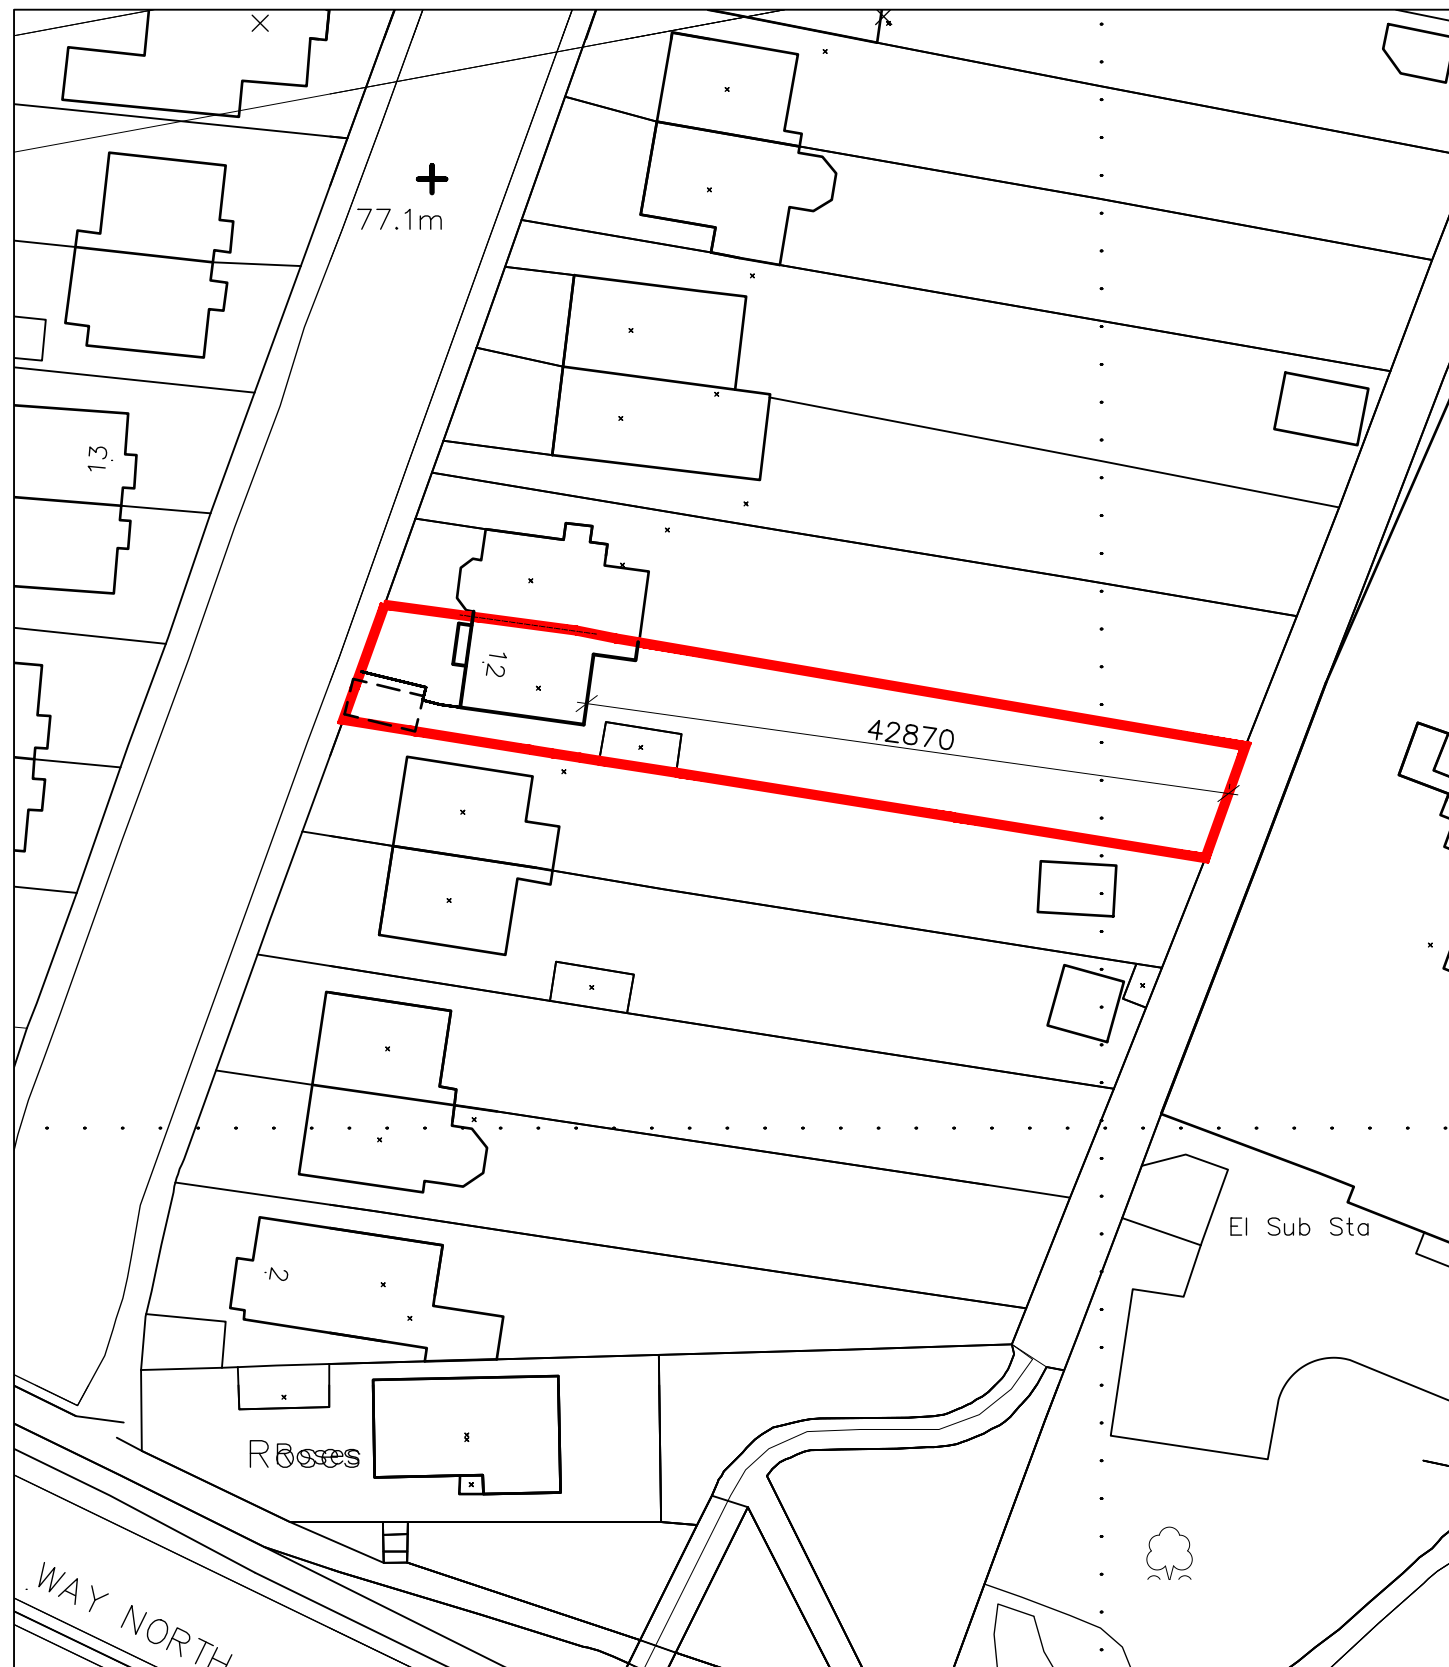
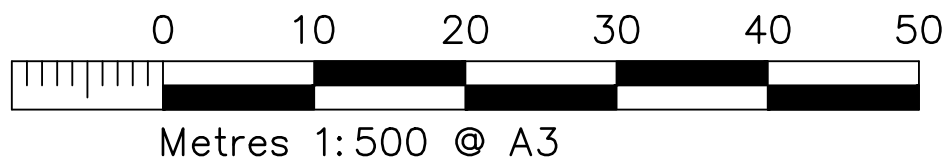
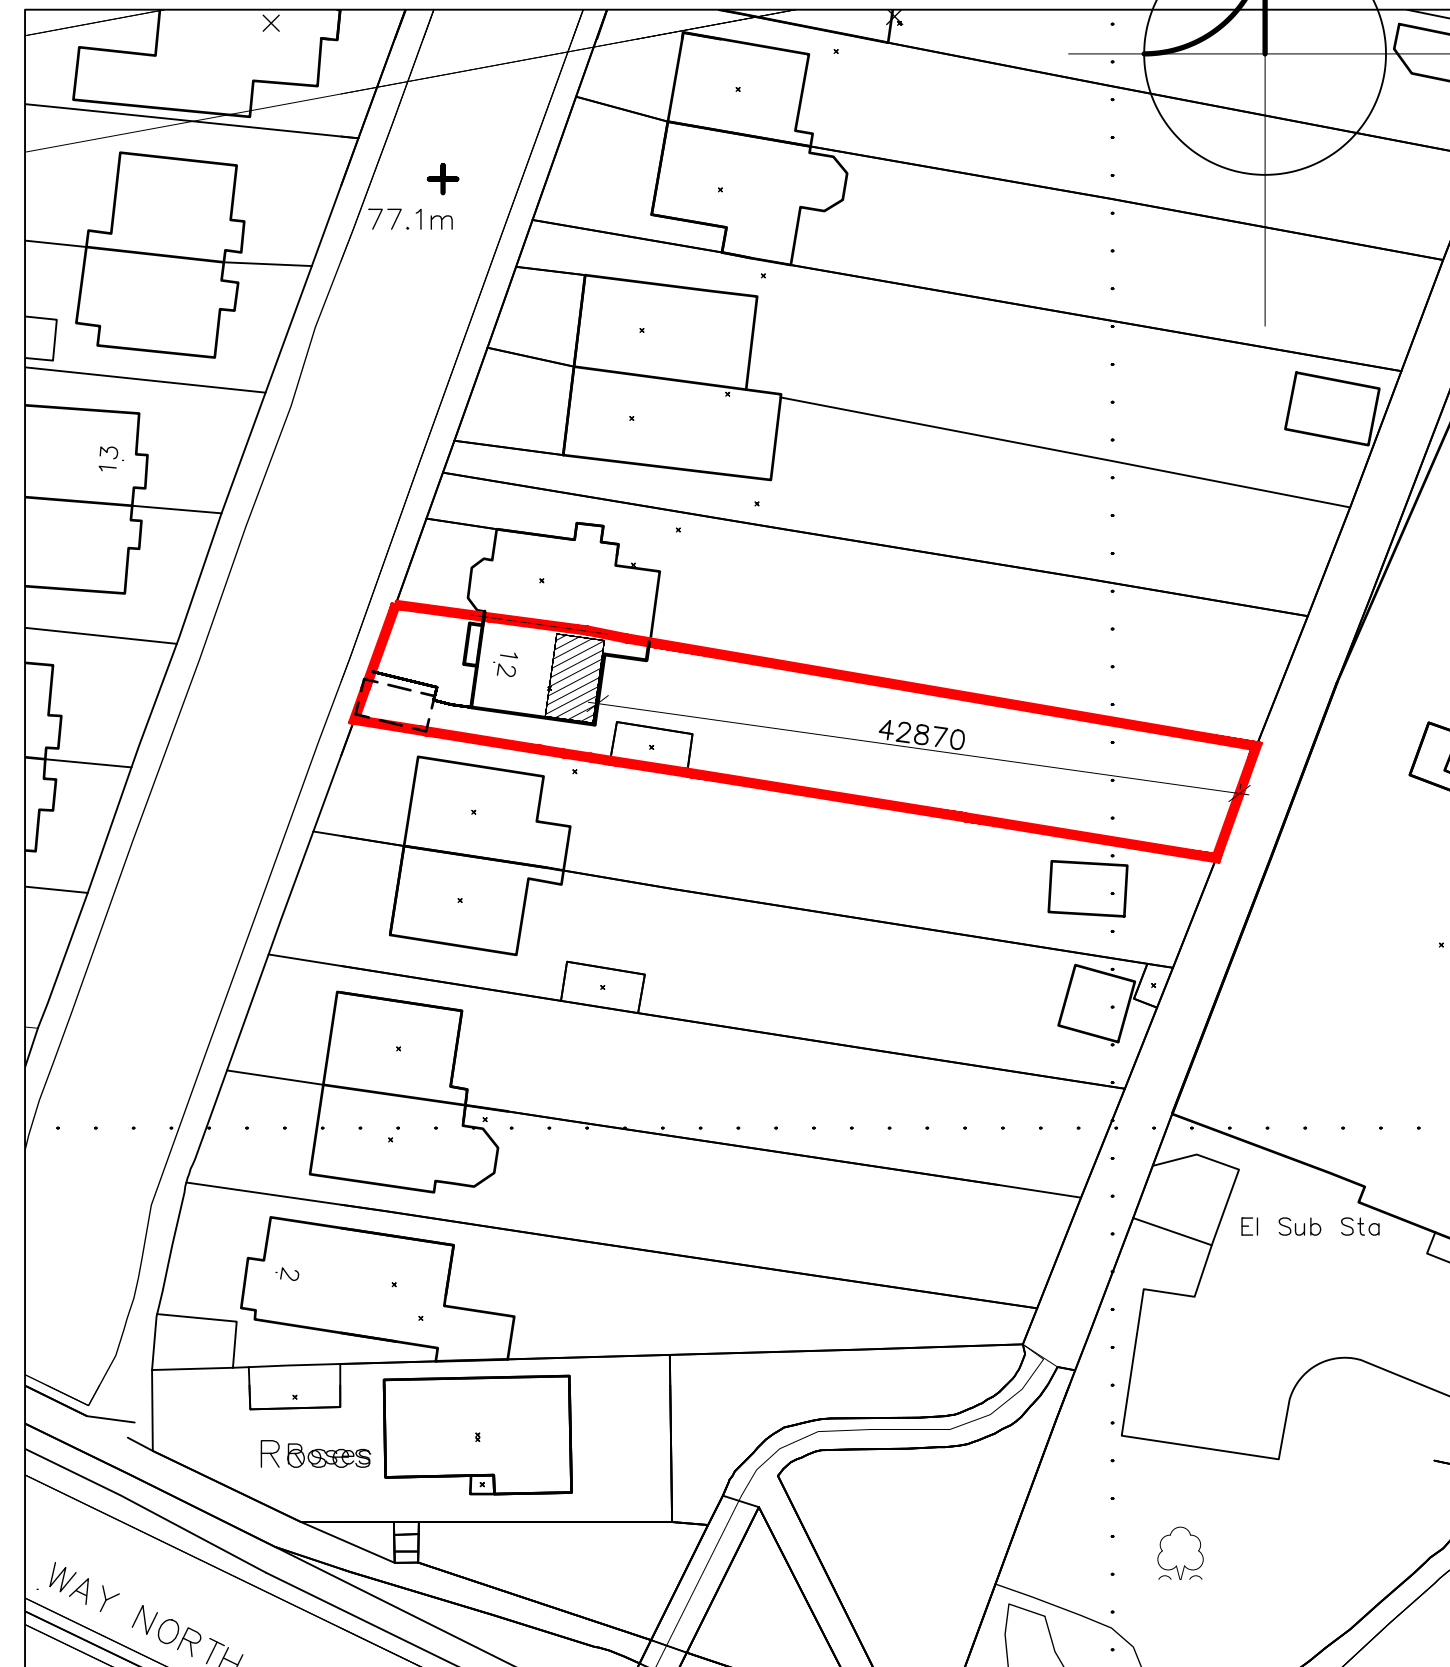


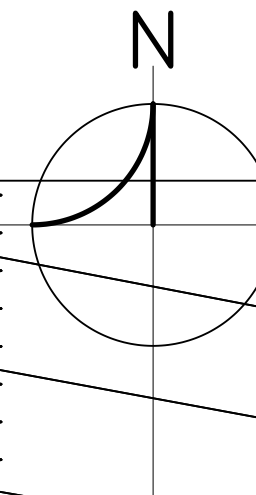

EXISTING SITE PLAN scale 1:500

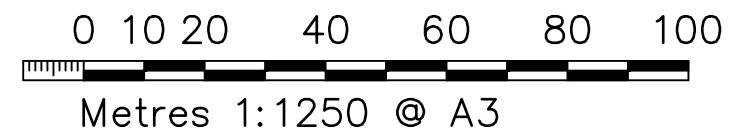

PROPOSED SITE PLAN scale 1:500

12 Wordsworth Road, SALISBURY