




rev	date	description
-	-	-

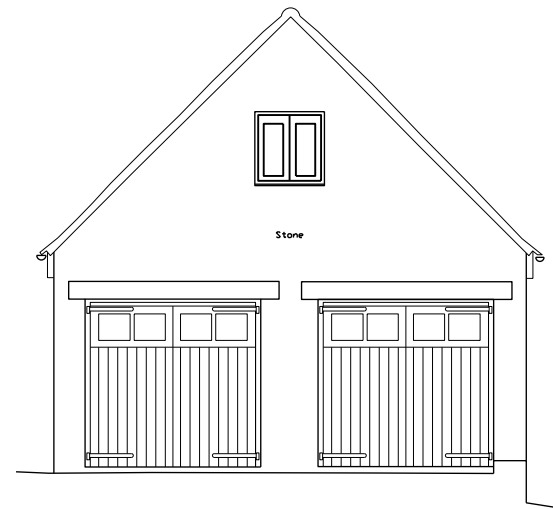


SOUTH ELEVATION

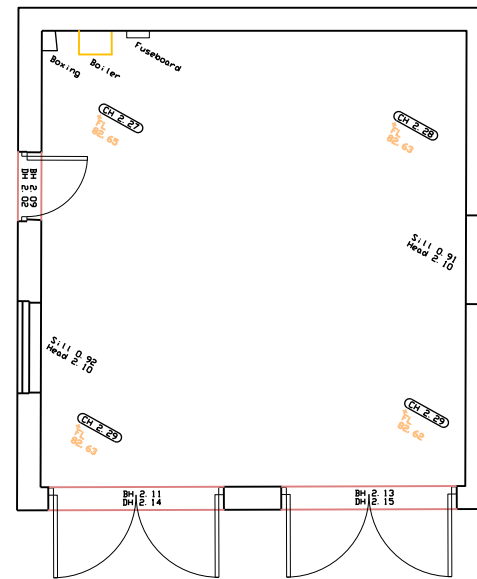


GROUND FLOOR PLAN

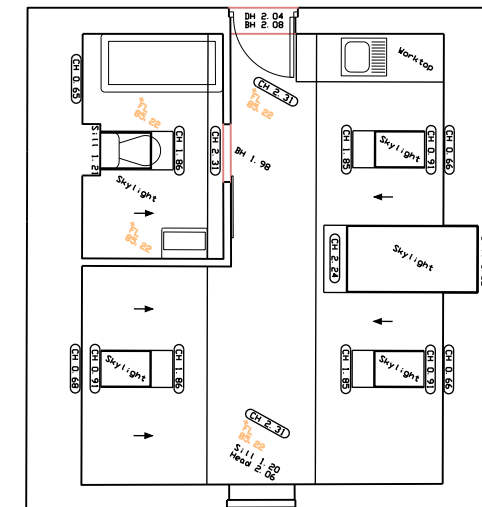


FIRST FLOOR PLAN

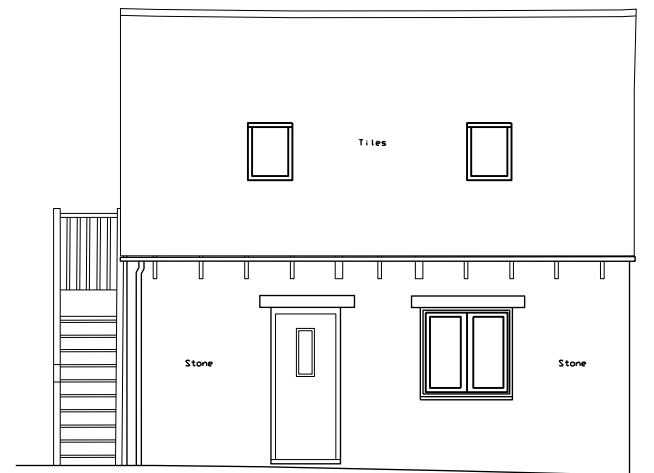

WEST ELEVATION

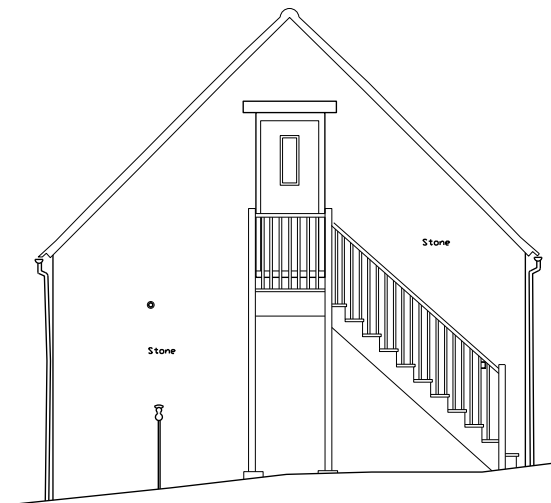

NORTH ELEVATION

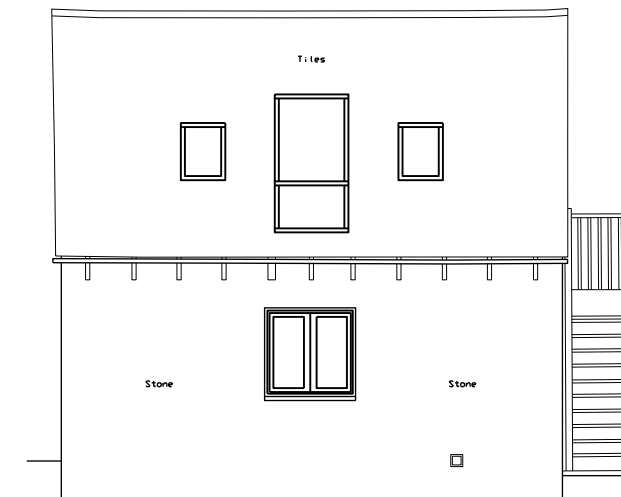

EAST ELEVATION



 brodie planning associates Planning ■ Design ■ Development	client Mr Hermer	ref: 3292	title Existing Floor Plans and Elevations	
	project description Change of use for detached garage	drawing number 3292-100	scale 1:100 - A3	date Mar' 2025
	location Mulberry Cottage, 42 Perry Green, SN16 9DP	status PLANNING		rev Ø