




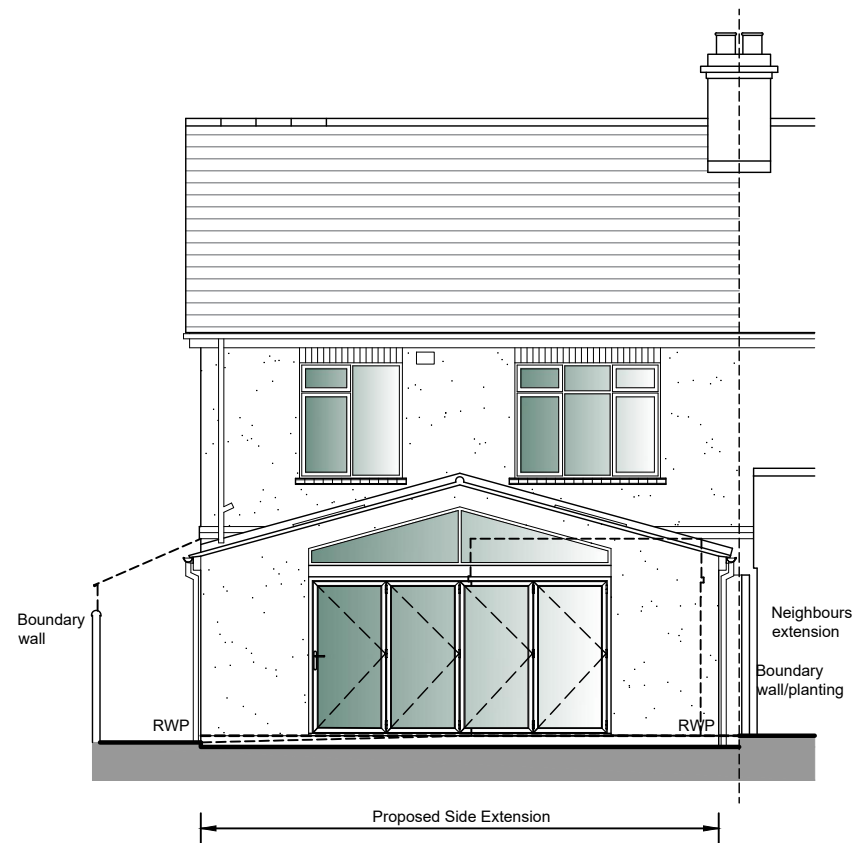

East Elevation

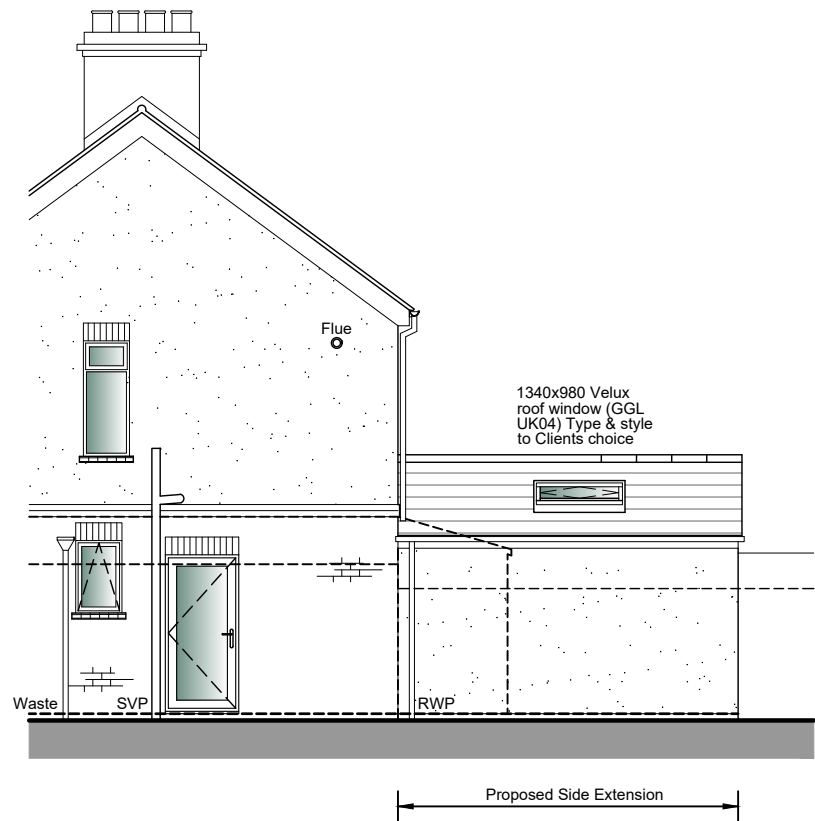

Part South Elevation

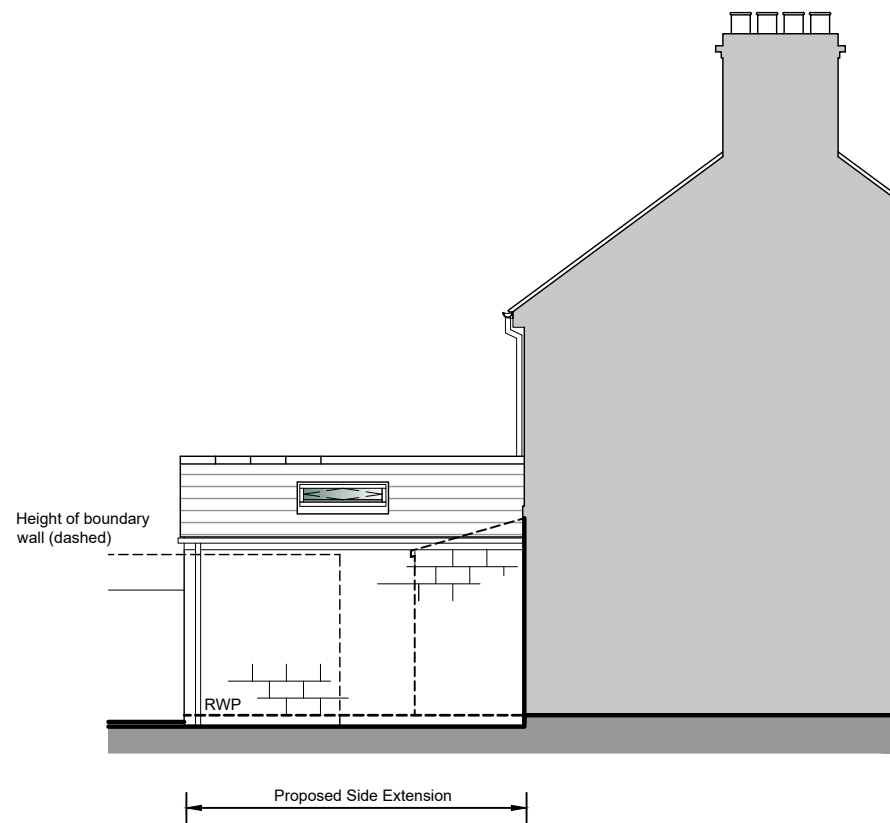

Part North Elevation

* This drawing is copyright of Open plan man design®. All rights reserved. do not scale this drawing. check all dimensions on site. this drawing is only to be used on the site for which designed all materials specified are subject to confirmation on site prior to works commencing.

Proposed Materials


Walls - Cream/off white through coloured render. Facing brick below DPC. Facing blockwork to boundary side elevation

Roof - Interlocking concrete tiles

Windows/Doors - Grey/Black uPVC/Aluminium. Double glazed.

Eaves/Rainwater goods - White/grey UPVC fascia's and soffits with white/grey uPVC gutters and downpipes

For Planning

 

Rev.	Description.	Date.	Initial.
 18 Bewley Crescent Lacock Wiltshire SN15 2PL Info@opmdesign.co.uk			
Client: Mr & Mrs Kean			
Project: Proposed Single Storey Rear Extension At 12 Pans Lane, Devizes, Wiltshire, SN10 5AF			
Drawing Title: Proposed Elevations			
Scale: 1:100@A3	Date: Mar 26	Drawn: JLG	Checked: JH
Drawing No: KPL/26/1200			Revision: