



NOTES:
This drawing is copyright of the Architects and must not be used without their permission. All dimensions to be checked on site. Discrepancies and omissions to be reported immediately to the Architect.

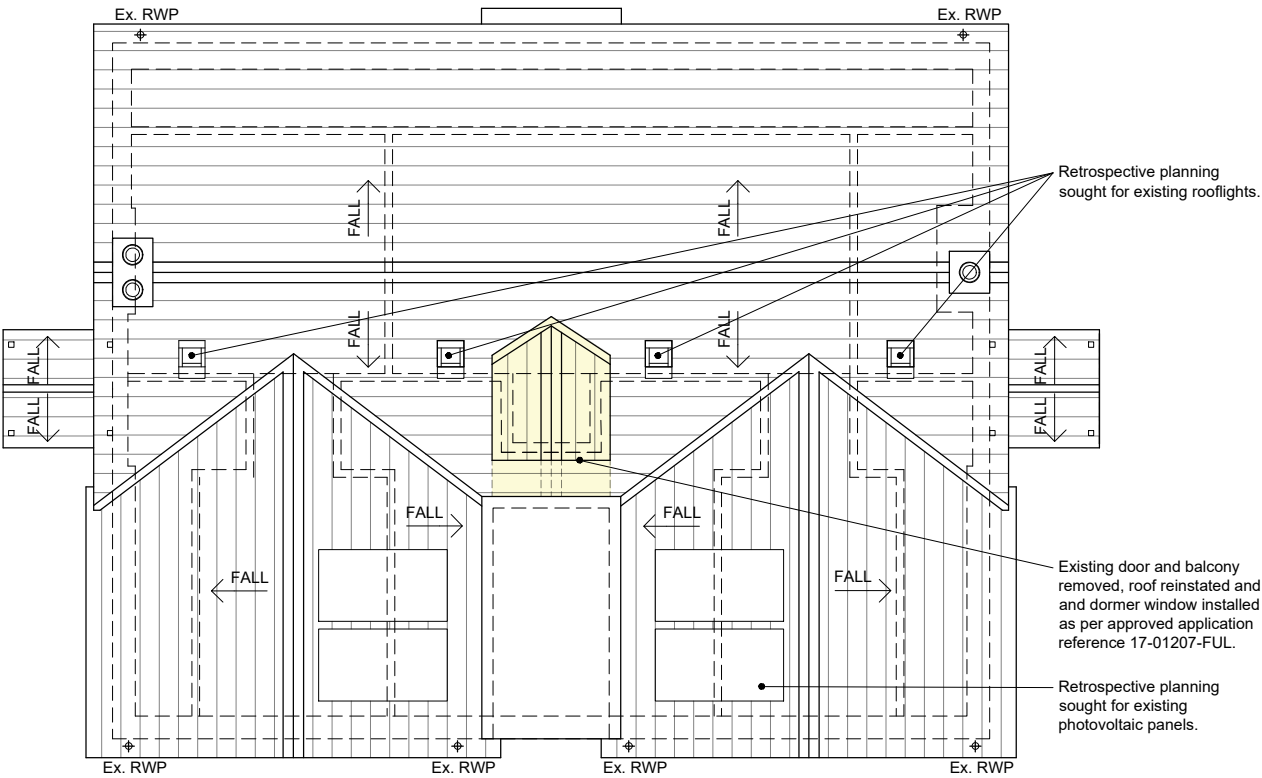


Proposed Roof Plan

1:50 @ A1 (1:100 @ A3)

 

Scale 1:50 @ A1 - 1:100 @ A3

DRAWING LEGEND	
	Existing
	Proposed
	Demolished/Removed
	Above/Below
	Existing Levels
	Proposed Levels
	Boundary Line

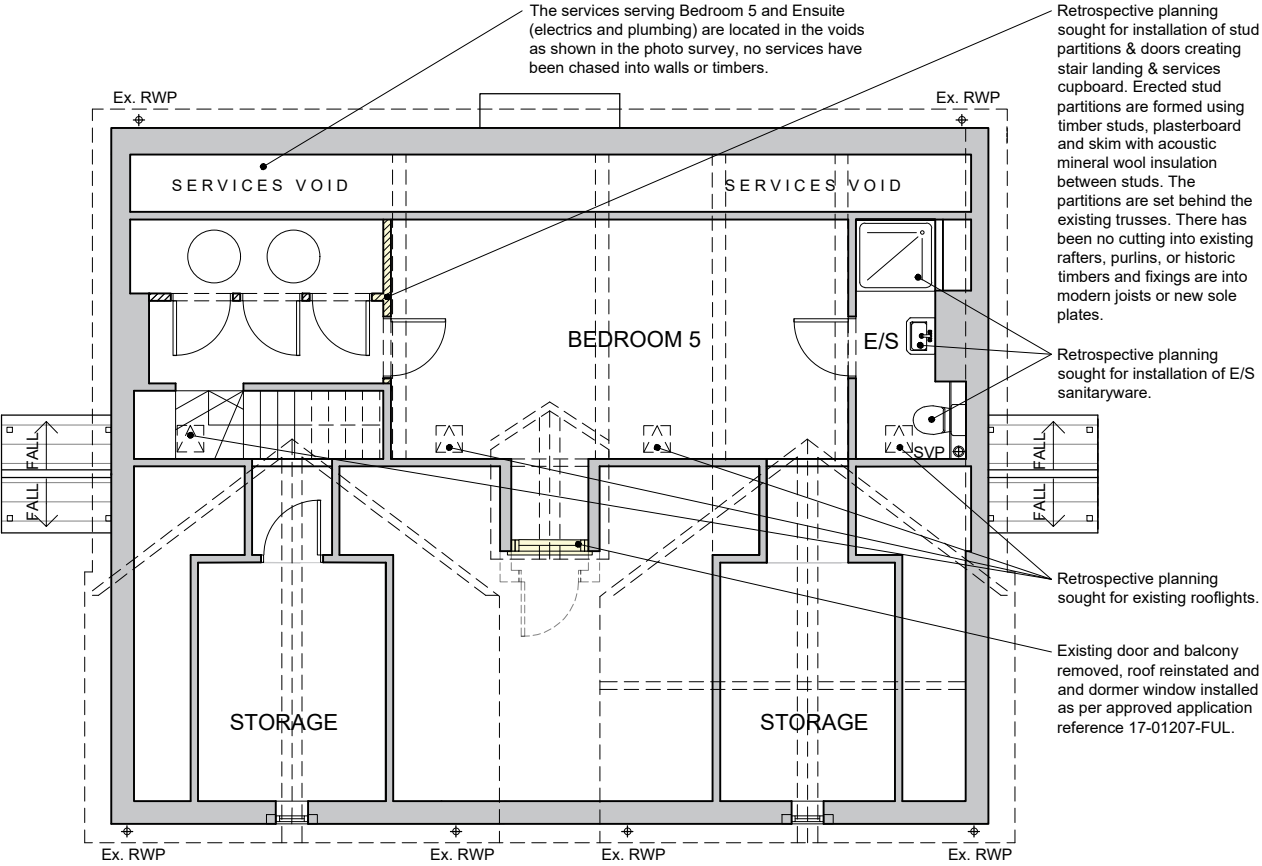

Proposed Second Floor Plan

1:50 @ A1 (1:100 @ A3)

B	Drawing updated.	25.03.26
A	Drawing updated.	03.02.26
Rev	Revision	Date



Macey's Architectural Design & Development Ltd
15 Craybourne Road, Melksham, Wiltshire, SN12 7DH
Email: benmacey@maddltd.co.uk Tel: 07867417112

Title: **Proposed Second Floor & Roof Plans**

Project: **Moorfield Farm, 2 Church Street, Wiltshire, BA14 6EW**

Client: **Mr & Mrs Stevens**
Drawing Scale: **1:50 @ A1 (1:100 @ A3)**
Drawing Date: **January 2026**

Drawing Number: **26/1055/203 B**