


* This drawing is copyright of Open plan man design©.
All rights reserved. do not scale this drawing.
check all dimensions on site. this drawing is only to be
used on the site for which designed all materials
specified are subject to confirmation on site prior to
works commencing.

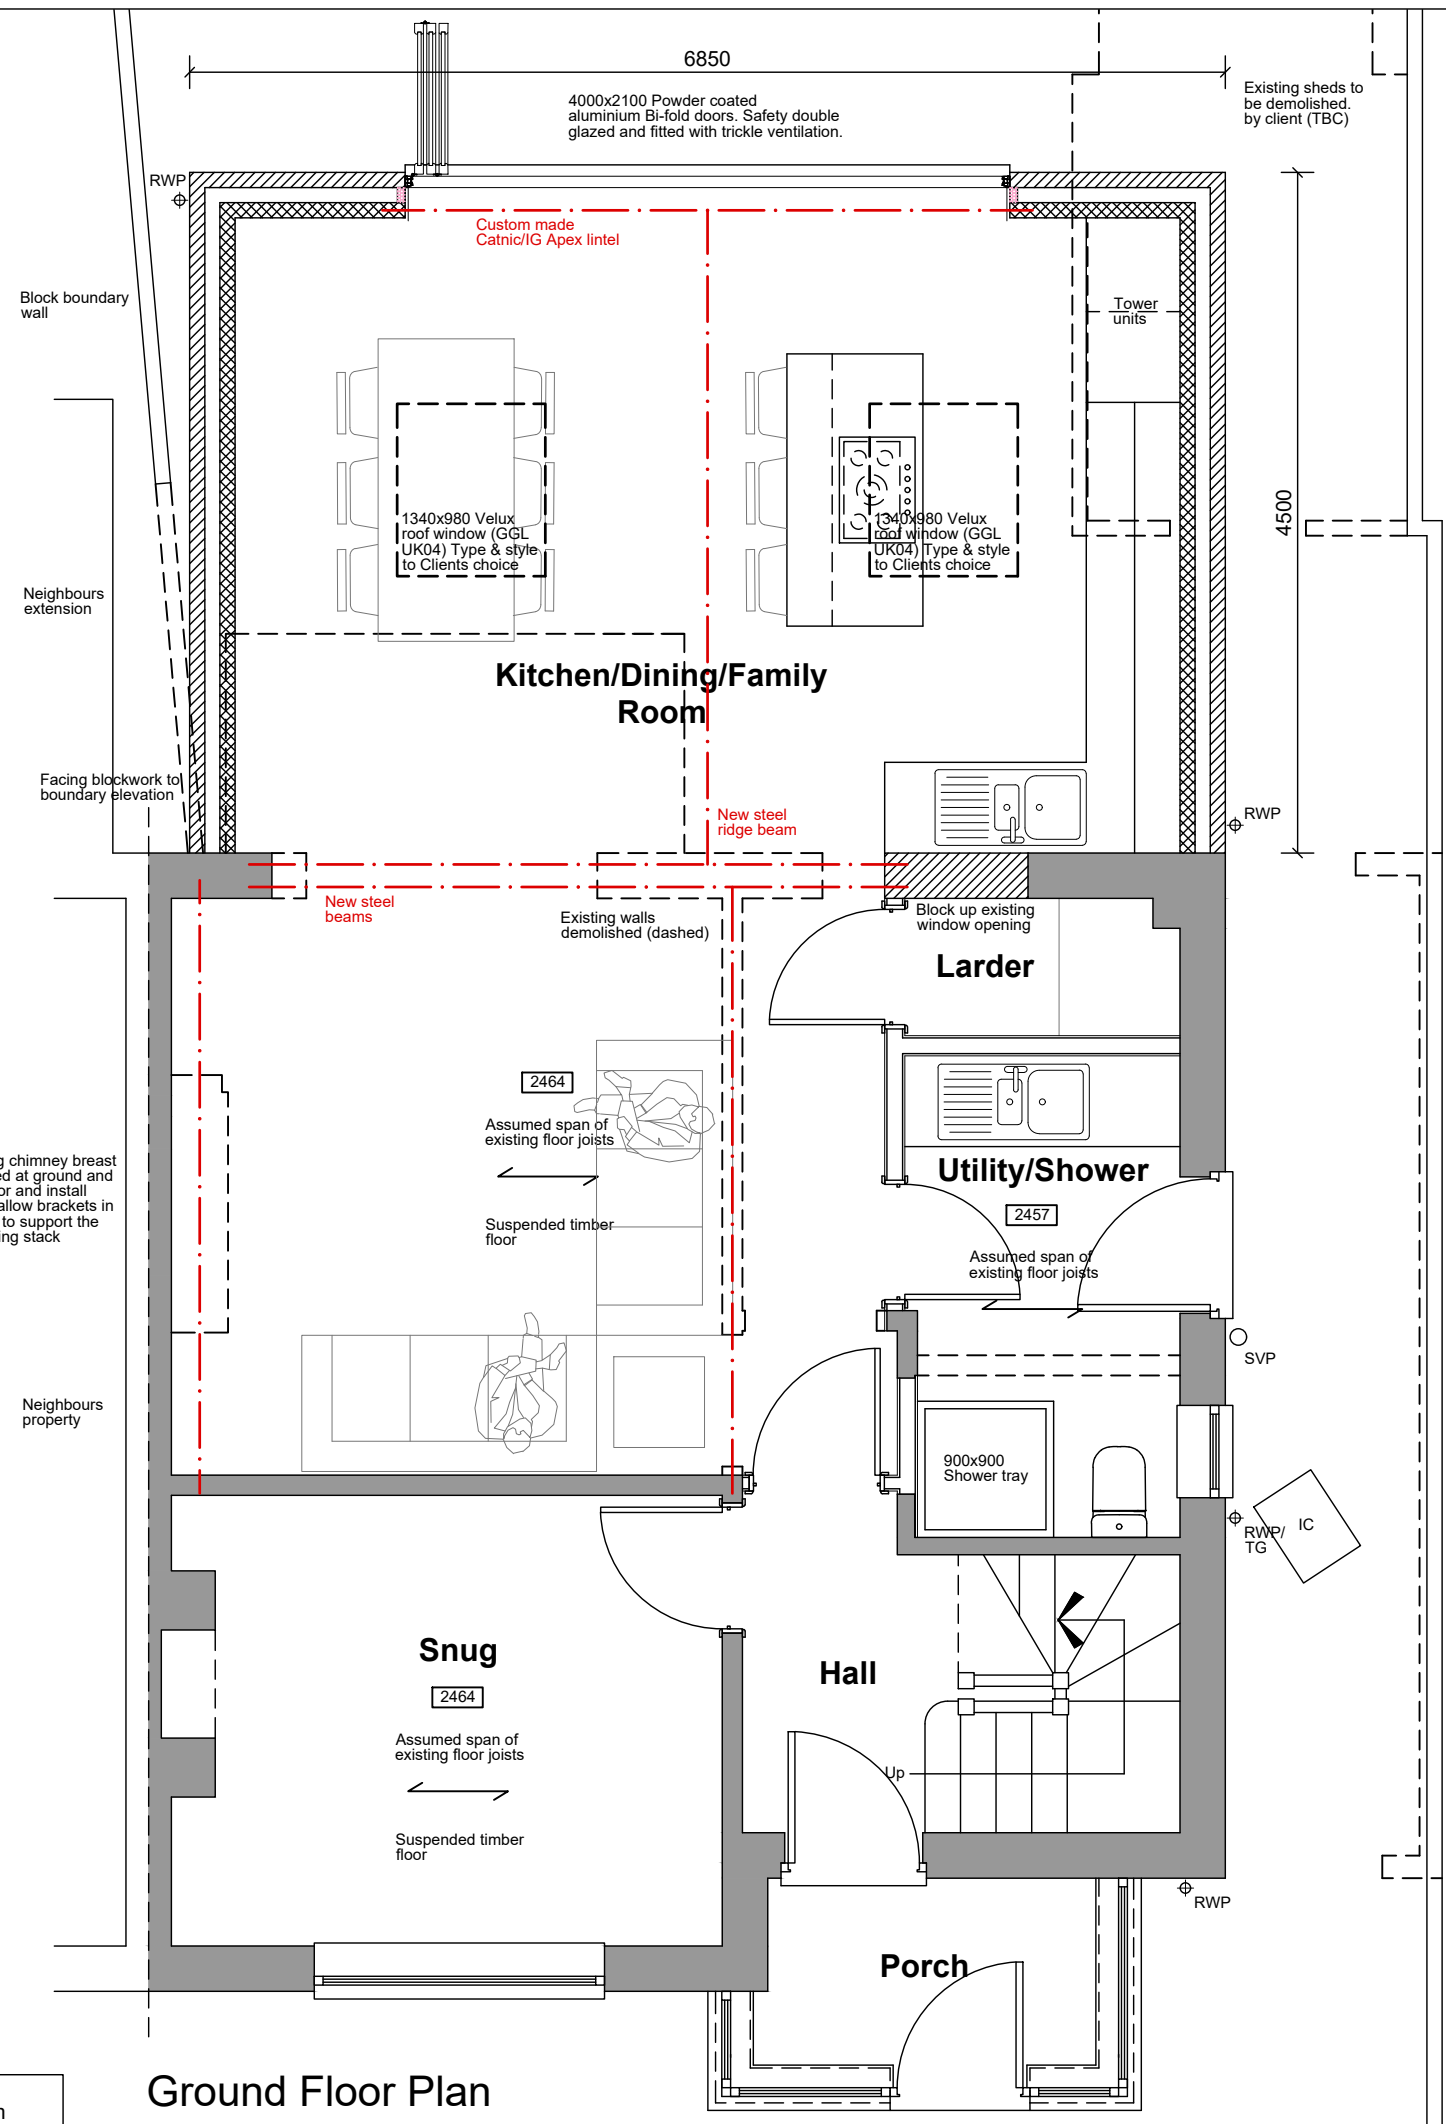

CHECK / CONFIRM
Contractor to check & confirm the following on site:

 Clients require underfloor heating throughout open plan room include replacing the existing suspended timber floor with insulation and concrete

For Planning



Ground Floor Plan

Rev.	Description.	Date.	Initial.
			
18 Bewley Crescent Lacock Wiltshire SN15 2PL Info@opmdesign.co.uk			
Client: Mr & Mrs Kean			
Project: Proposed Single Storey Rear Extension At 12 Pans Lane, Devizes, Wiltshire, SN10 5AF			
Drawing Title: Proposed Ground Floor Plan			
Scale: 1:50@A3	Date: Mar 26	Drawn: JLG	Checked: JH
Drawing No: KPL/26/1100			Revision: