




NOTE:
THIS DRAWING HAS BEEN PREPARED FROM
ARCHIVE INFORMATION. THE SITE MUST BE
INSPECTED AND CHECK DIMENSIONS TAKEN
PRIOR TO ANY WORK BEING CARRIED OUT, ON
OR OFF SITE.

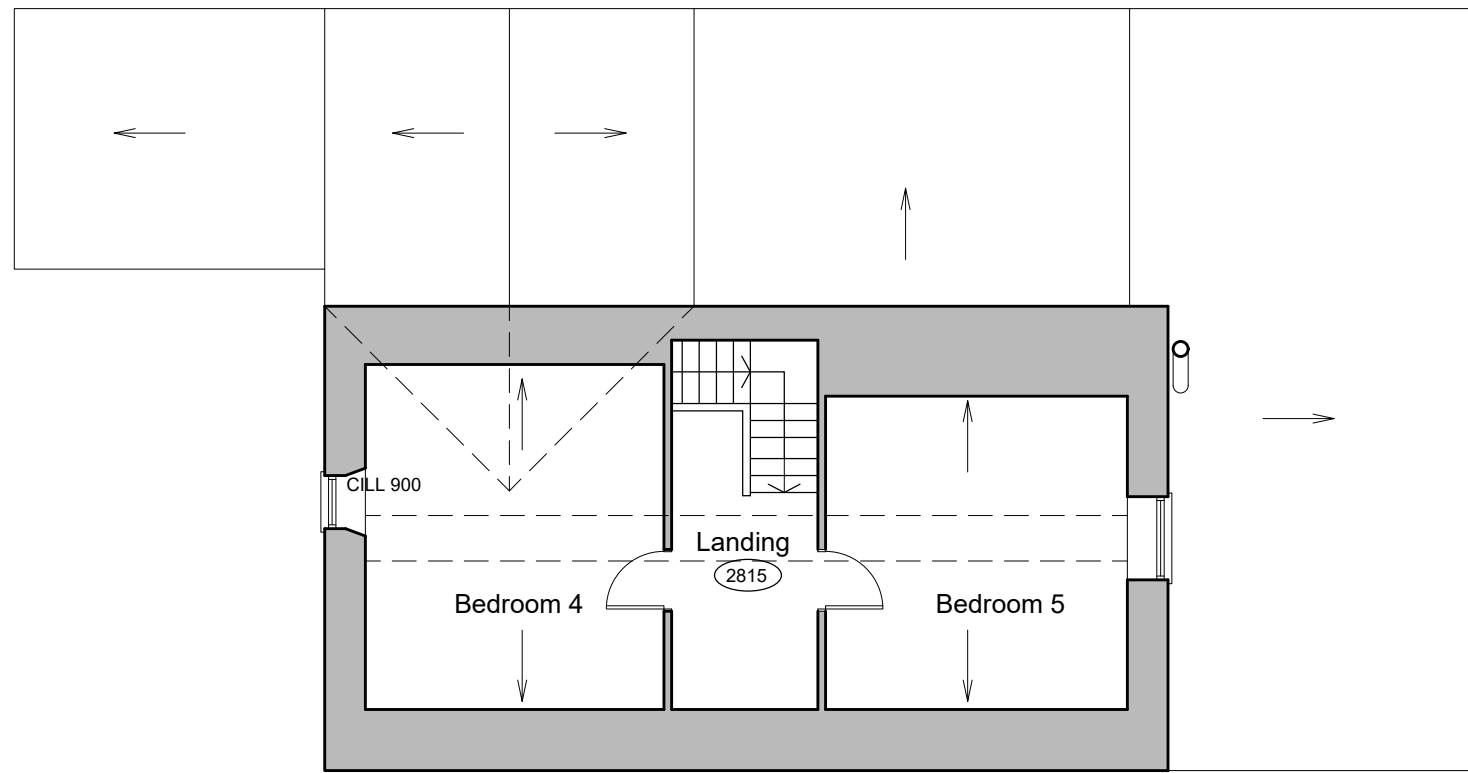



EXISTING
SECOND FLOOR PLAN
SCALE 1:100

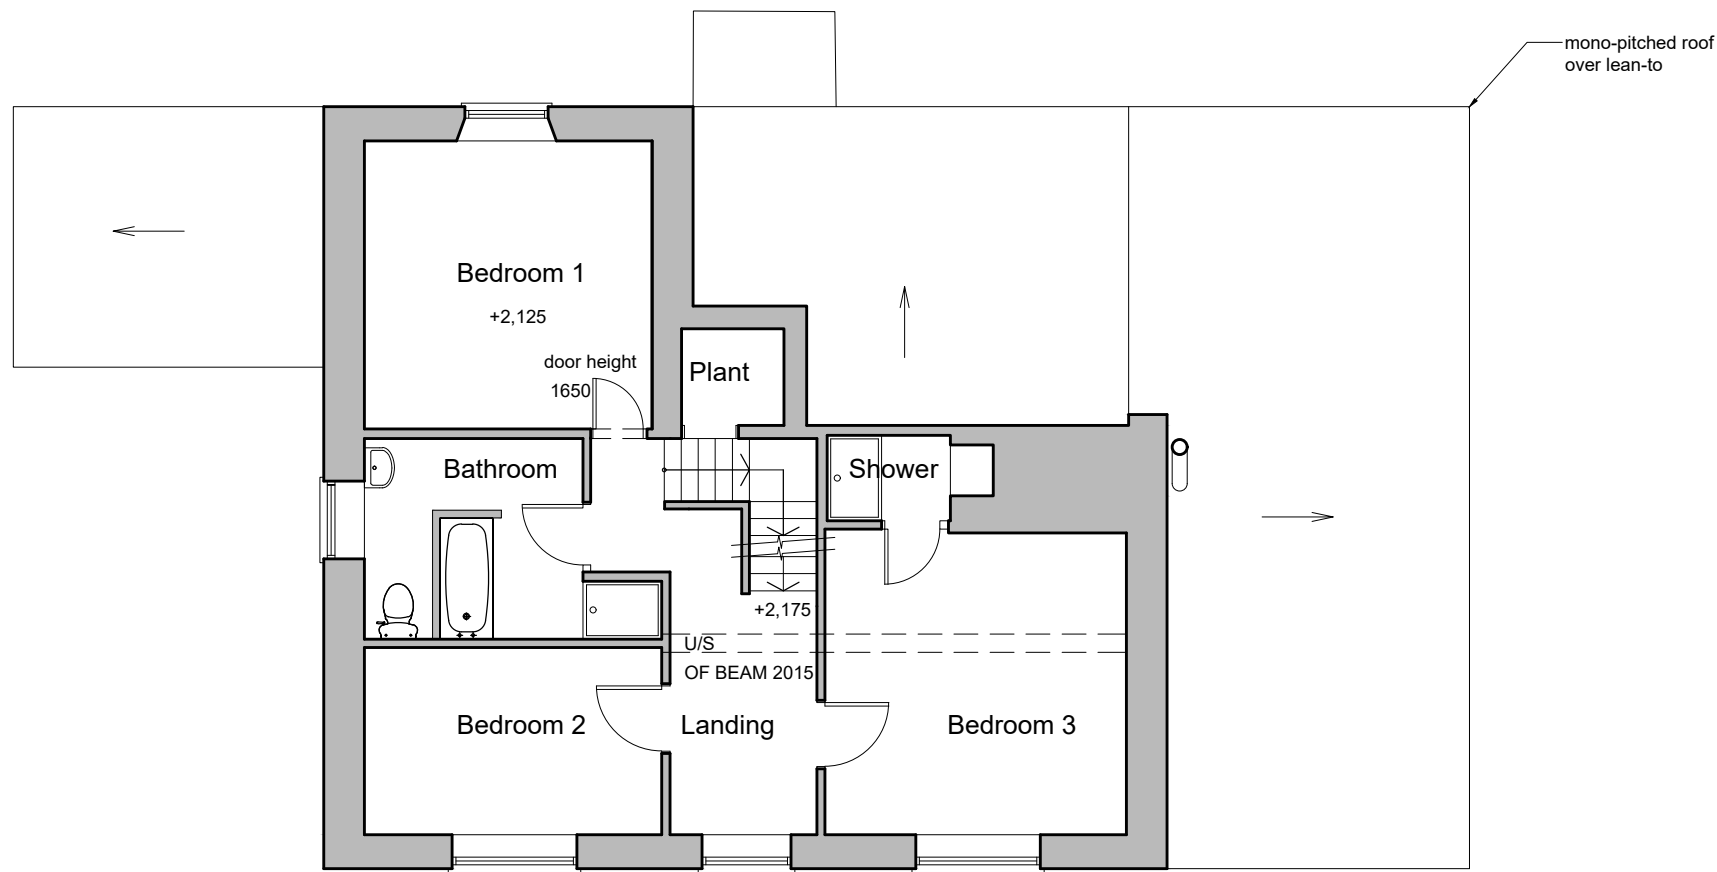


EXISTING
FIRST FLOOR PLAN
SCALE 1:100

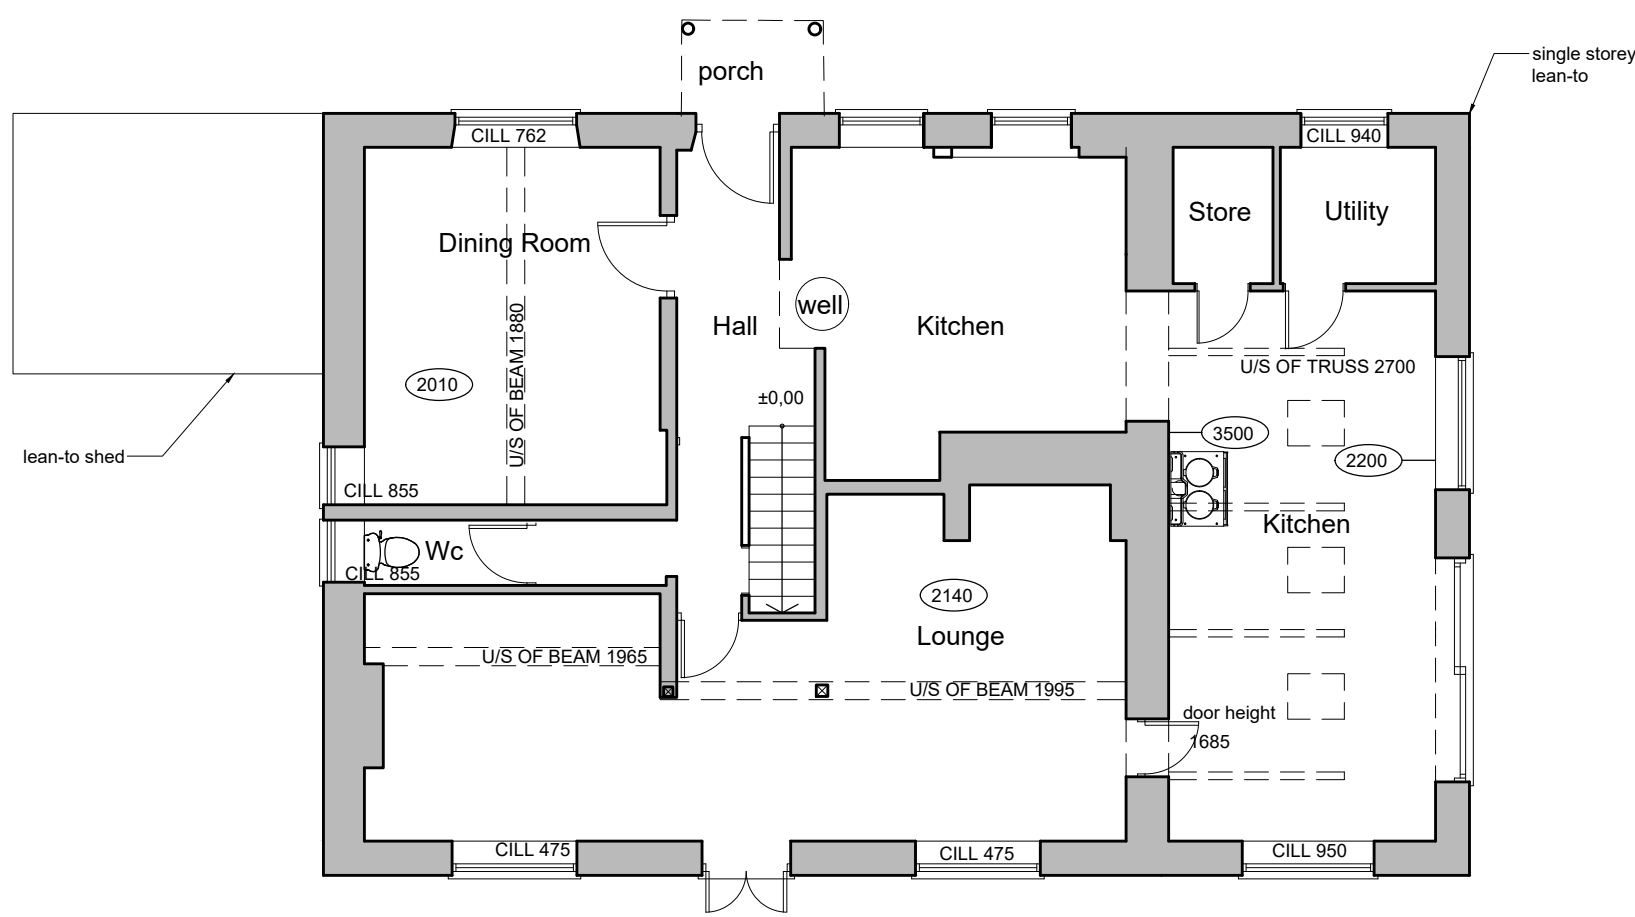


EXISTING
GROUND FLOOR PLAN
SCALE 1:100

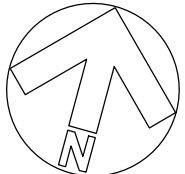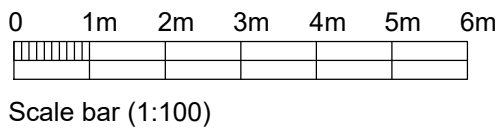

EXISTING
SOUTH ELEVATION
SCALE 1:100

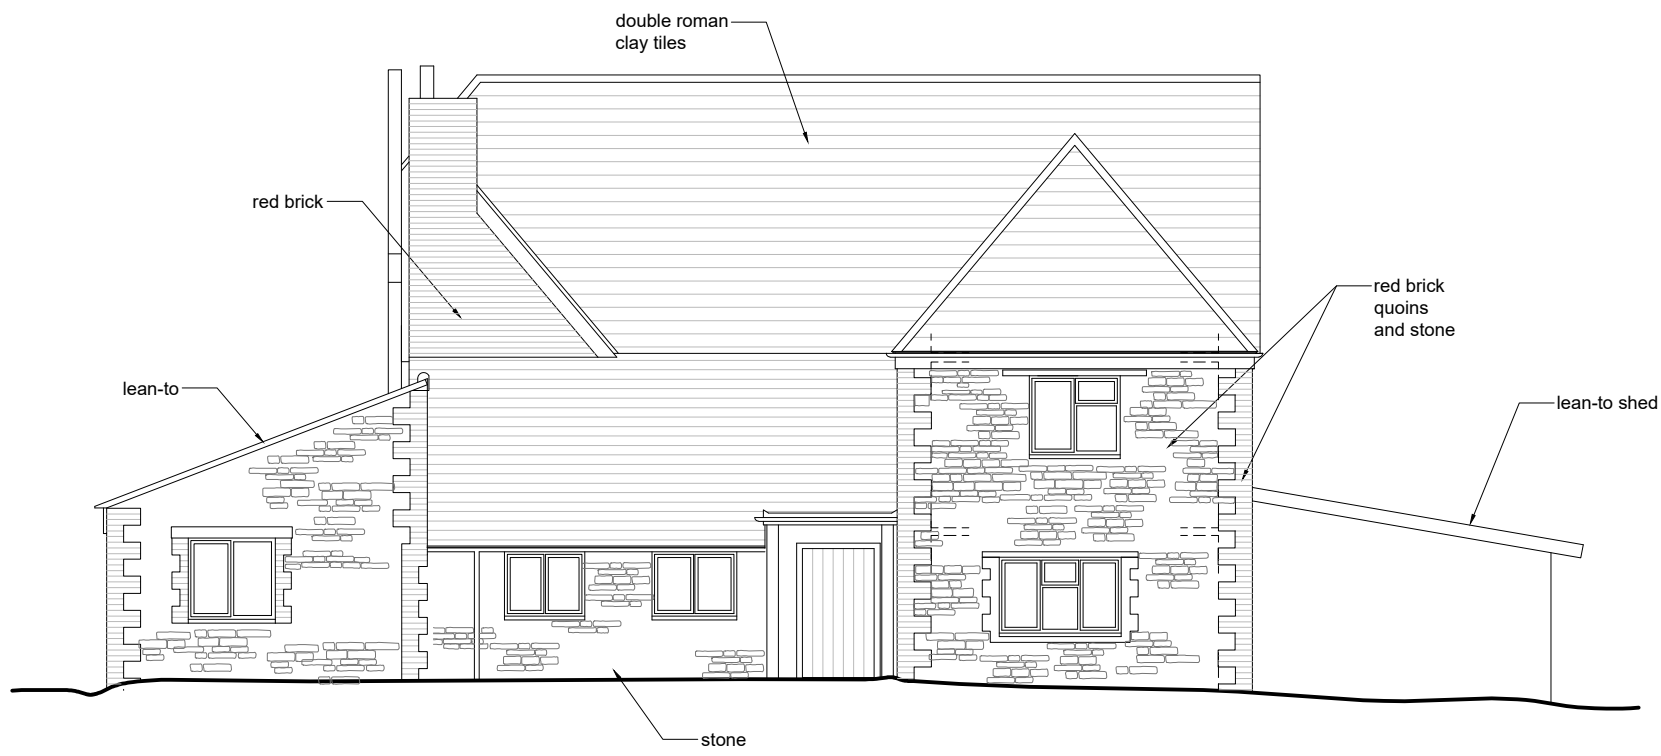

EXISTING
NORTH ELEVATION
SCALE 1:100

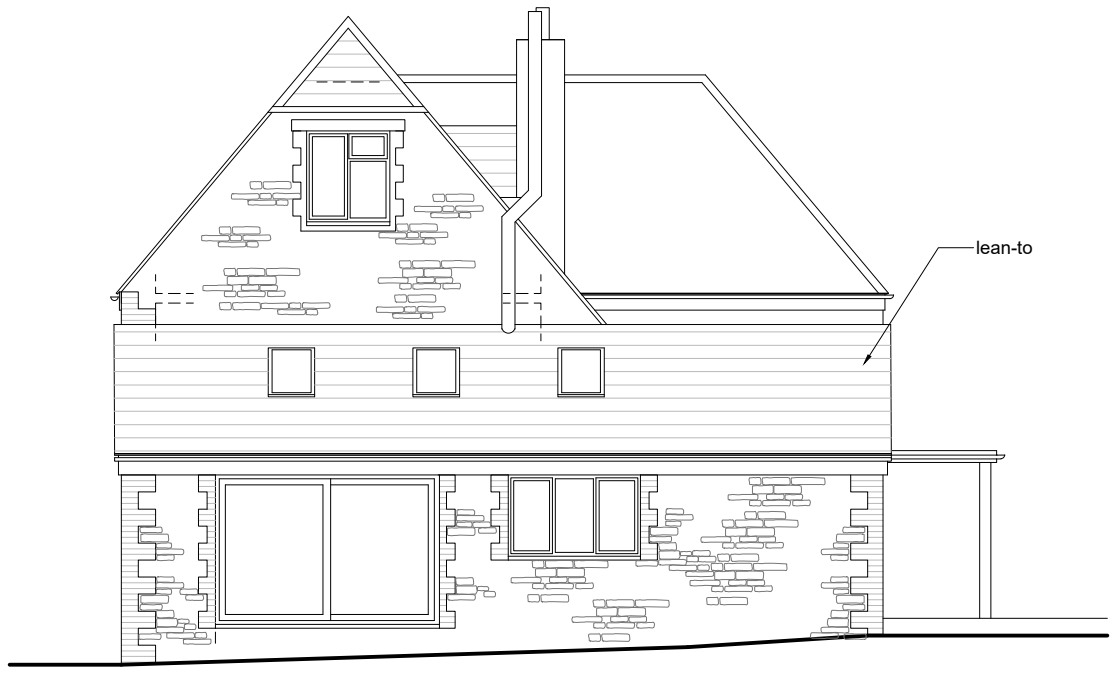

EXISTING
EAST ELEVATION
SCALE 1:100



EXISTING
WEST ELEVATION
SCALE 1:100

Rev.	Date	Init
E	05/03/26	EK
D	25/02/26	EK
C	06/02/26	EK
B	03/02/26	EK
A	23/10/25	EK

CLIENT		
Mr K. and Mrs J. Williams		
PROJECT		
Farmhouse Alterations Great Thornham Farm Seend		
DRAWING		
Existing Farmhouse Plans and Elevations		
DRAWN: EK	Date: 02/10/2025	Scale: as noted @ A1
Drawing number: 4433-11	Rev. E	
DOLMAN		
ARCHITECTURAL DESIGNERS BUILDING SURVEYORS COST CONSULTANTS CDM PRINCIPAL DESIGNERS		
Sussex House Bath Road Devizes Wiltshire SN10 2AF		
Tel: 01380 729456 Web: www.dolmansurveyors.co.uk Email: info@dolmansurveyors.co.uk		