






NOTE:
THIS DRAWING HAS BEEN PREPARED FROM
ARCHIVE INFORMATION. THE SITE MUST BE
INSPECTED AND CHECK DIMENSIONS TAKEN
PRIOR TO ANY WORK BEING CARRIED OUT, ON
OR OFF SITE.

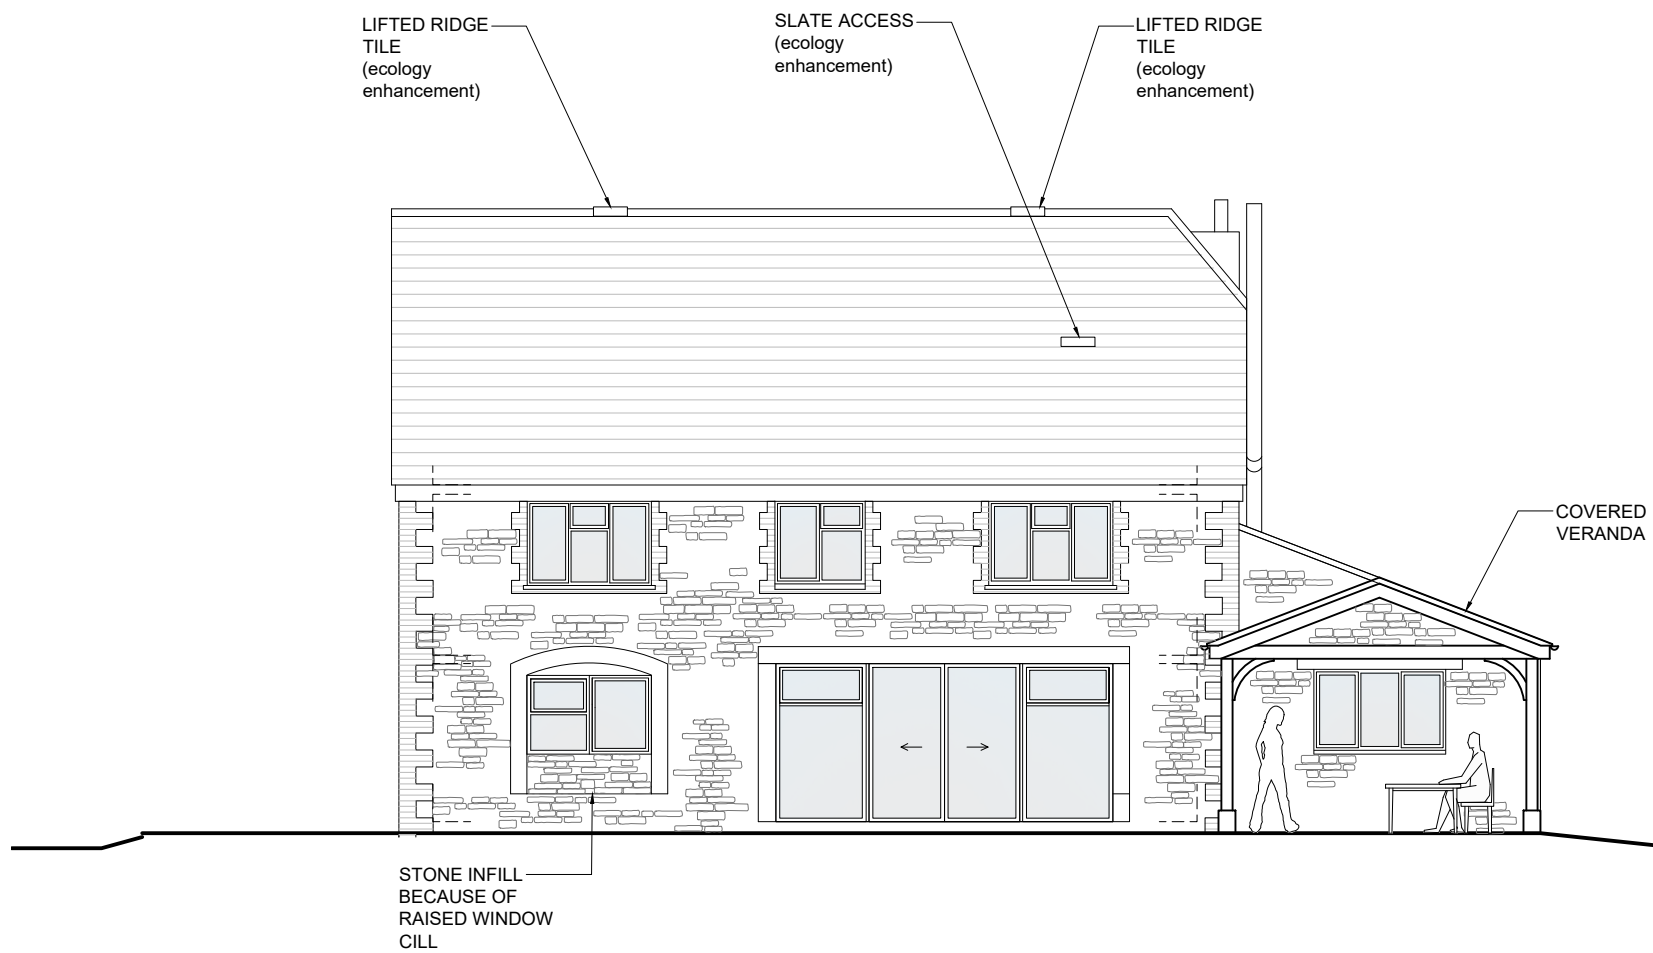



**PROPOSED
SOUTH ELEVATION**
SCALE 1:100

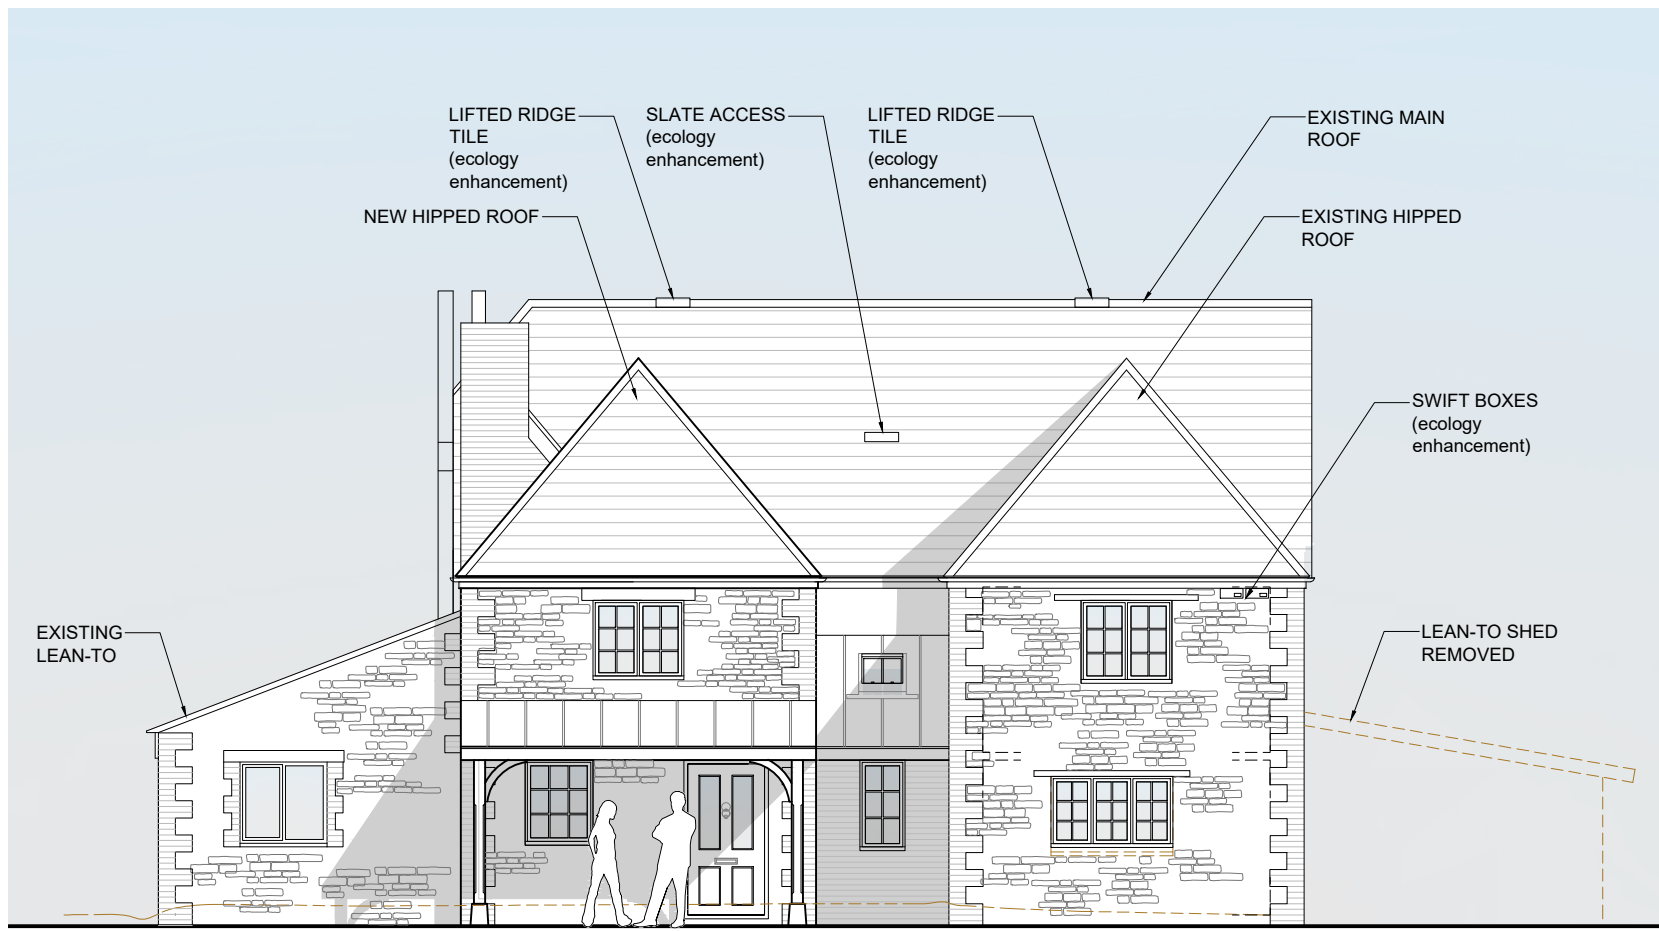


**PROPOSED
FRONT (NORTH) ELEVATION**
SCALE 1:100

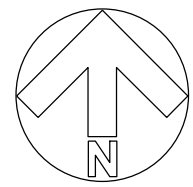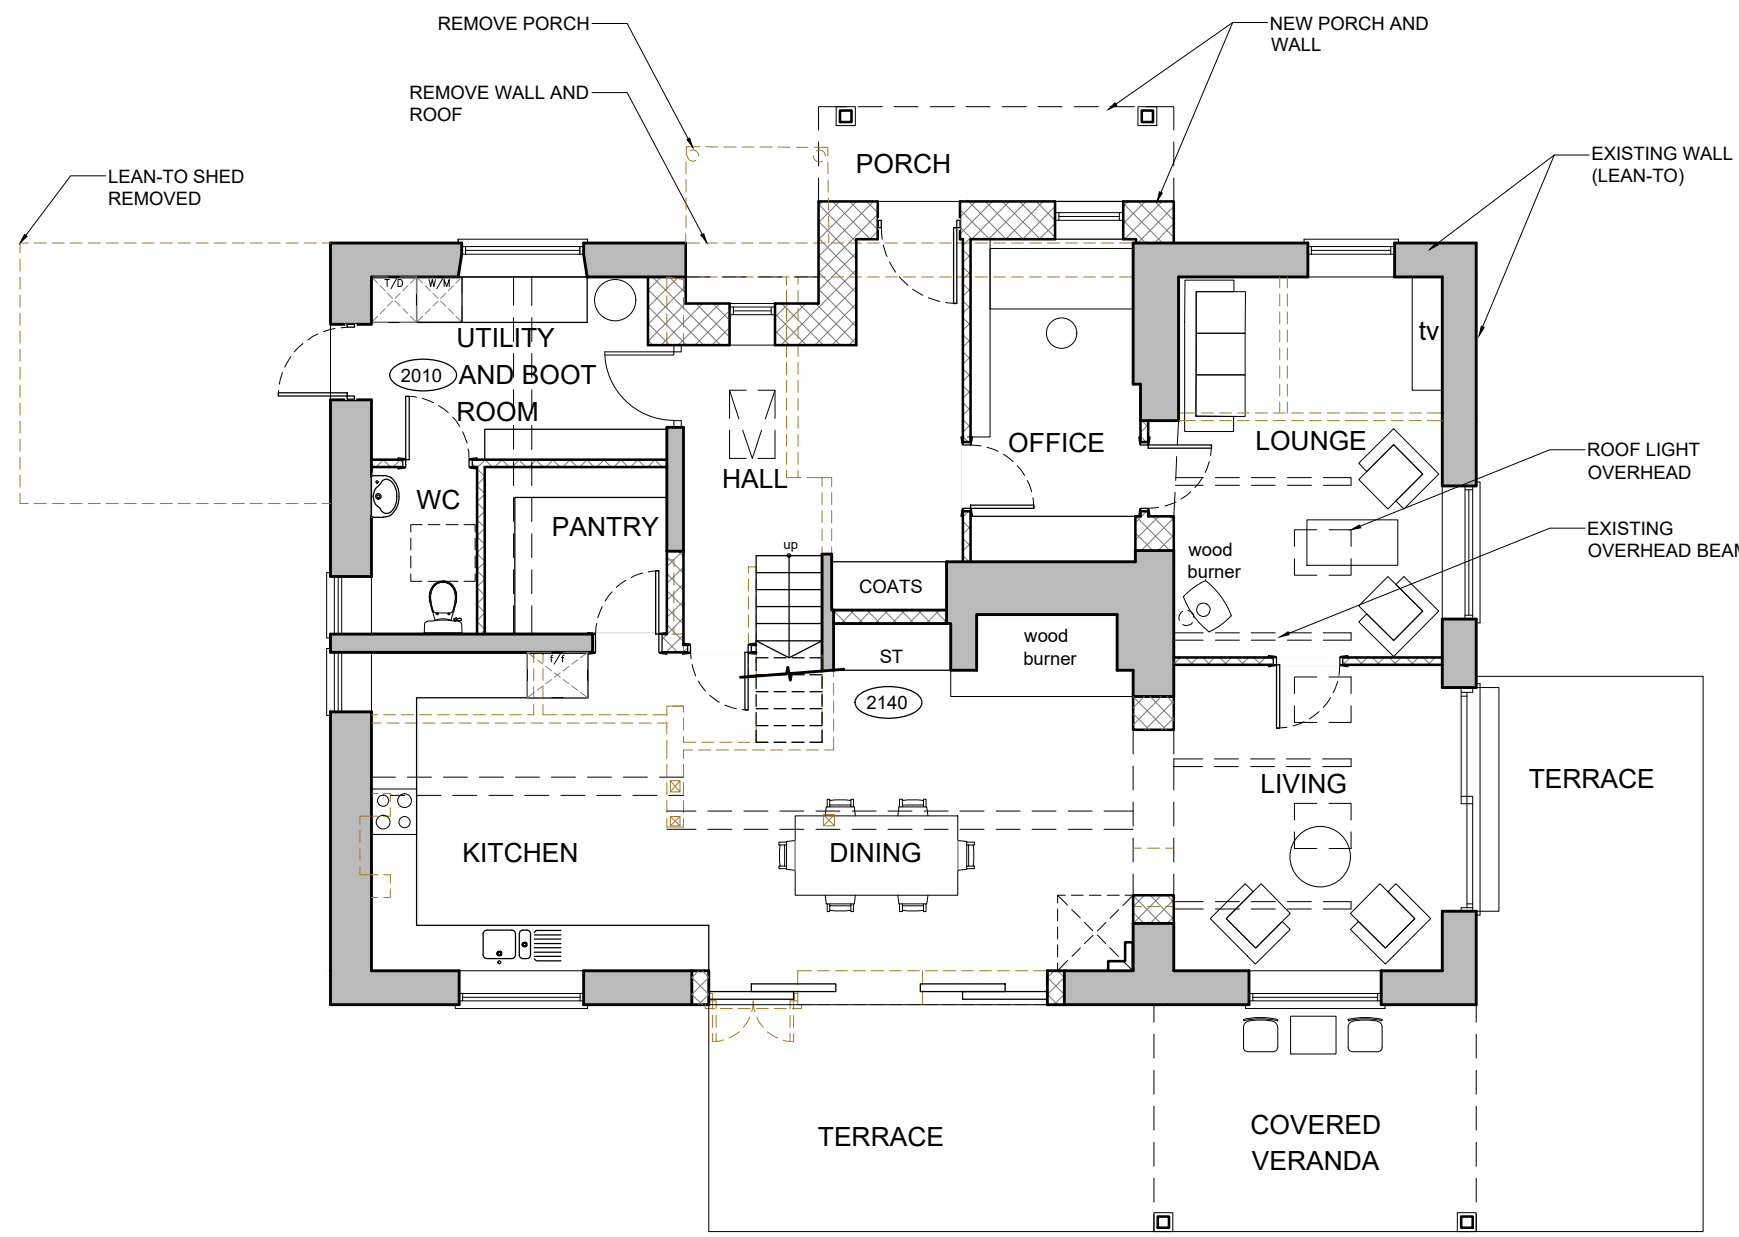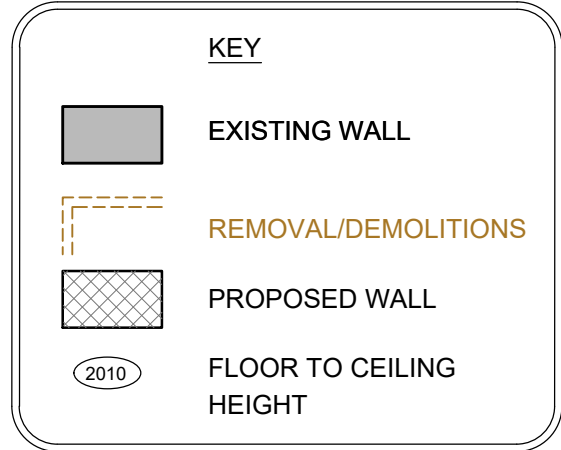


**PROPOSED
GROUND FLOOR PLAN**
SCALE 1:100

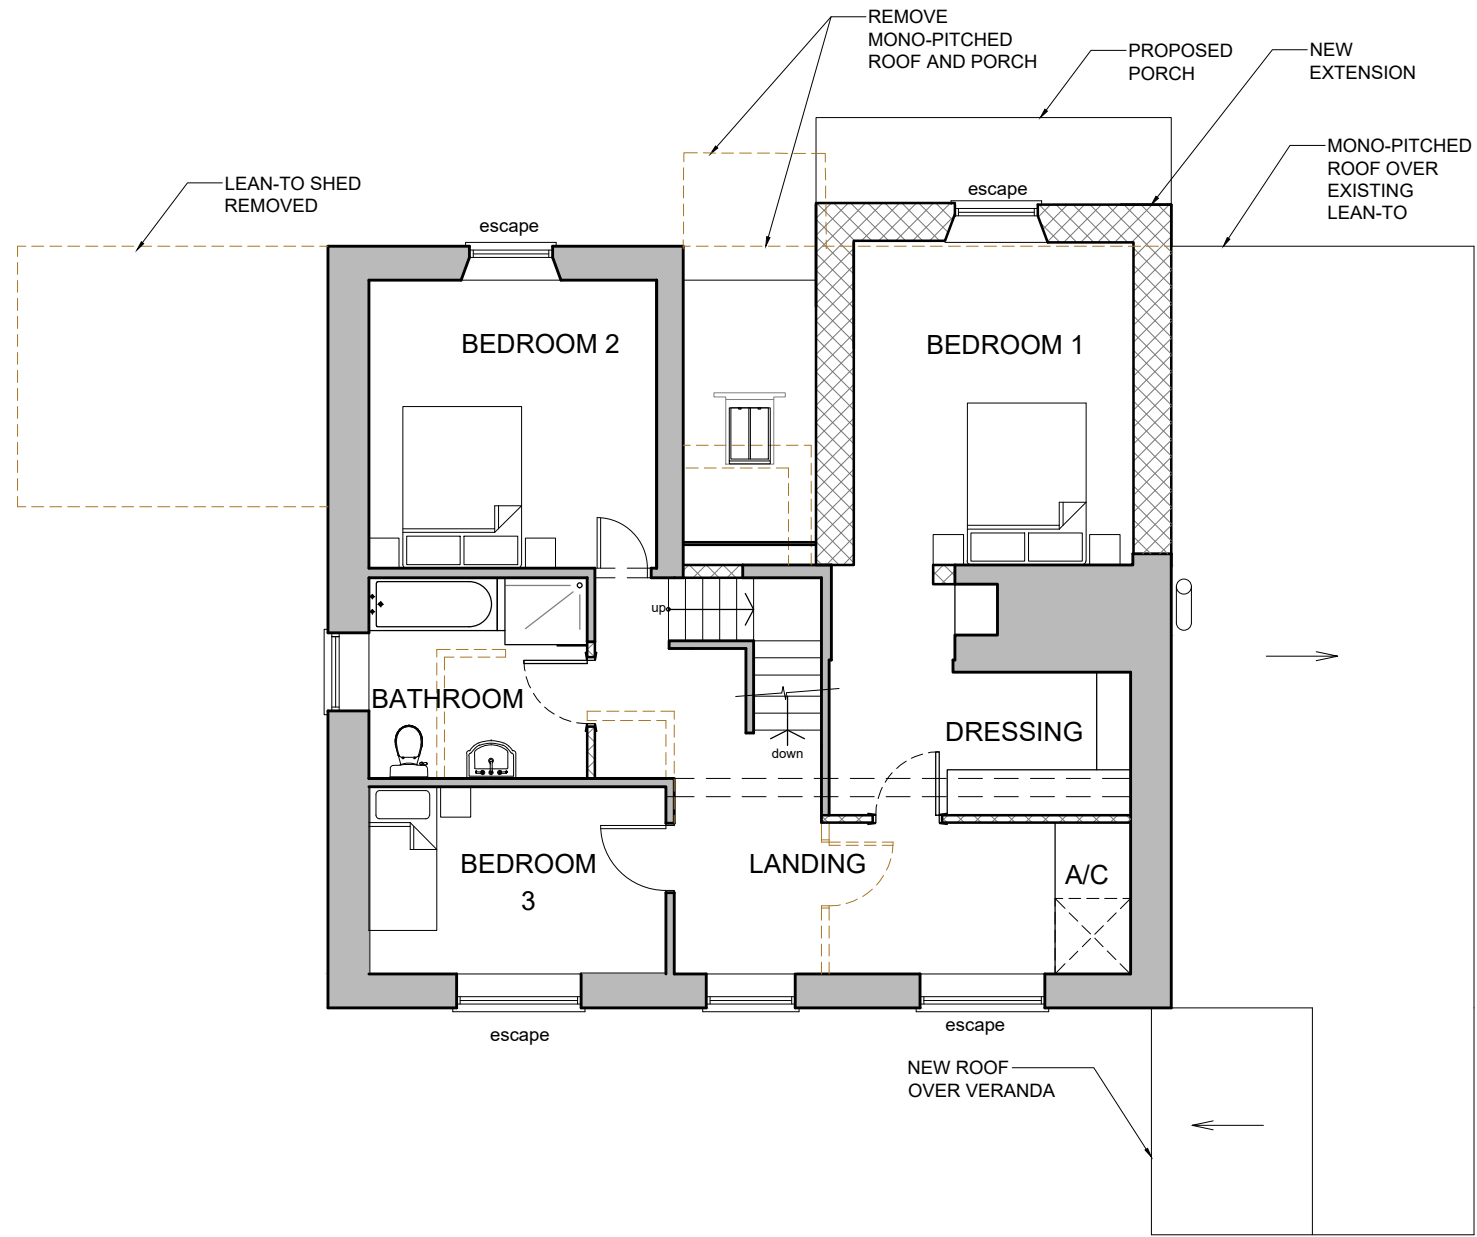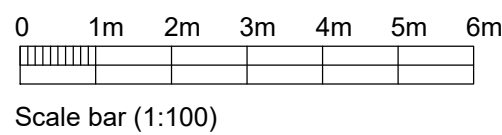


**PROPOSED
FIRST FLOOR PLAN**
SCALE 1:100

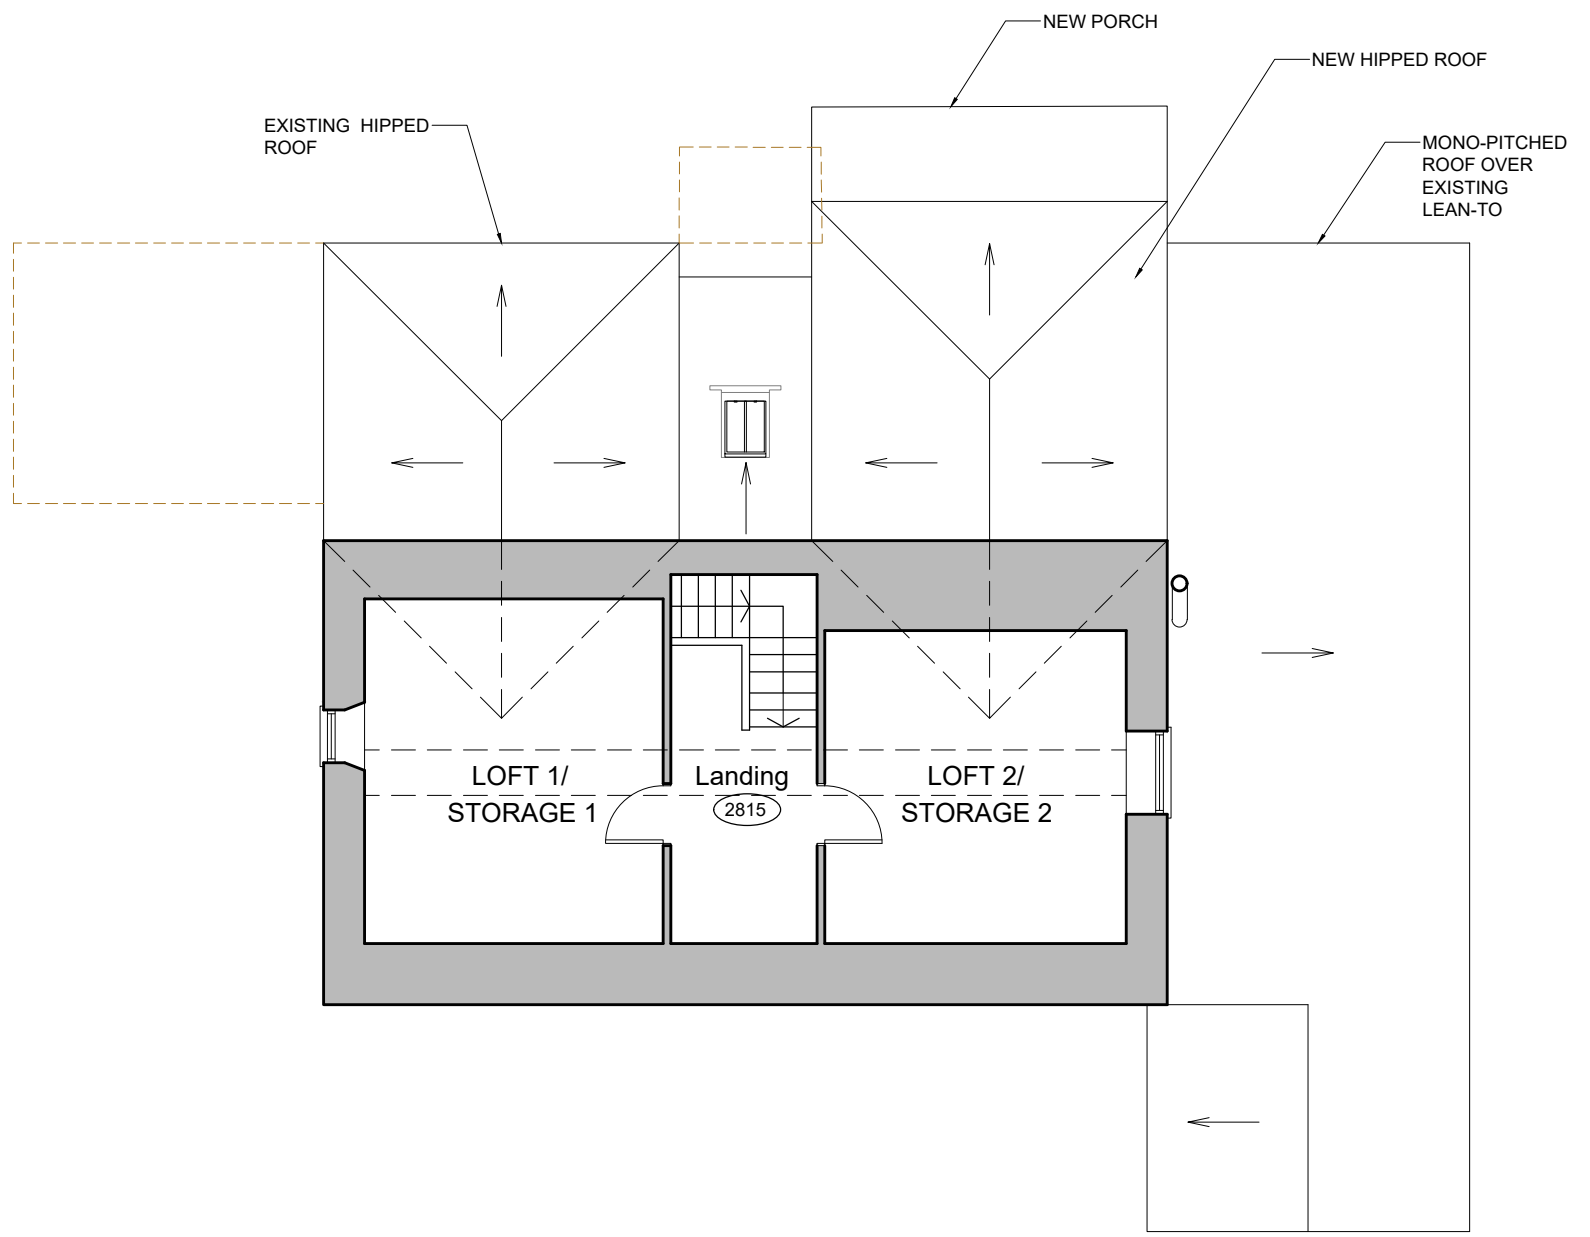

**PROPOSED
SECOND FLOOR PLAN**
SCALE 1:100

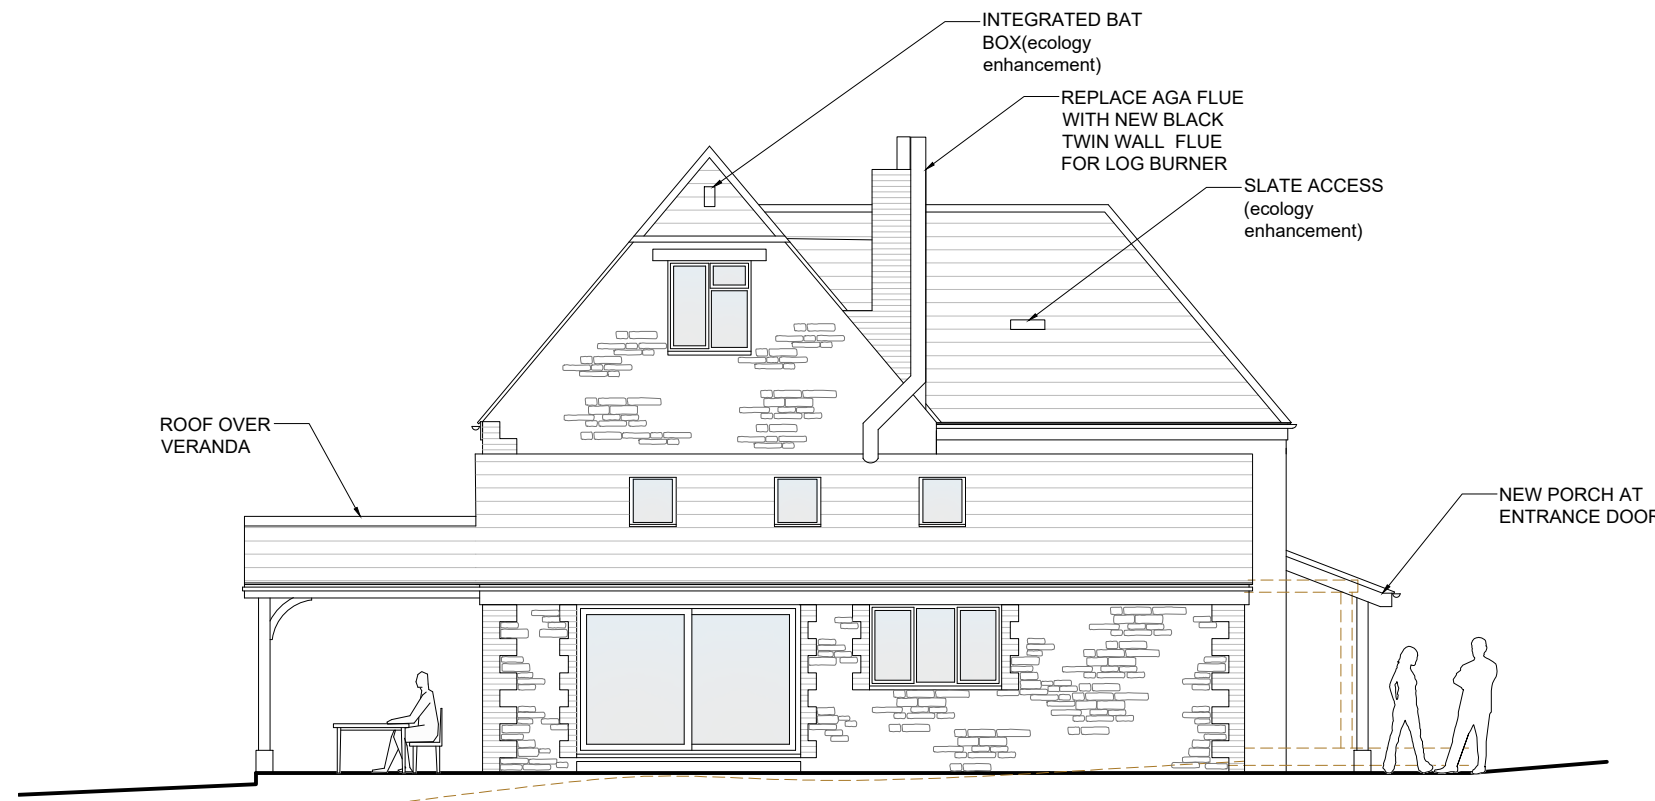

**PROPOSED
EAST ELEVATION**
SCALE 1:100

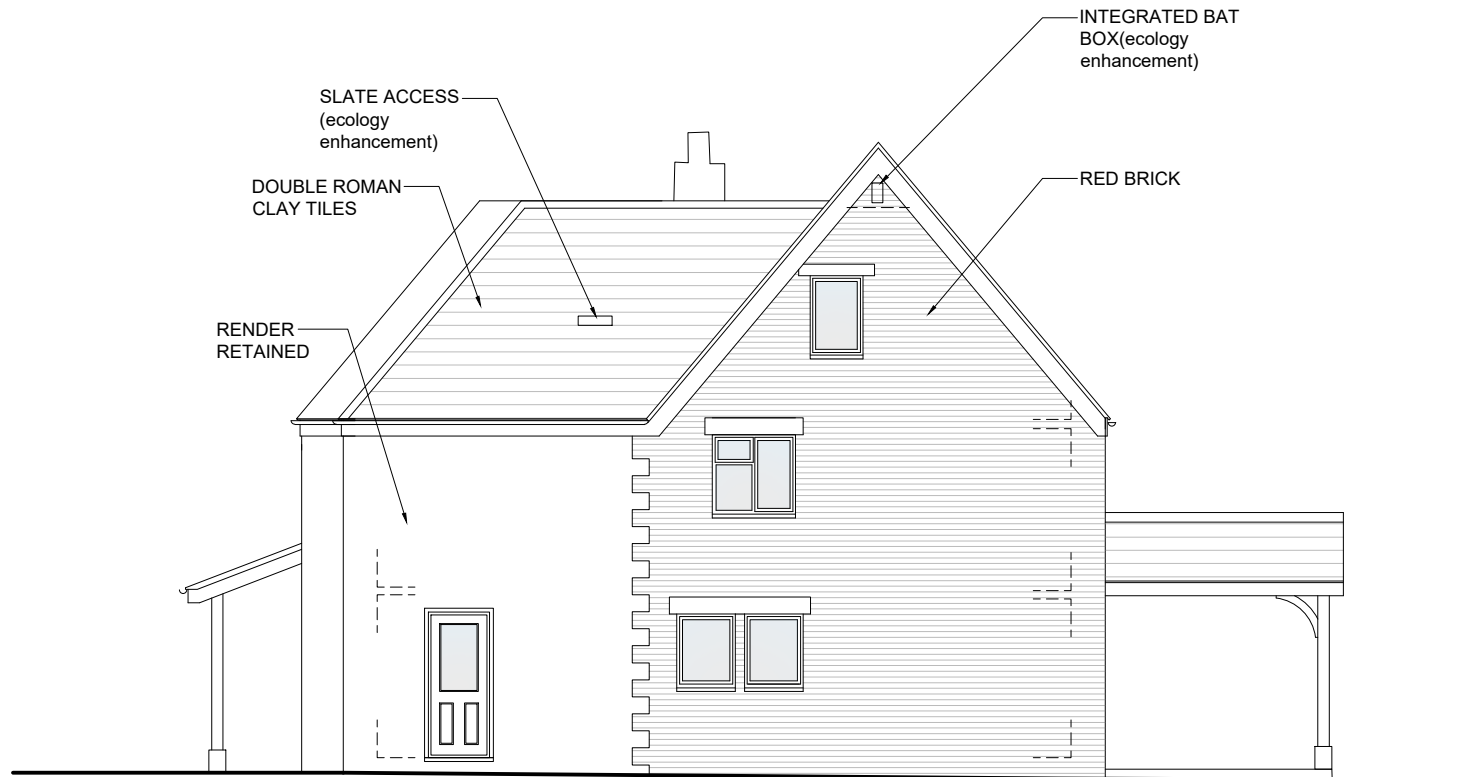

**PROPOSED
WEST ELEVATION**
SCALE 1:100

G	18/03/26	Ecology enhancement shown.	EK
F	05/03/26	Planning issue.	EK
E	03/03/26	External door in utility shown.	EK
D	26/02/26	All elevations shown. Second floor plan shown. Minor tweaks.	EK
C	10/02/26	Survey updated to show posts and beams. Demolitions shown. South elevation shown- 2 options. East elevation shown. Drawing number amended.	EK
B	28/01/26	Option 2 of Ground Floor Plan chosen by Clients. Layout revised to accommodate Office and bigger opening in the wall between Living Room and Dining Room.	EK
A	30/10/25	Amended to match Clients comments. Indicative cross section shown.	EK
Rev.	Date		Init

CLIENT		
Mr K. and Mrs J. Williams		
PROJECT		
Farmhouse Alterations Great Thornham Farm Seend		
DRAWING		
PROPOSED Floor Plans and Elevations		
DRAWN: EK	Date: 17/10/2025	Scale: as noted @ A1
Drawing number: 4433-12	Rev. G	
DOLMAN		
ARCHITECTURAL DESIGNERS BUILDING SURVEYORS COST CONSULTANTS CDM PRINCIPAL DESIGNERS		
Sussex House Bath Road Devizes Wiltshire SN10 2AF		
Tel: 01380 729456 Web: www.dolmansurveyors.co.uk Email: info@dolmansurveyors.co.uk		