



THIS DRAWING IS COPYRIGHT
Contractor must take site sizes


Any discrepancies between the
drawing and site conditions
should be reported to the
Principal Designer

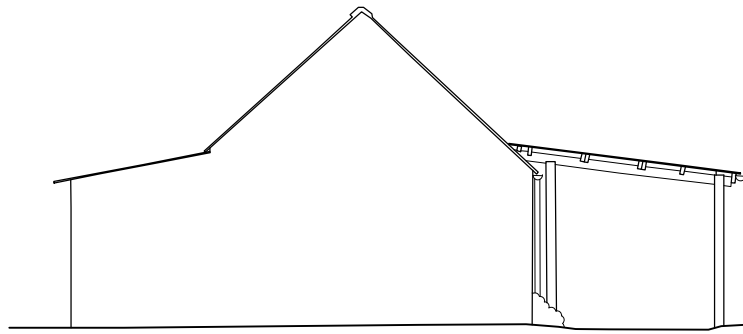


EXISTING OUTBUILDING
NORTH ELEVATION
SCALE 1:100

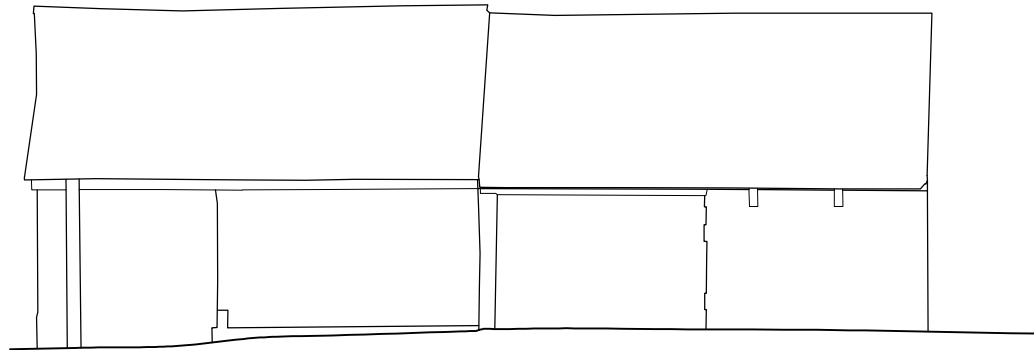


EXISTING OUTBUILDING
EAST ELEVATION
SCALE 1:100

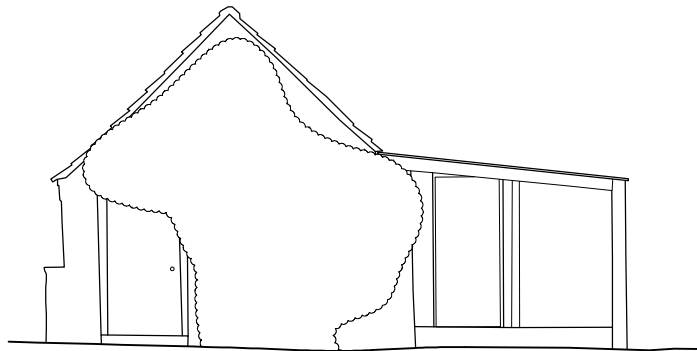

EXISTING OUTBUILDING
SOUTH ELEVATION
SCALE 1:100

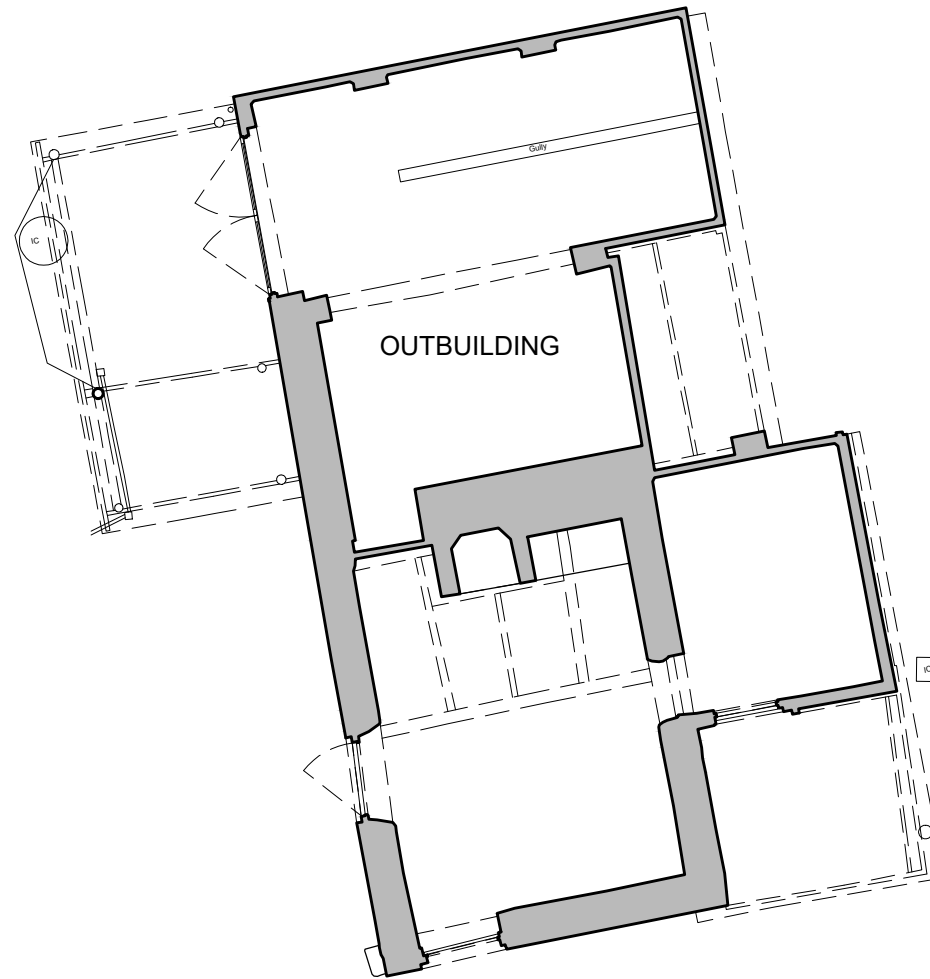


OUTBUILDING

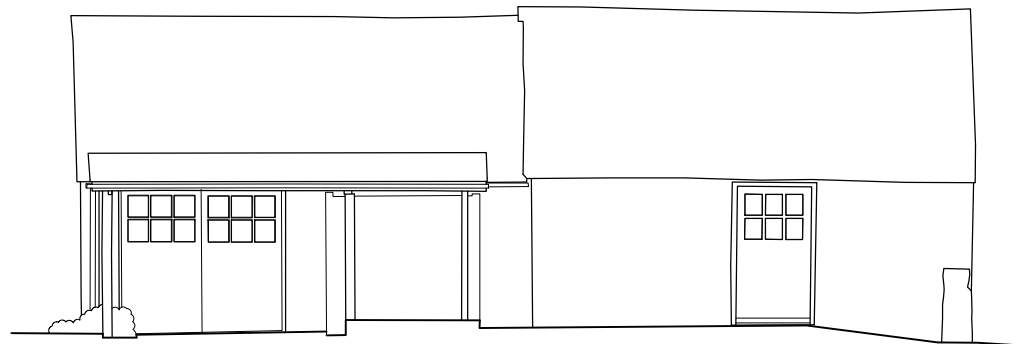


EXISTING OUTBUILDING
WEST ELEVATION
SCALE 1:100

EXISTING
FLOOR PLAN
SCALE 1:100

 

Scale bar (1:100)

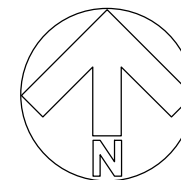

A	30/03/26	Field shelter removed	EK
Rev.	Date		Init

CLIENT
Mr K. and Mrs J. Williams

PROJECT
Farmhouse Alterations Great Thornham Farm Seend

DRAWING
EXISTING Outbuilding Plan and Elevations

DRAWN: EK	Date: 10/03/2026	Scale: as noted @ A1
Drawing number: 4433-16	Rev. A	

DOLMAN	
ARCHITECTURAL DESIGNERS	BUILDING SURVEYORS
COST CONSULTANTS	CDM PRINCIPAL DESIGNERS
Sussex House	
Bath Road	
Devizes	
Wiltshire SN10 2AF	
Tel: 01380 729456	
Web: www.dolmansurveyors.co.uk	
Email: info@dolmansurveyors.co.uk	